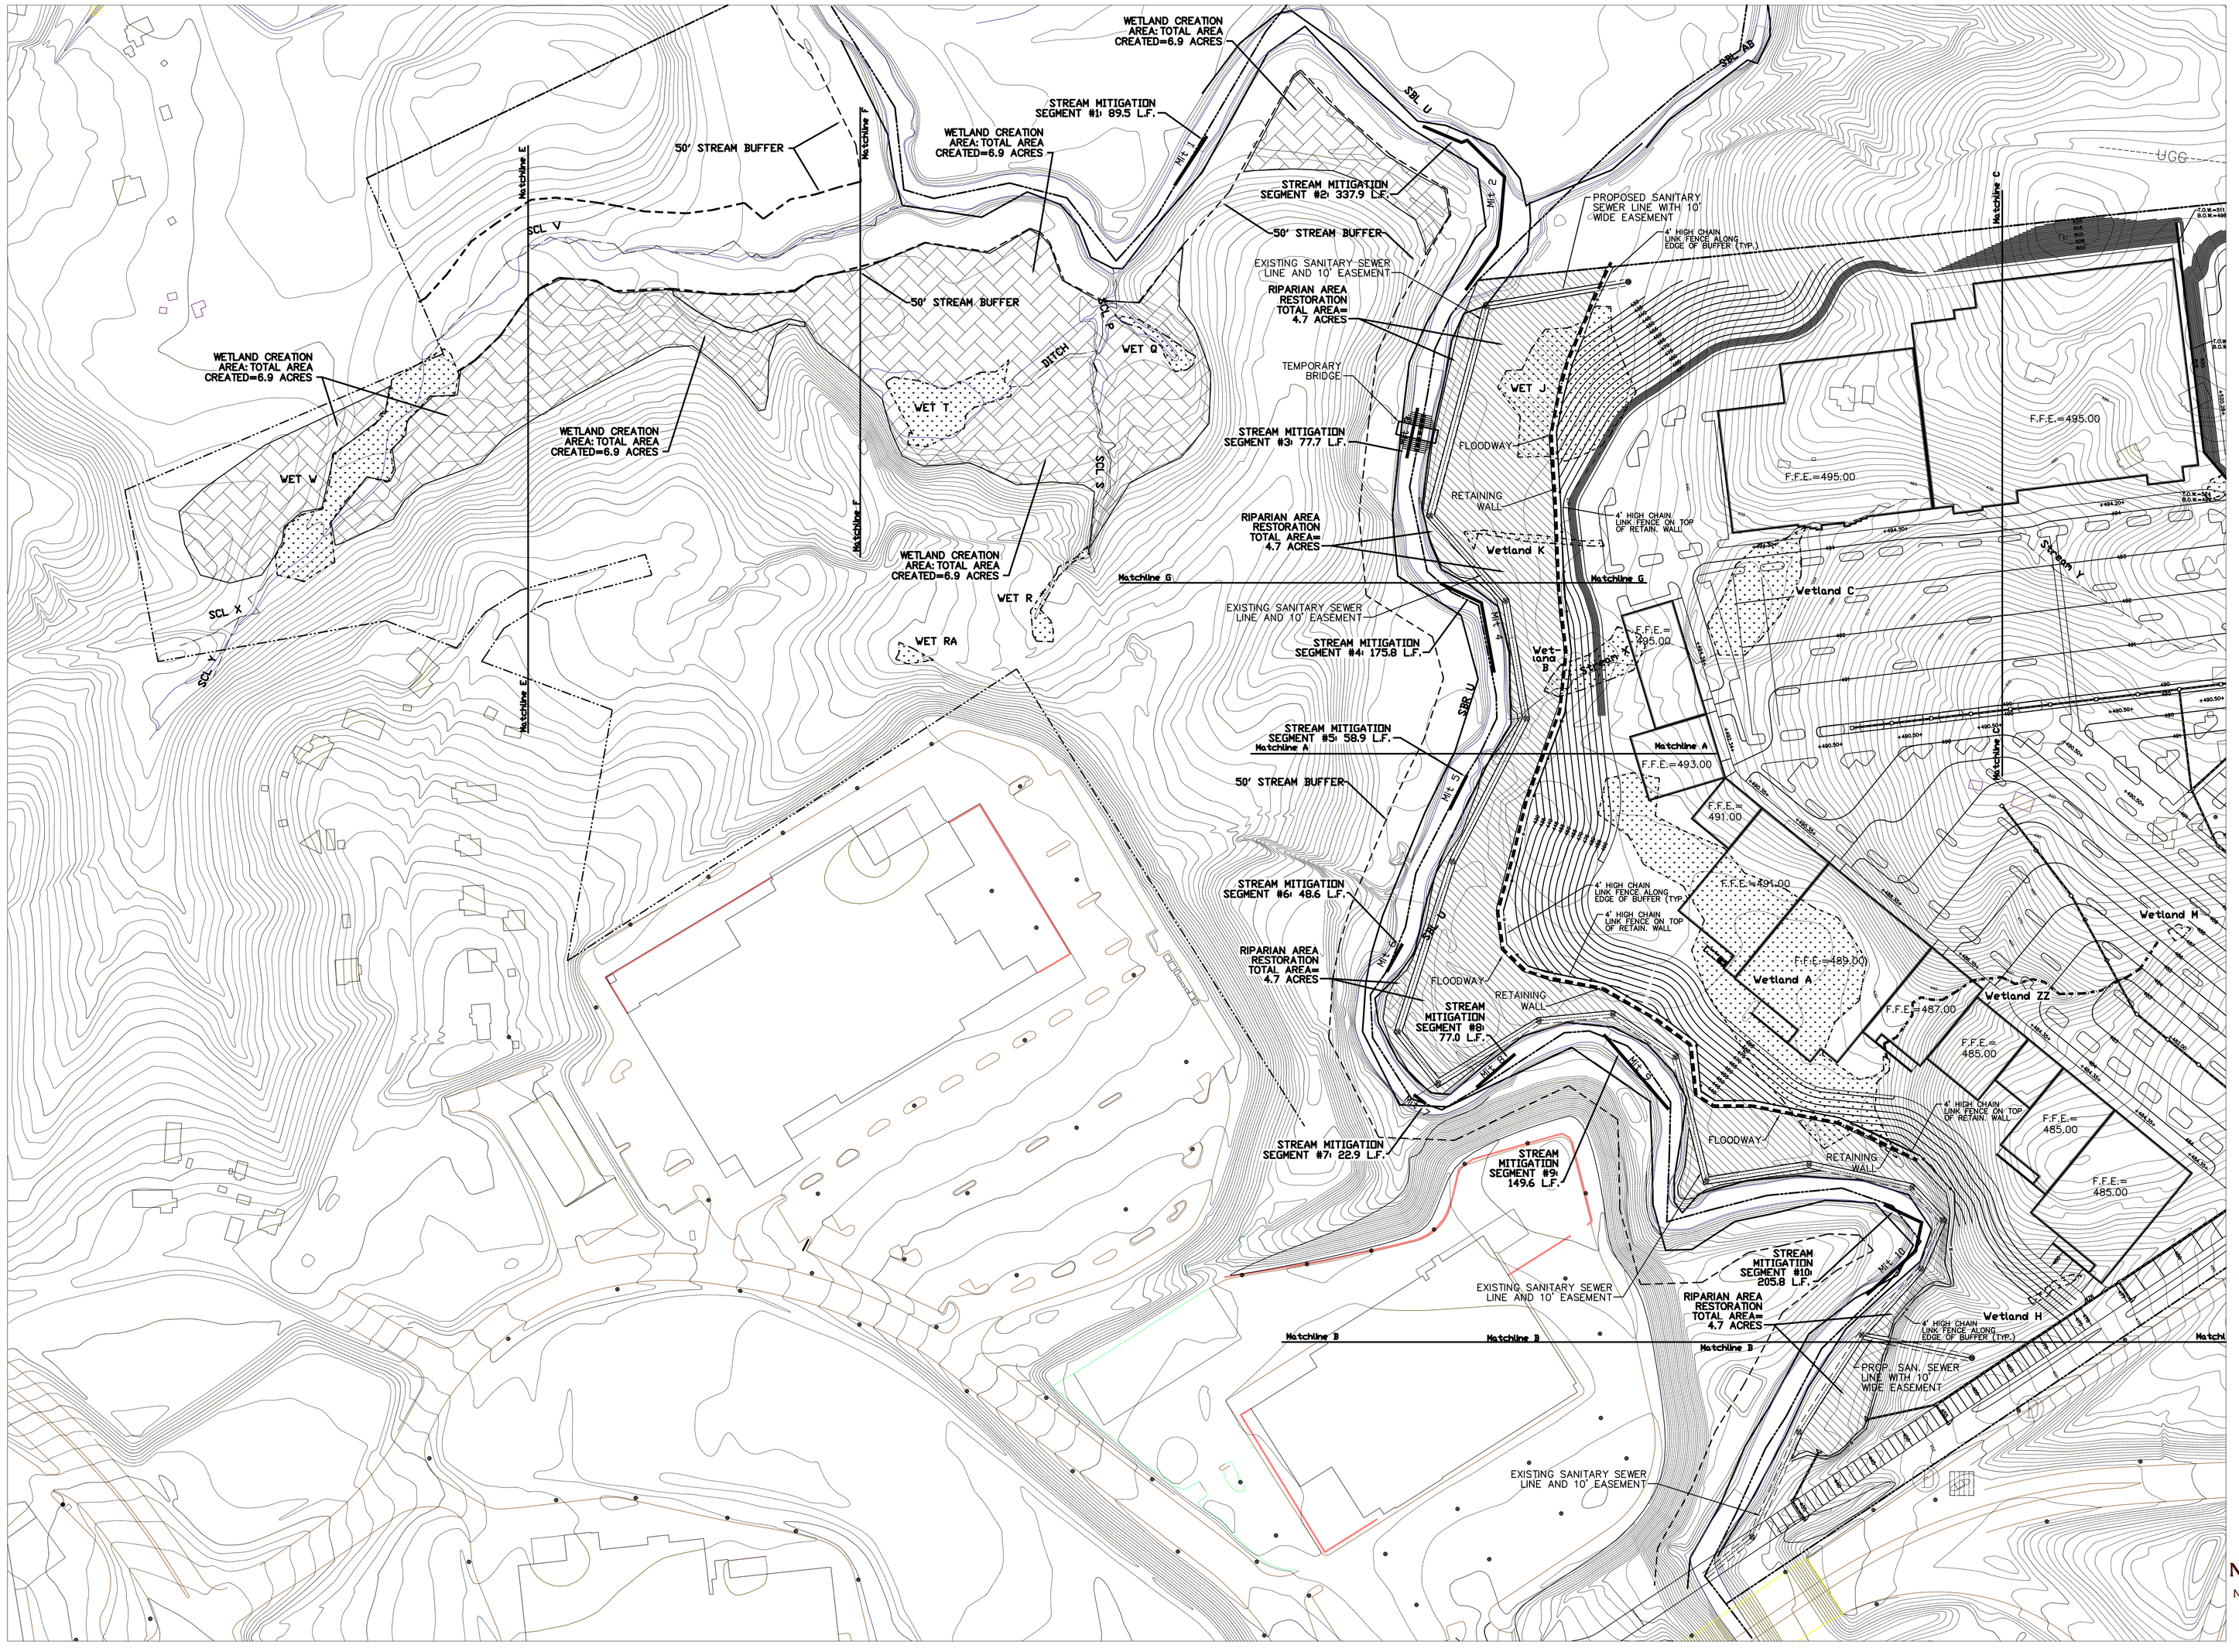

NORTH AMERICAN PROPERTIES

NORTH AMERICAN PROPERTIES - ATLANTA
1080 HOLCOMB BRIDGE ROAD
BUILDING 200, SUITE 150
ROSWELL, GEORGIA 30076
TEL (770) 645-6566 FAX (770) 643-9540

CONCEPTUAL MITIGATION/RESTORATION PLAN FOR STREAMS AND WETLANDS FOR ARMY CORPS OF ENGINEERS

GRAPHIC SCALE

100 0 50 100 200 400

(IN FEET)
1 inch = 100 ft.

LEGEND

- WETLANDS
- RIPARIAN AREA RESTORATION
- WETLAND CREATION AREA
- STREAM MITIGATION SEGMENT

2005-465

REVISIONS			
NO.	BY	DESCRIPTION	DATE

HAINES, GIPSON & ASSOCIATES, INC.
CONSULTING ENGINEERS
1550 NORTH BROWN ROAD, SUITE 100
LAWRENCEVILLE, GEORGIA 30043
PHONE: (770) 491-7550 FAX: (770) 491-7750

COLEMAN STREET MARKETPLACE

CENTRAL BLVD. / PIEDMONT DRIVE
DANVILLE, VIRGINIA

Drn. RAM Des. TGH Chk. TGH Date 7/24/06 Sheet MIT-1