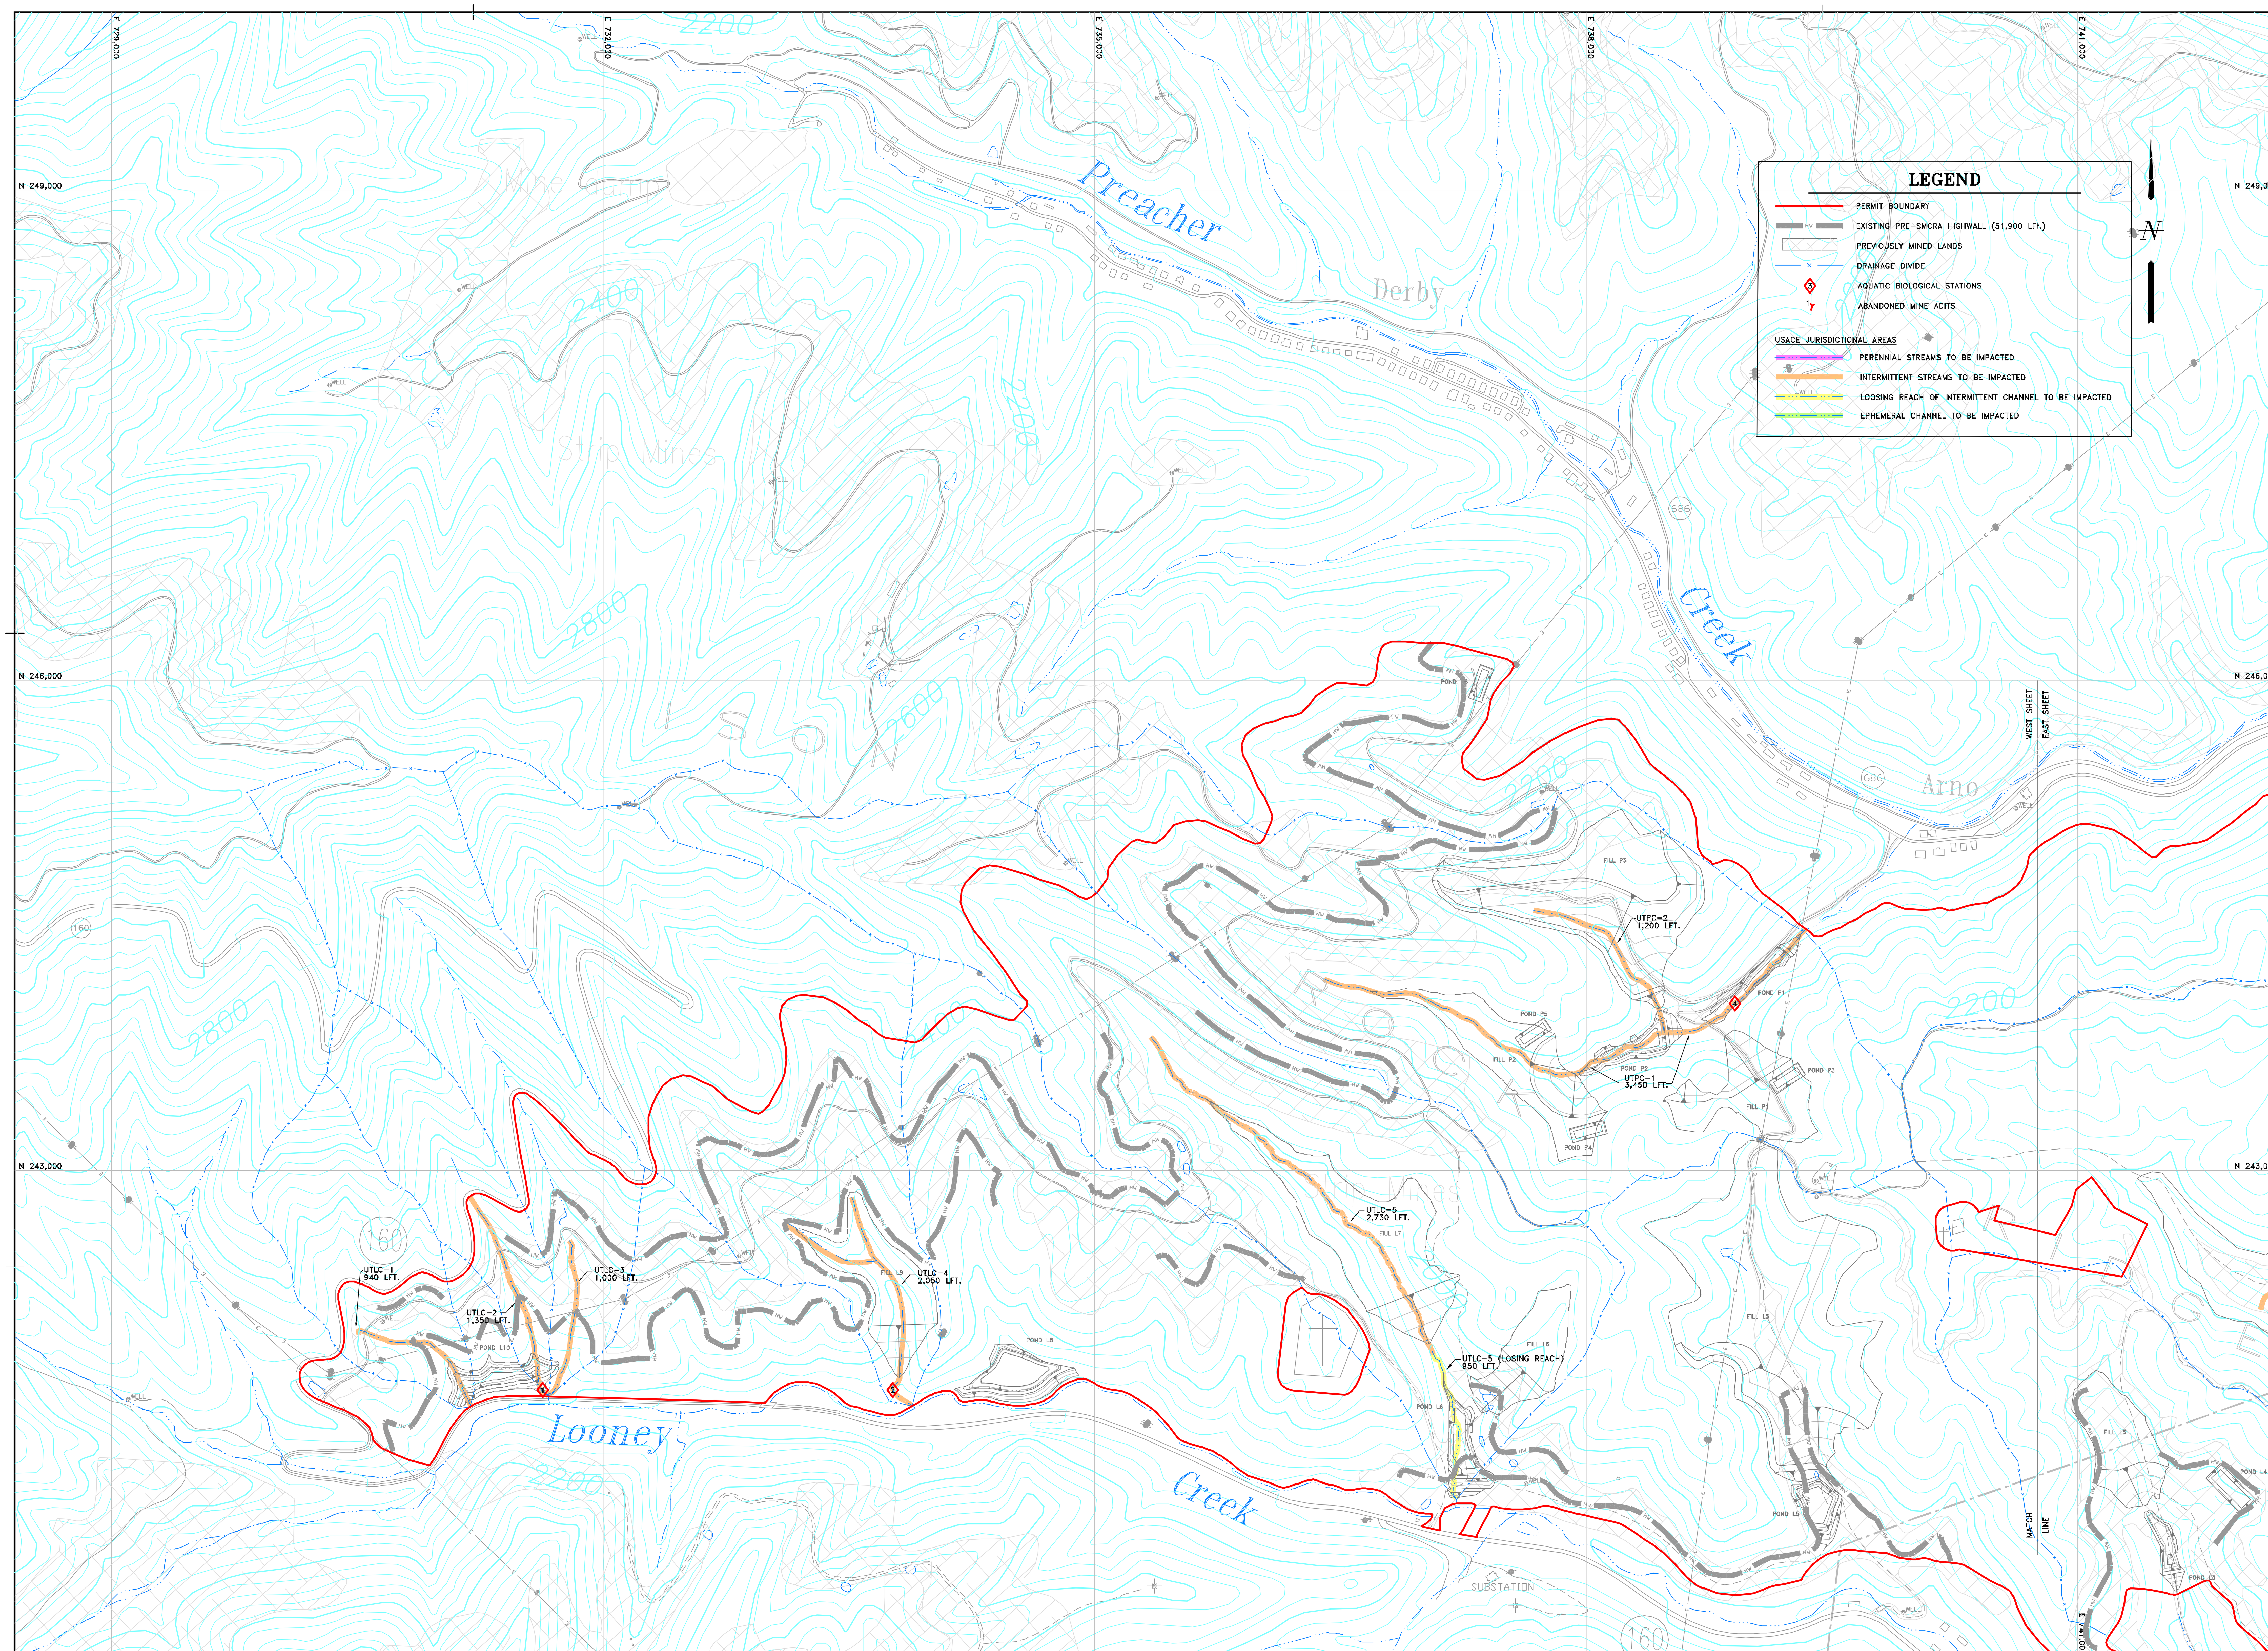

D.R. ALLEN & ASSOCIATES, P.C.
Civil • Environmental • Mining
Abingdon, Virginia

A & G COAL CORPORATION
ISON ROCK RIDGE SURFACE MINE
VDMLR PERMIT APPLICATION NO. 1003841
USACE PROJECT NO. NAO-2007-1351

ENVIRONMENTAL RESOURCES
(WEST)

DESIGNED	LMD	DATE	04-03-07
DRAWN	LMD	SCALE	1"=400'
CHECKED	DRA		

PROJECT NO.	FILE NAME	DRAWING NO.
07-316B1	ENVIRONMENTAL-W.DWG	3 OF 8