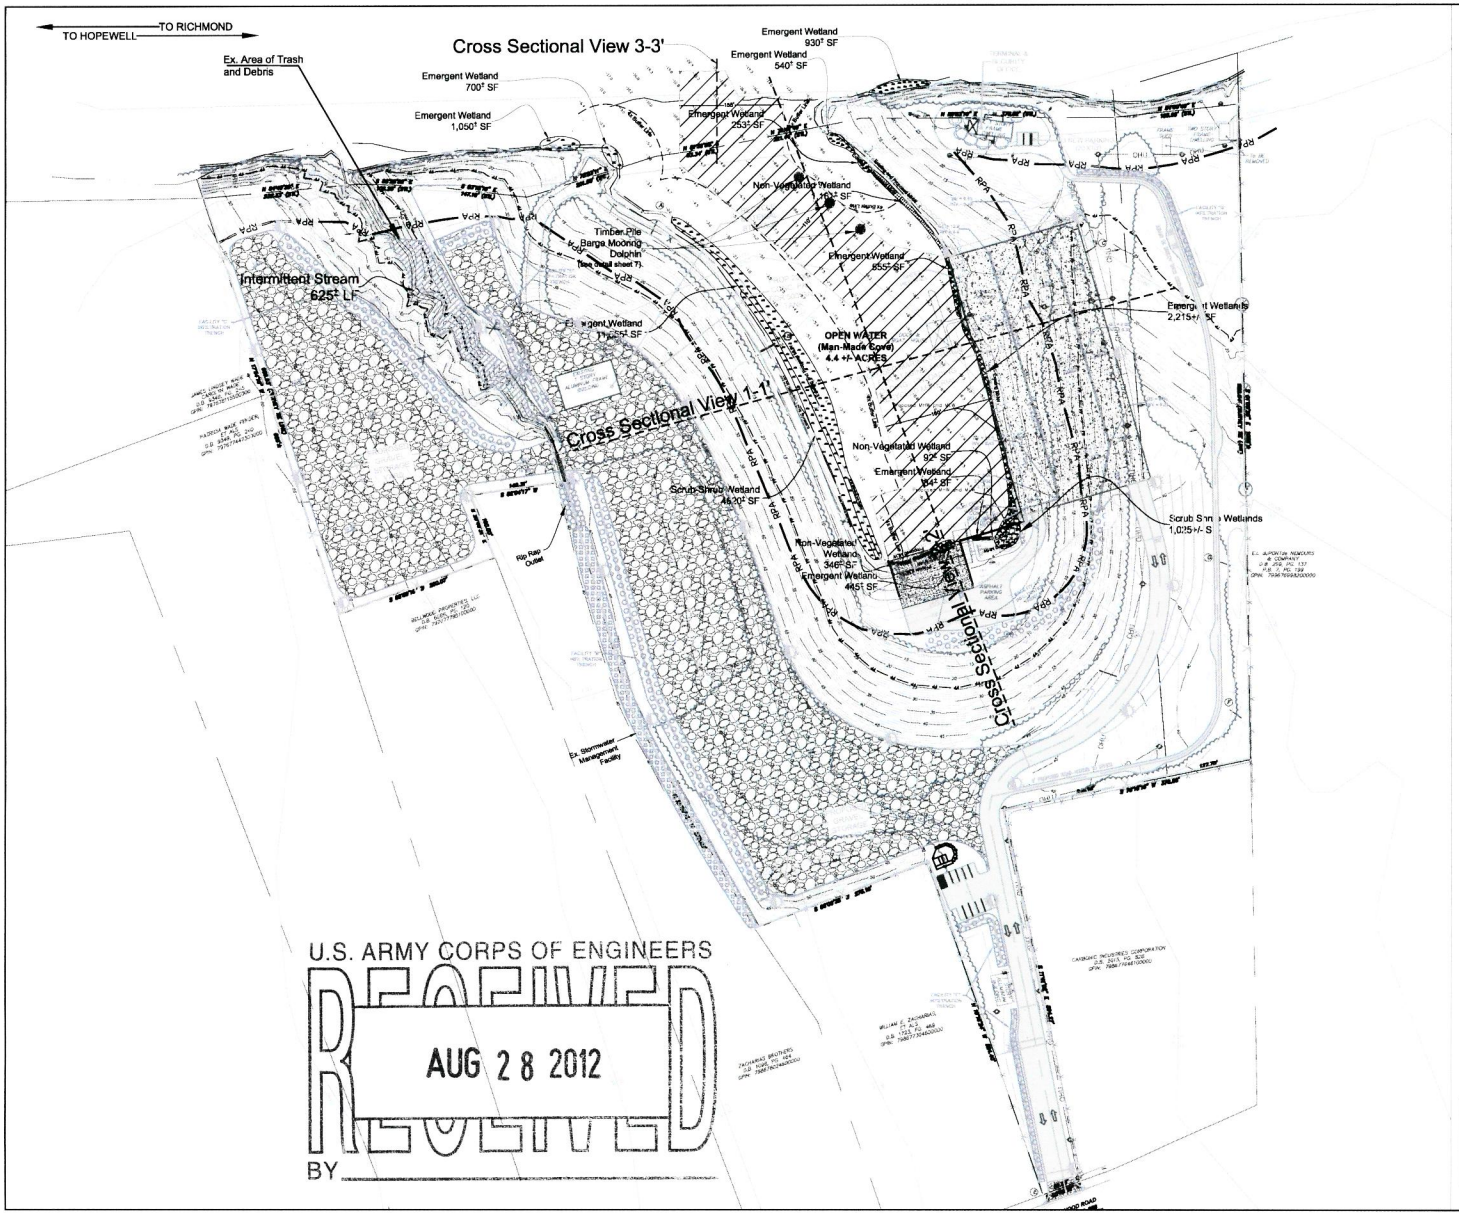

U.S. ARMY CORPS OF ENGINEERS
RECEIVED
AUG 28 2012
BY

OVERALL SITE PLAN AND IMPACTS ASSOCIATED WITH THE

BELLWOOD MARINE TERMINAL

Chesterfield County, Virginia
April 2012, Revised June 2012,
August 2012

IMPACTS:

Impacts associated with the propsosed marine terminal will result in the following impacts to wetlands and waters of the U.S.

Tidal Emergent Wetlands = 3,299± SF

Tidal Scrub-Shrub Wetlands = 1,025 ± SF

Tidal Non-Vegetated Wetlands = 515± SF

Intermittent Stream = 68± LF (247±SF)

Man-Made Cove = 2.77± SF

= Tidal Emergent Wetland Impact

= Tidal Scrub-Shrub Wetland Impact

= Tidal Non-Vegetated Wetland Impact

= Intermittent Stream Impact

= Man-Made Cove

north
SCALE: 1"= 180'

AMERICAN LAND CONCEPTS
238 B MAIN STREET
REISTERSTOWN, MARYLAND 21136
PHONE: (410)-526-2688

Sheet 1