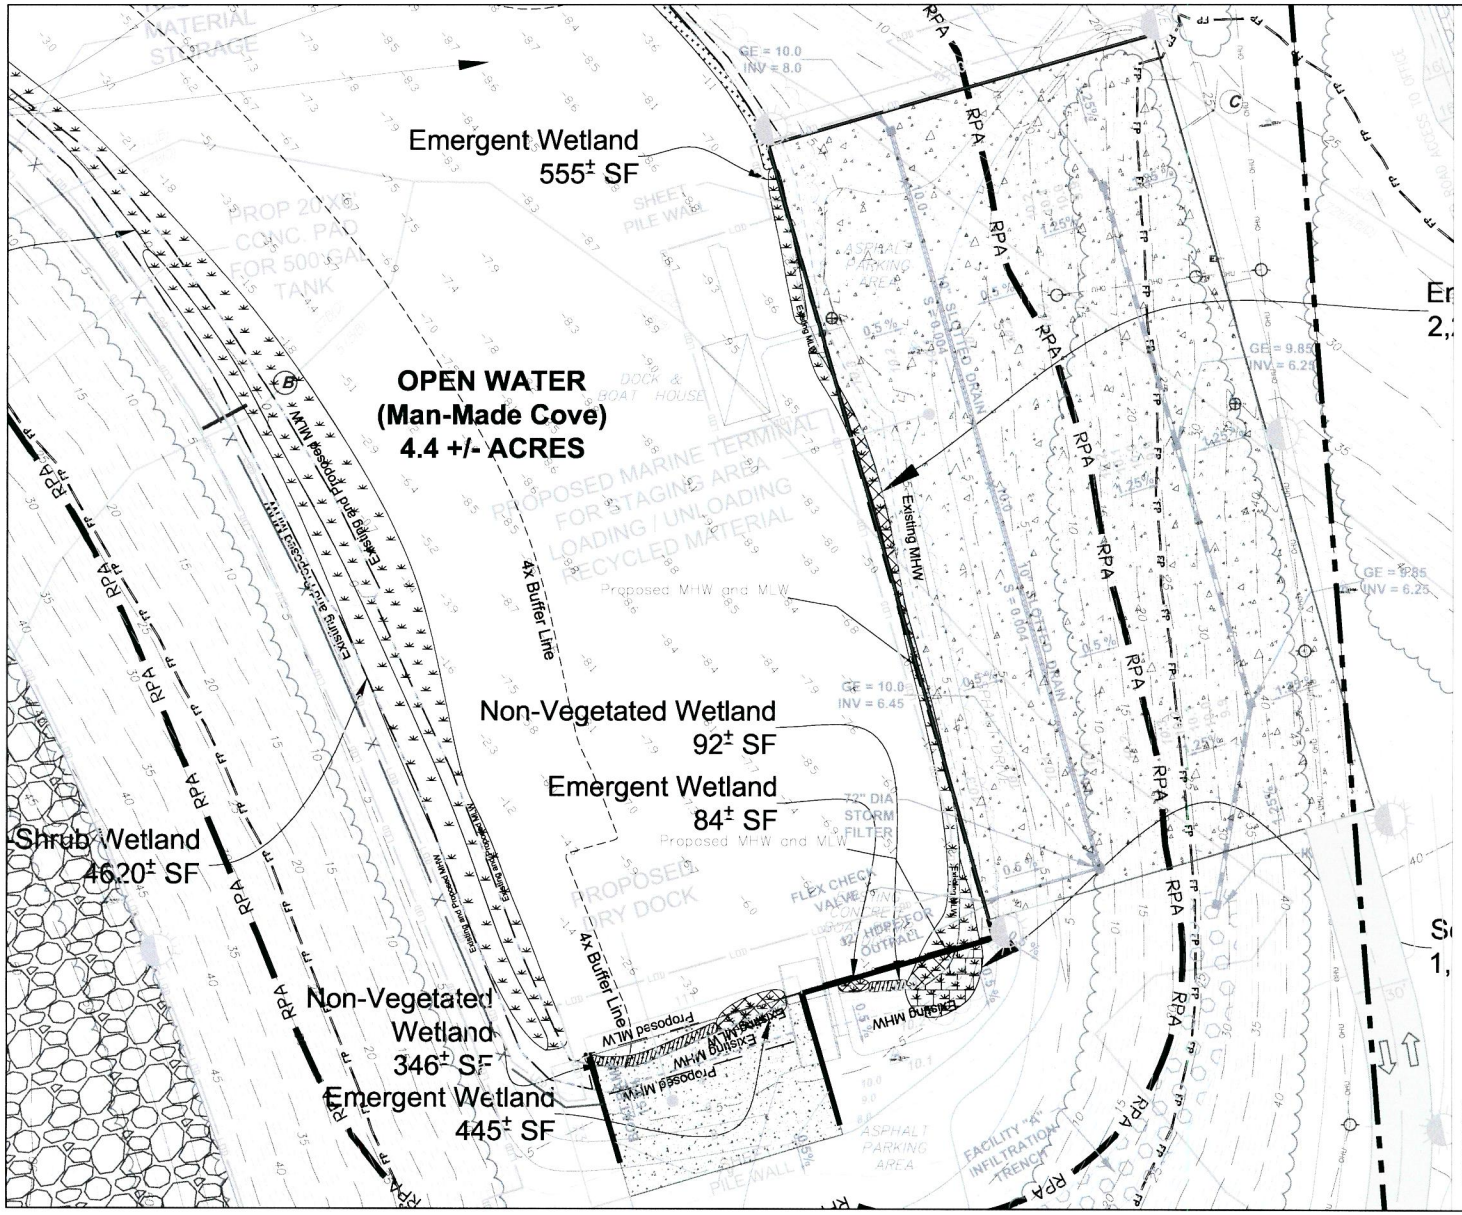

MARINE TERMINAL AND DRY DOCK CONSTRUCTION IMPACTS

BELLWOOD MARINE TERMINAL

Chesterfield County, Virginia
April 2012, Revised June 2012,
August 2012

IMPACTS:

Proposed marine terminal and dry dock construction will impact 1,489± SF of tidal emergent wetlands, 750± SF of tidal scrub-shrub wetlands and 438± of tidal non-vegetated wetlands.

= Tidal Emergent Wetland Impact

= Tidal Scrub-Shrub Wetland Impact

= Tidal Non-Vegetated Wetland Impact

U.S. ARMY CORPS OF ENGINEERS
RECEIVED
AUG 28 2012
BY

north
SCALE: 1"= 50'

AMERICAN LAND CONCEPTS
238 B MAIN STREET
REISTERSTOWN, MARYLAND 21136
PHONE: (410)-526-2688