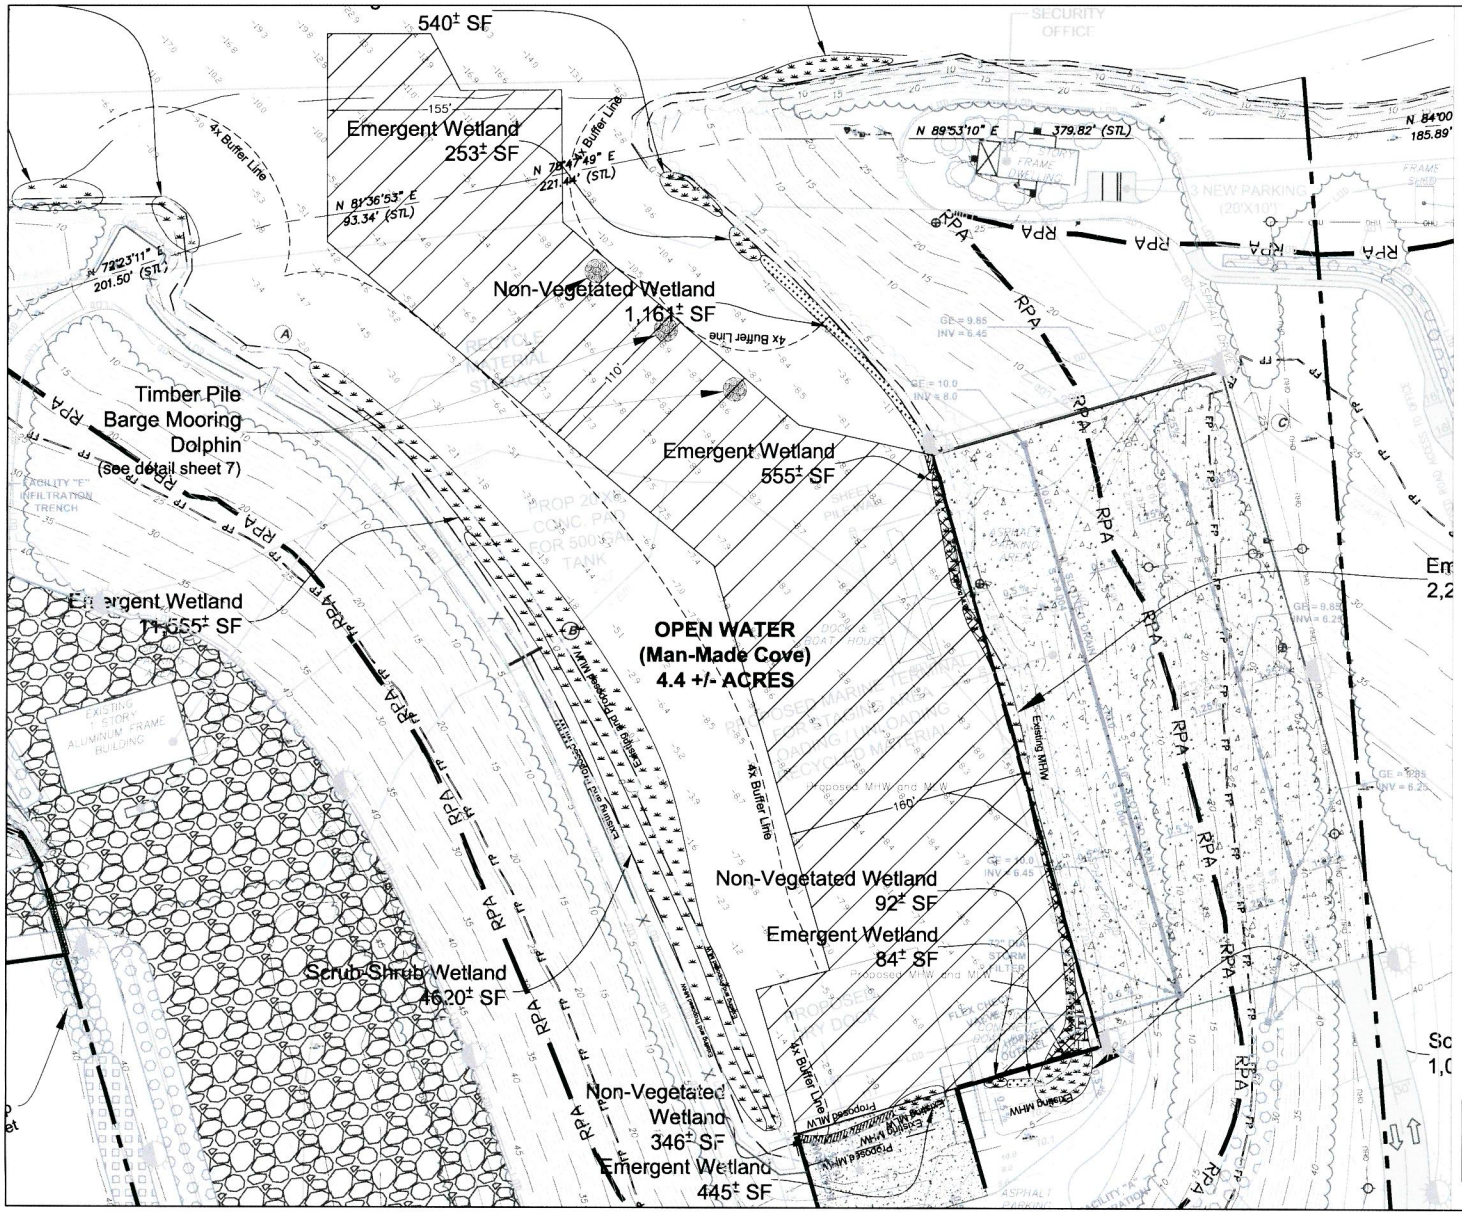

DREDGING IMPACTS

BELLWOOD ROAD MARINE TERMINAL

Chesterfield County, Virginia
April 2012, Revised June 2012,
August 2012

IMPACTS:

Proposed marine terminal and dry dock construction will impact 1,810± SF of tidal emergent wetlands, 275± SF of tidal scrub-shrub wetlands, 77± of tidal non-vegetated wetlands and 2.77± acres of a man-made cove.

= Tidal Emergent Wetland Impact

= Tidal Scrub-Shrub Wetland Impact

= Tidal Non-Vegetated Wetland Impact

= Man-Made Cove

U.S. ARMY CORPS OF ENGINEERS
RECEIVED
AUG 28 2012
BY

north
SCALE: 1"= 80'

AMERICAN LAND CONCEPTS
238 B MAIN STREET
REISTERSTOWN, MARYLAND 21136
PHONE: (410)-526-2688

Sheet 4