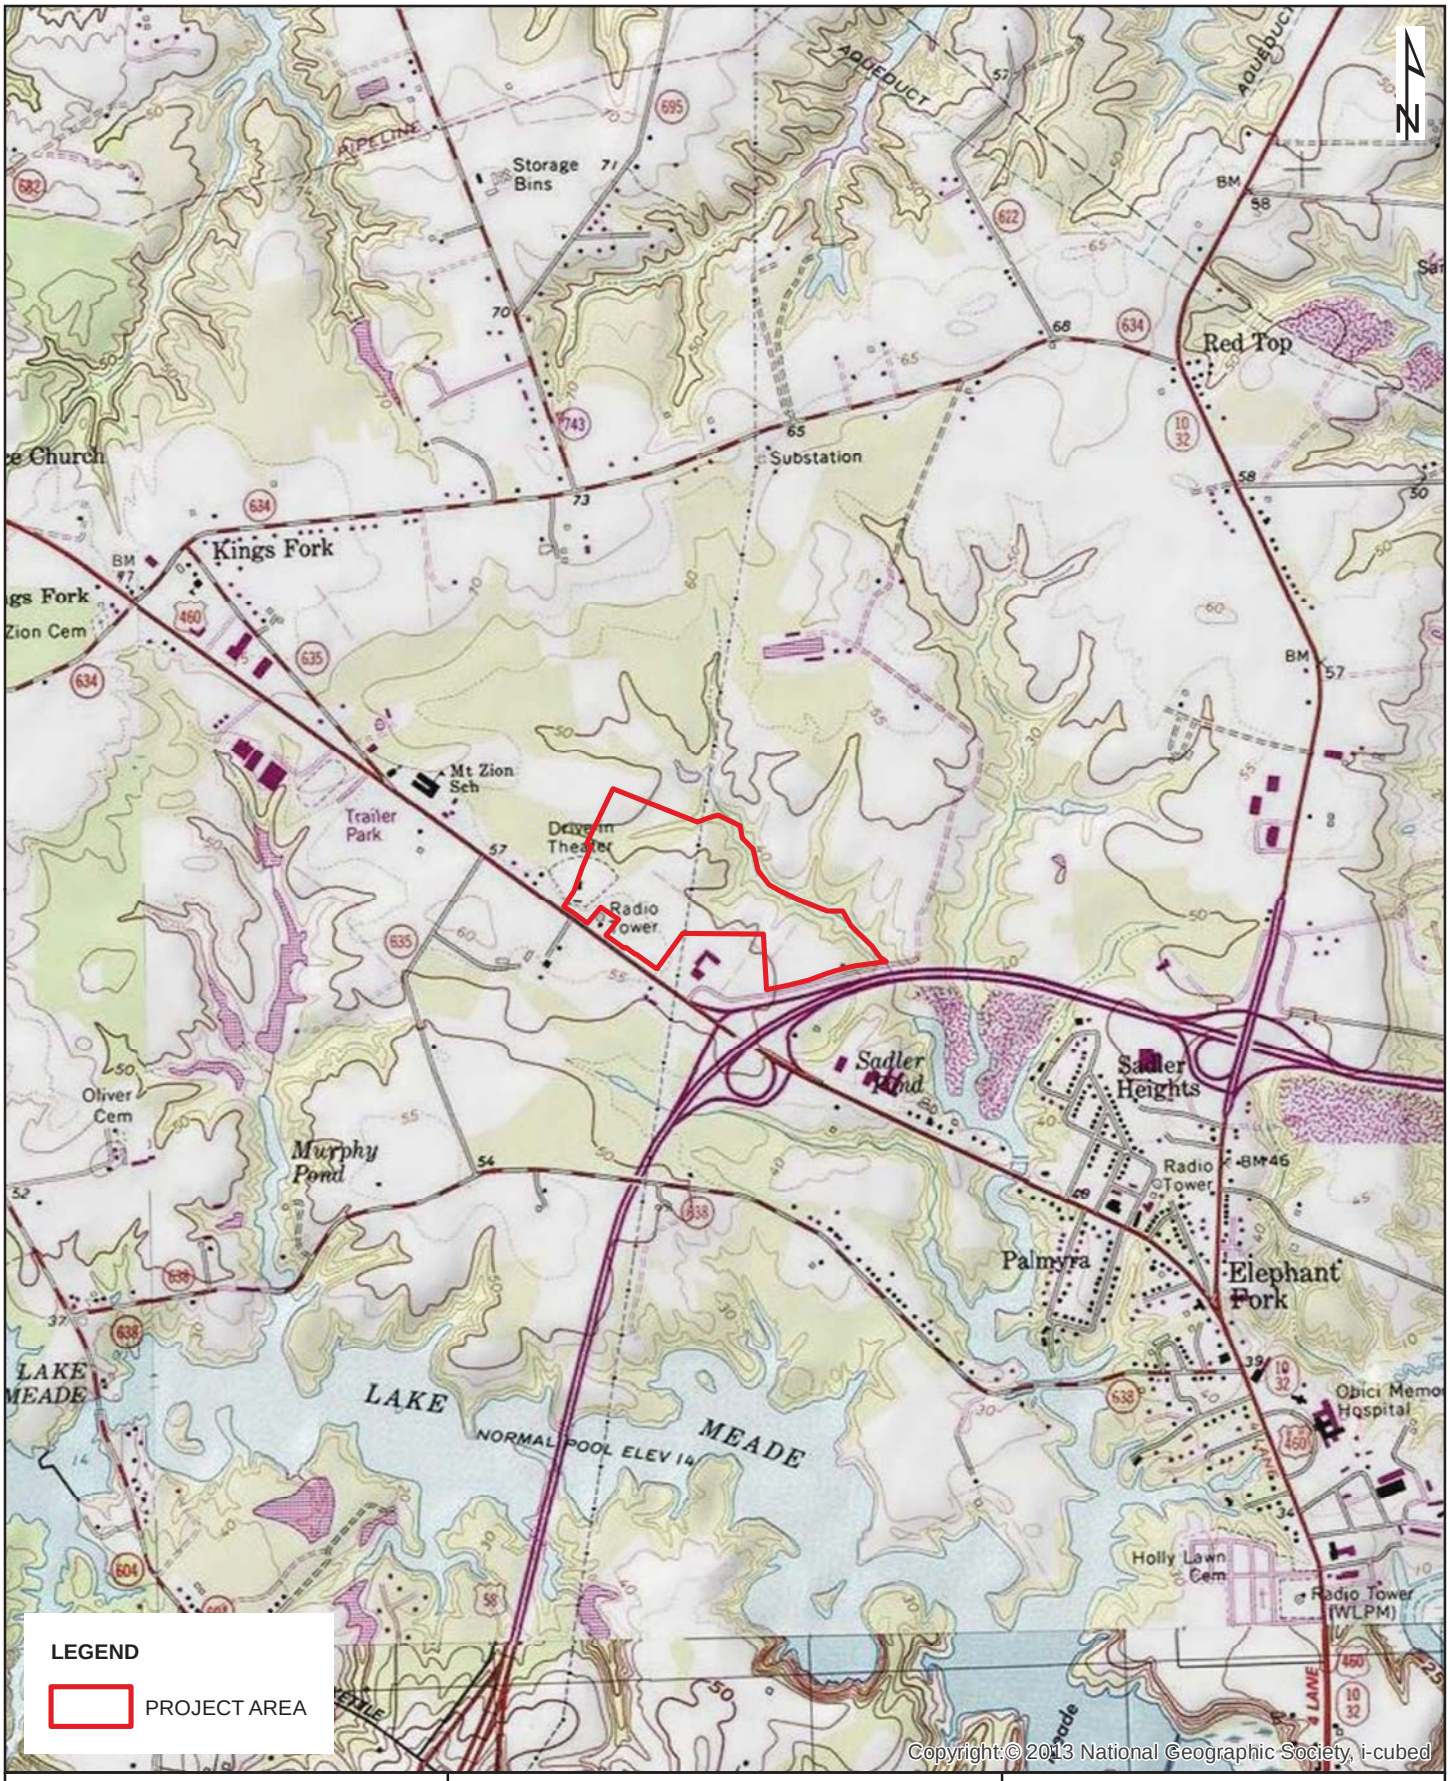

PURPOSE: WAREHOUSE DEVELOPMENT
APP BY: VIRGINIA REGIONAL 1, LLC
APO: SEE ESD
WATERBODY: TRIB TO SADLER POND
HUC: 02080208

JOINT PERMIT APPLICATION
VIRGINIA REGIONAL COMMERCE PARK PHASE II

Kimley»Horn

CITY: SUFFOLK
STATE: VIRGINIA
SCALE: 1 IN = 2,000 FT
DATE: 04/28/14
SHEET: 1 OF 6

PURPOSE: WAREHOUSE DEVELOPMENT
APP BY: VIRGINIA REGIONAL 1, LLC
APO: SEE ESD
WATERBODY: TRIB TO SADLER POND
HUC: 02080208

JOINT PERMIT APPLICATION
VIRGINIA REGIONAL COMMERCE PARK PHASE II

Kimley»Horn

CITY: SUFFOLK
STATE: VIRGINIA
SCALE: 1 IN = 1,000 FT
DATE: 04/28/14
SHEET: 2 OF 6

This document, together with the concepts and designs presented herein, as an instrument of service, is intended only for the specific purpose and client for which it was prepared. Reuse of and improper reliance on this document without written authorization and adaptation by Kimley-Horn and Associates, Inc. shall be without liability to Kimley-Horn and Associates, Inc.

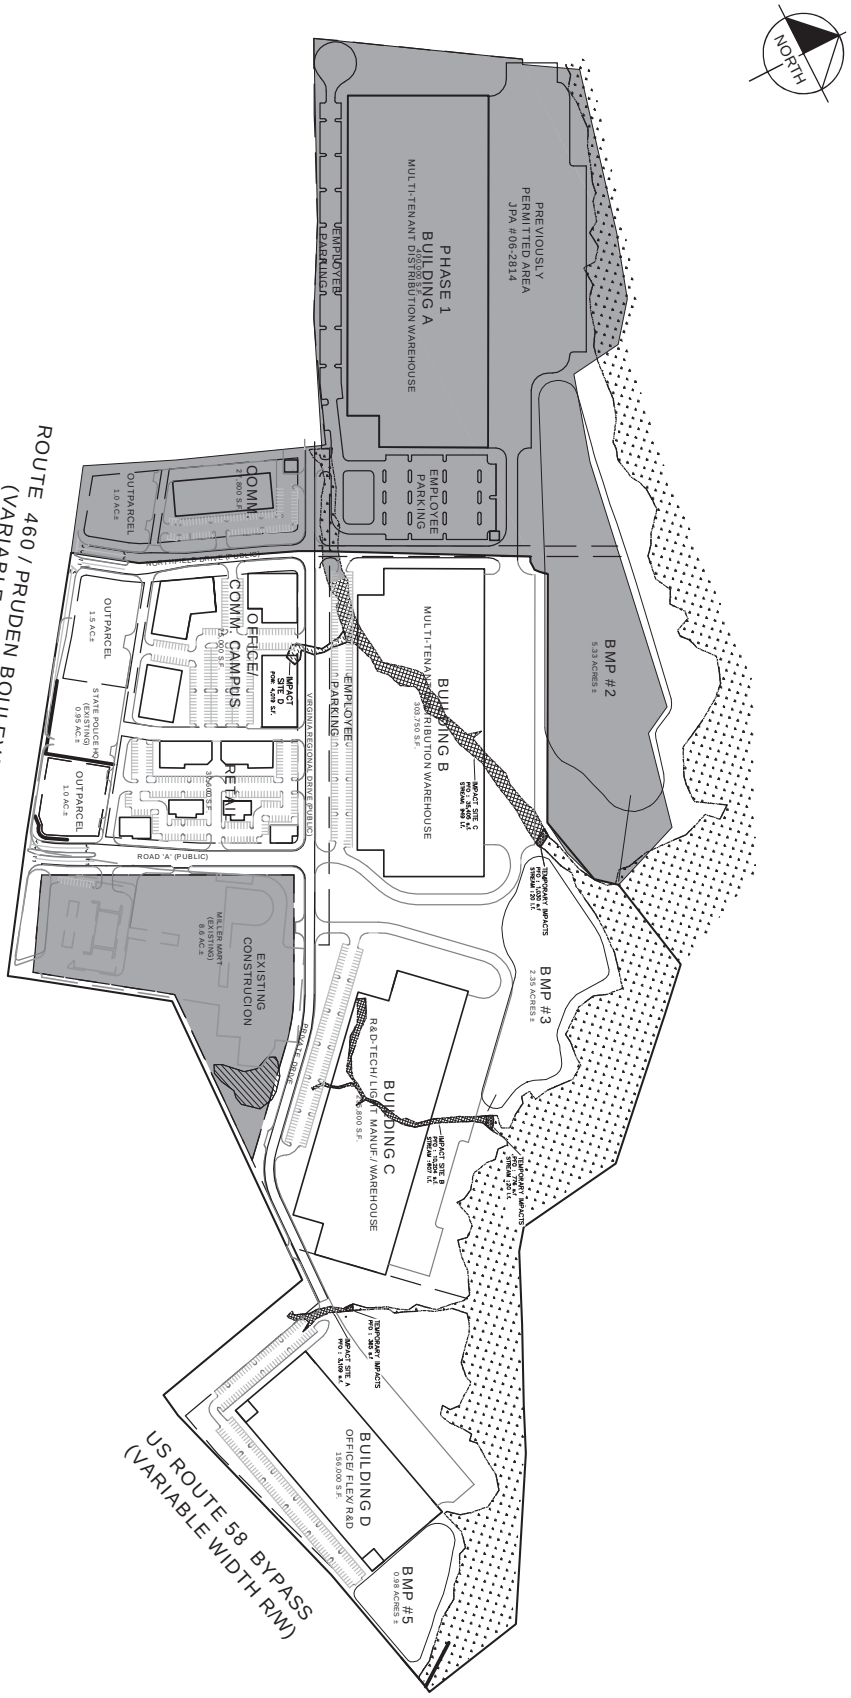

Purpose: WAREHOUSE DEVELOPMENT App by: Virginia Regional 1, L.L.C. APO: See ESD Waterbody: TRIB TO SADLER POND HUC: 02080208	FIGURE 3 SITE PLAN JOINT PERMIT APPLICATION VIRGINIA REGIONAL COMMERCE PARK PHASE II Kimley-Horn and Associates, Inc.	City: Suffolk State: Virginia Scale: 1"=350' Date: 04/28/2014 Sheet: 3 of 6

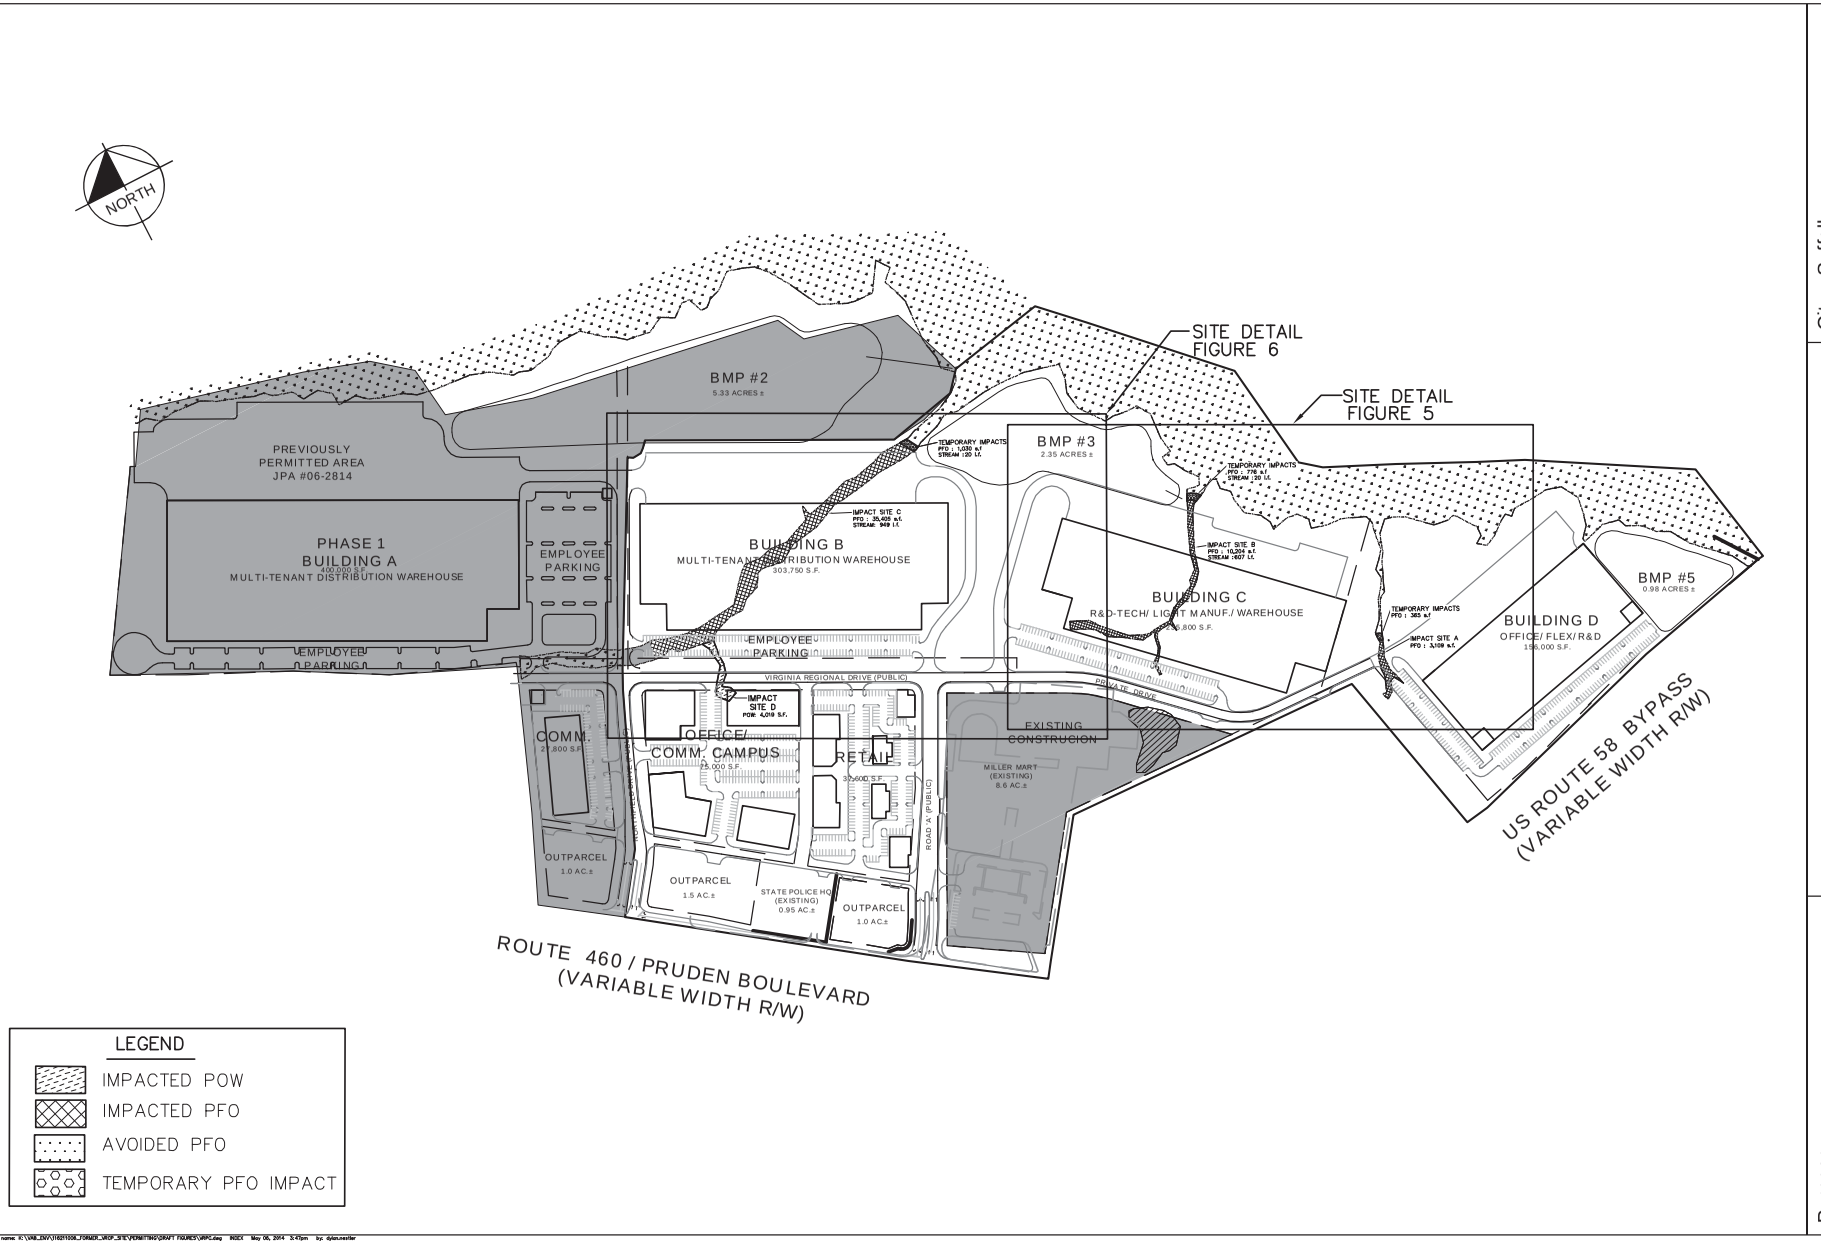

City: Suffolk
State: Virginia
Scale: 1"=2000'
Date: 04/28/2014
Sheet: 4 of 6

FIGURE 4 INDEX
JOINT PERMIT APPLICATION
VIRGINIA REGIONAL COMMERCE PARK PHASE II

Kimley-Horn and Associates, Inc.

Purpose: WAREHOUSE DEVELOPMENT
App by: Virginia Regional 1, L.L.C.
APO: See ESD
Waterbody: TRIB TO SADLER POND
HUC: 02080208

All documents, together with the concepts and designs presented herein, as an instrument of service, is intended only for the specific purpose and client for which it was prepared. Reuse of and improper reliance on this document without written authorization and adaptation by Kimley-Horn and Associates, Inc. shall be without liability to Kimley-Horn and Associates, Inc.

Drawing name: K:\VAB_DIV\102511008_FORMER_WROP_SITE\PERMITTING\DRAFT FIGURES\WRPC.dwg INDEX May 06, 2014 3:47pm by: dylan.zeisler

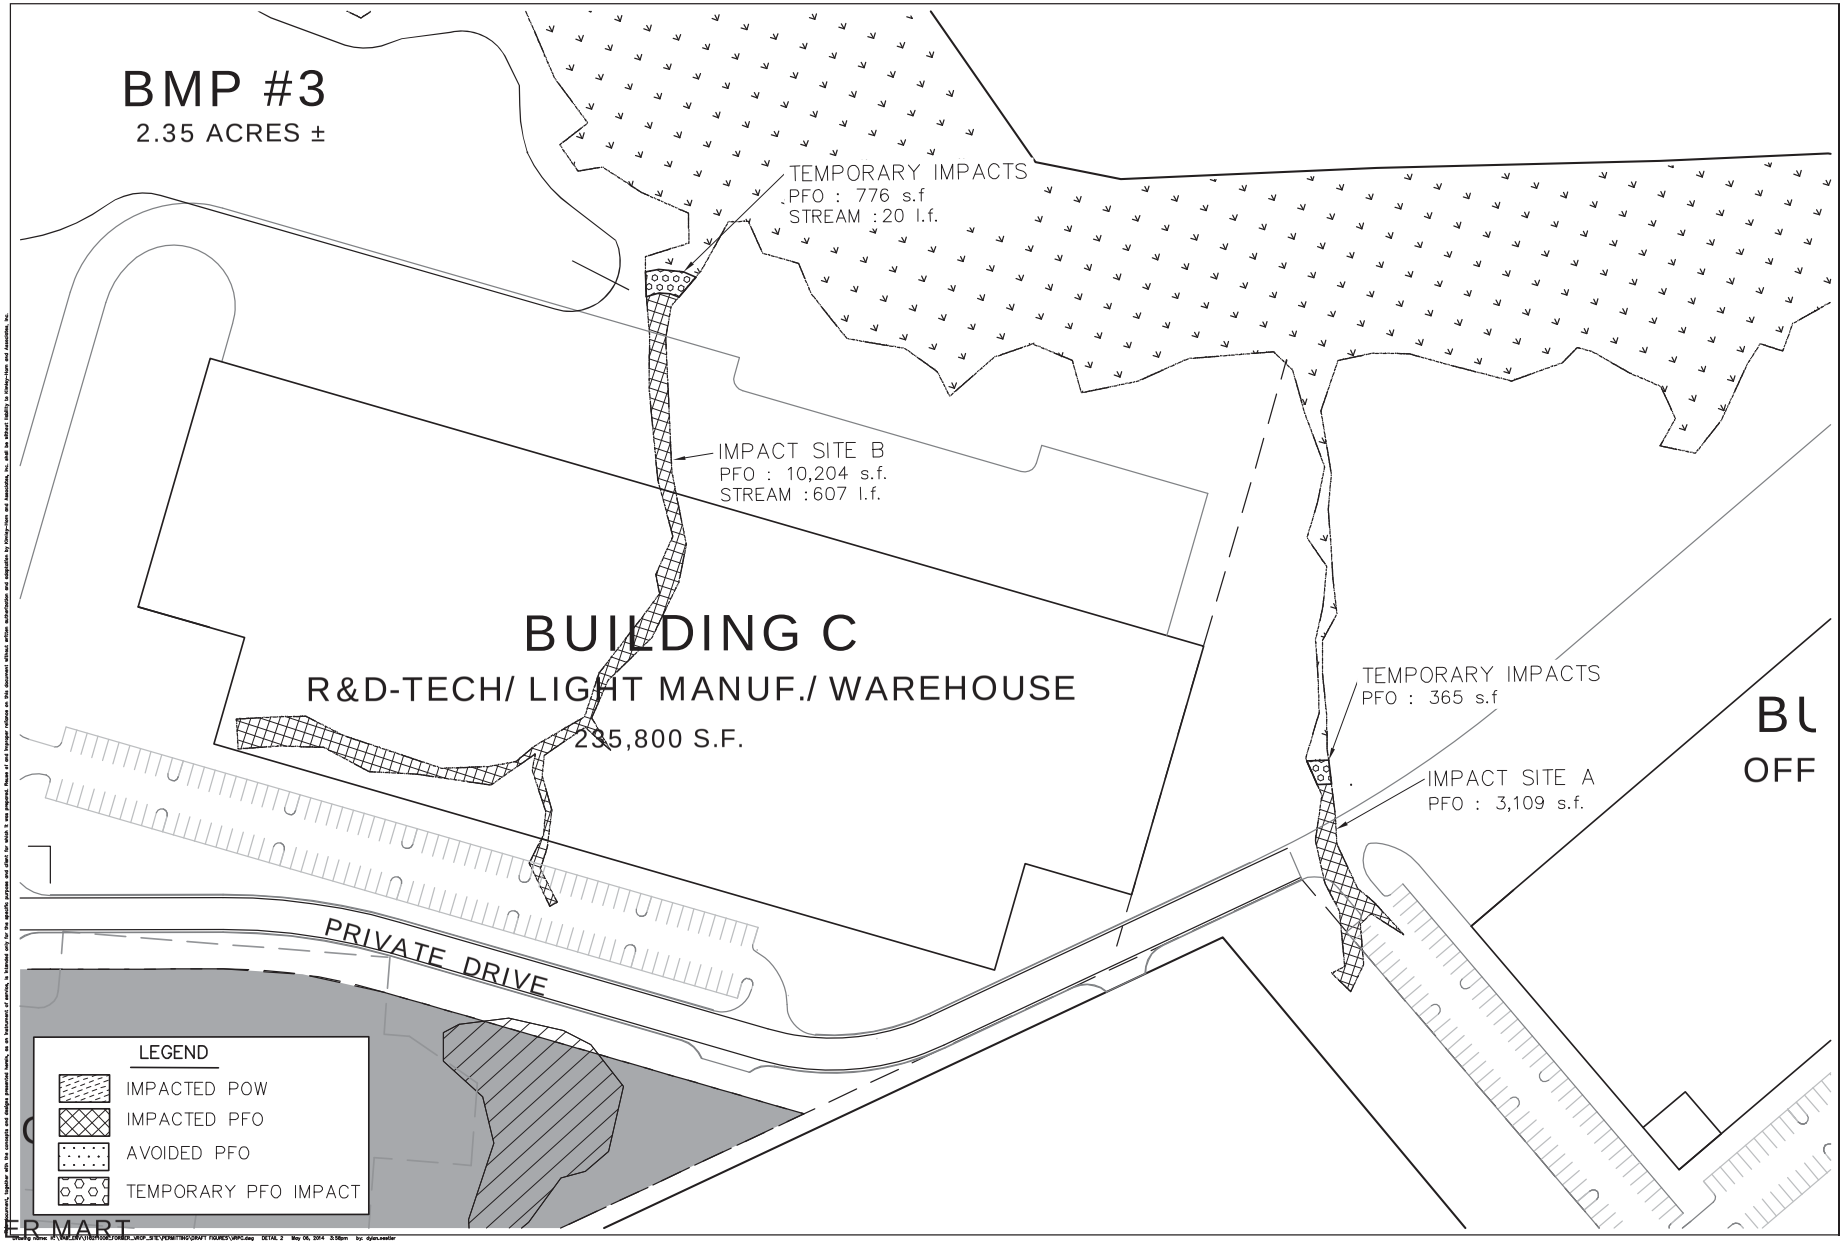

City: Suffolk
State: Virginia
Scale: 1"=100'
Date: 04/28/2014
Sheet: 5 of 6

FIGURE 6 SITE DETAIL
JOINT PERMIT APPLICATION
VIRGINIA REGIONAL COMMERCE PARK PHASE II

Kimley-Horn and Associates, Inc.

Purpose: WAREHOUSE DEVELOPMENT
App by: Virginia Regional 1, L.L.C.
APO: See ESD
Waterbody: TRIB TO SADLER POND
HUC: 02080208

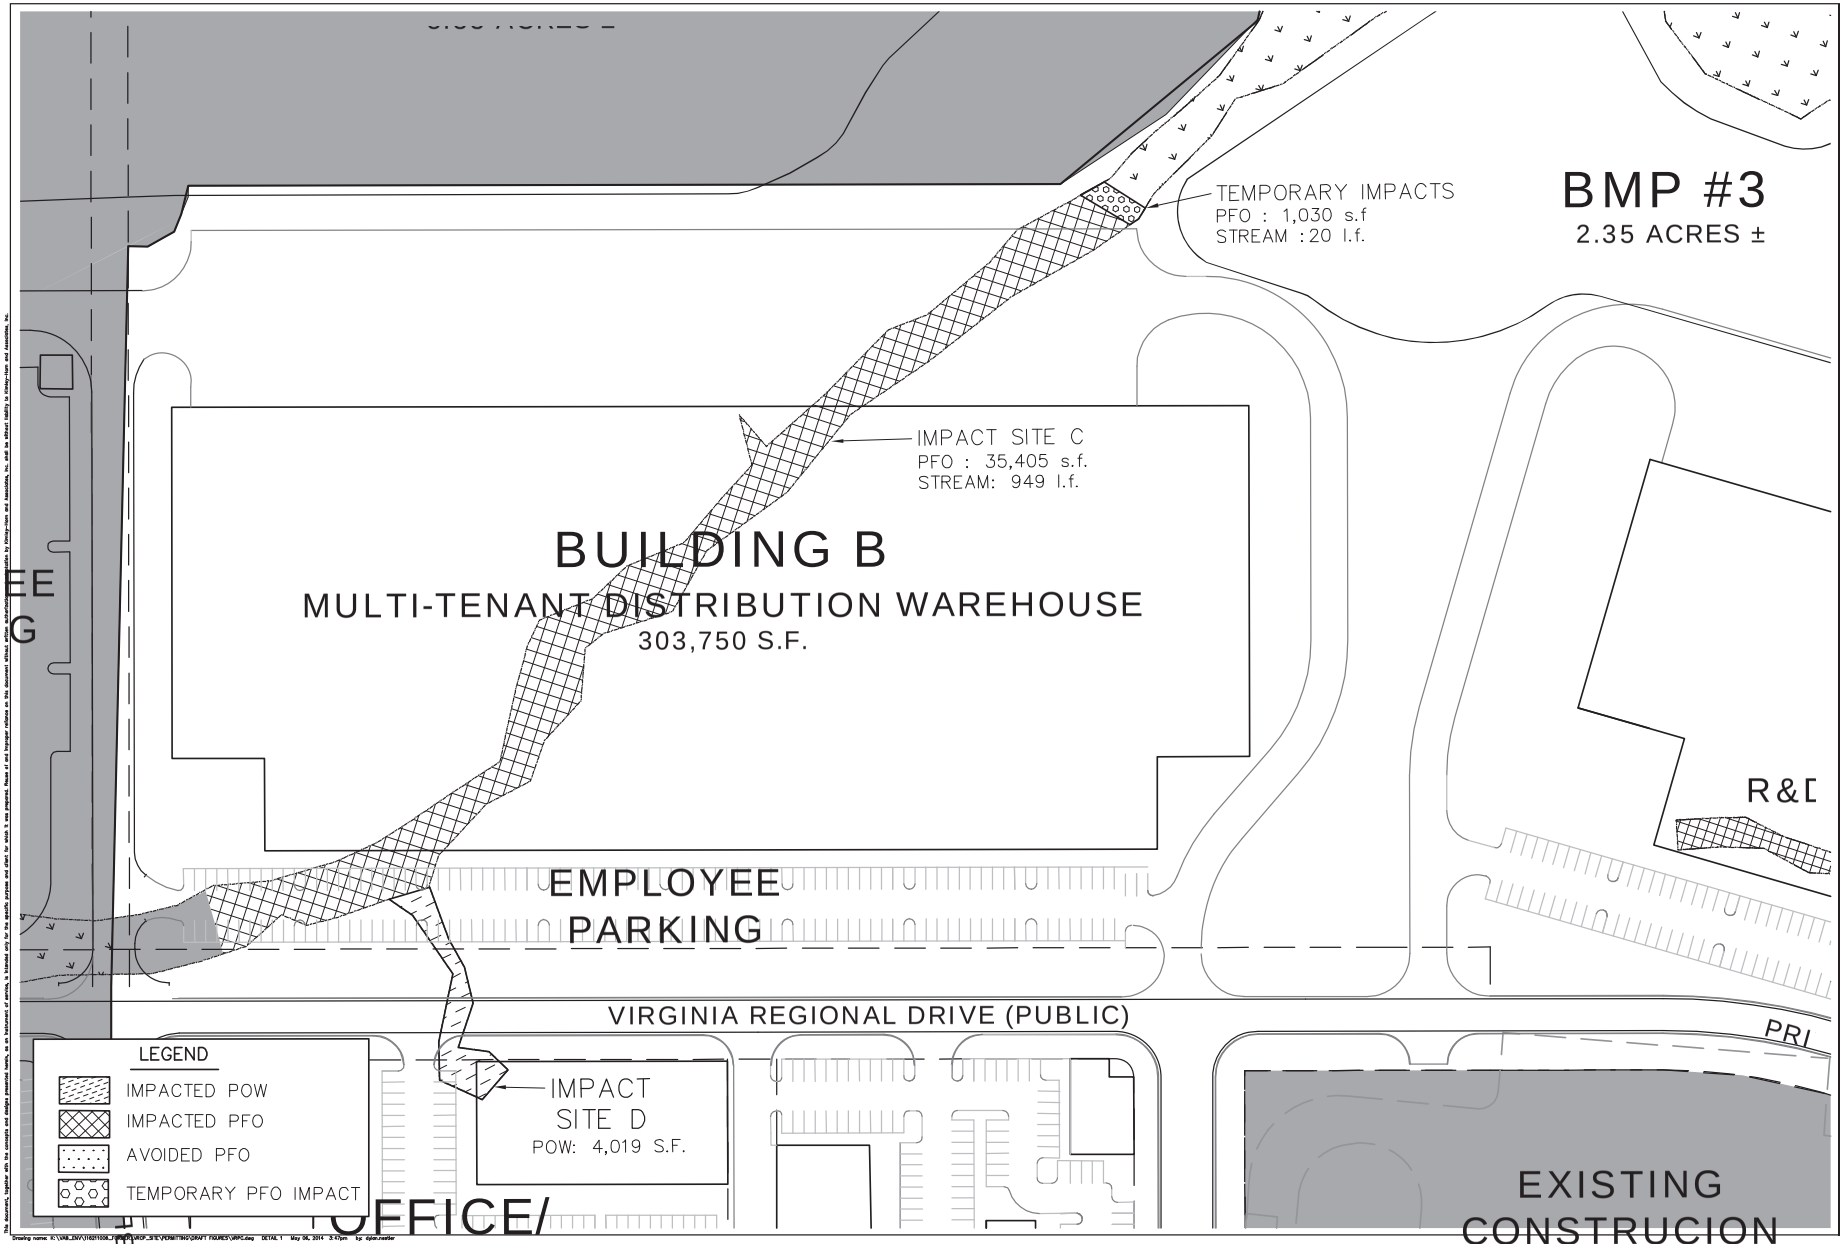

City: Suffolk
State: Virginia
Scale: 1"=100'
Date: 04/28/2014
Sheet: 6 of 6

FIGURE 5 SITE DETAIL
JOINT PERMIT APPLICATION
VIRGINIA REGIONAL COMMERCE PARK PHASE II

Kimley-Horn and Associates, Inc.

Purpose: WAREHOUSE DEVELOPMENT
App by: Virginia Regional 1, L.L.C.
APO: See ESD
Waterbody: TRIB TO SADLER POND
HUC: 02080208