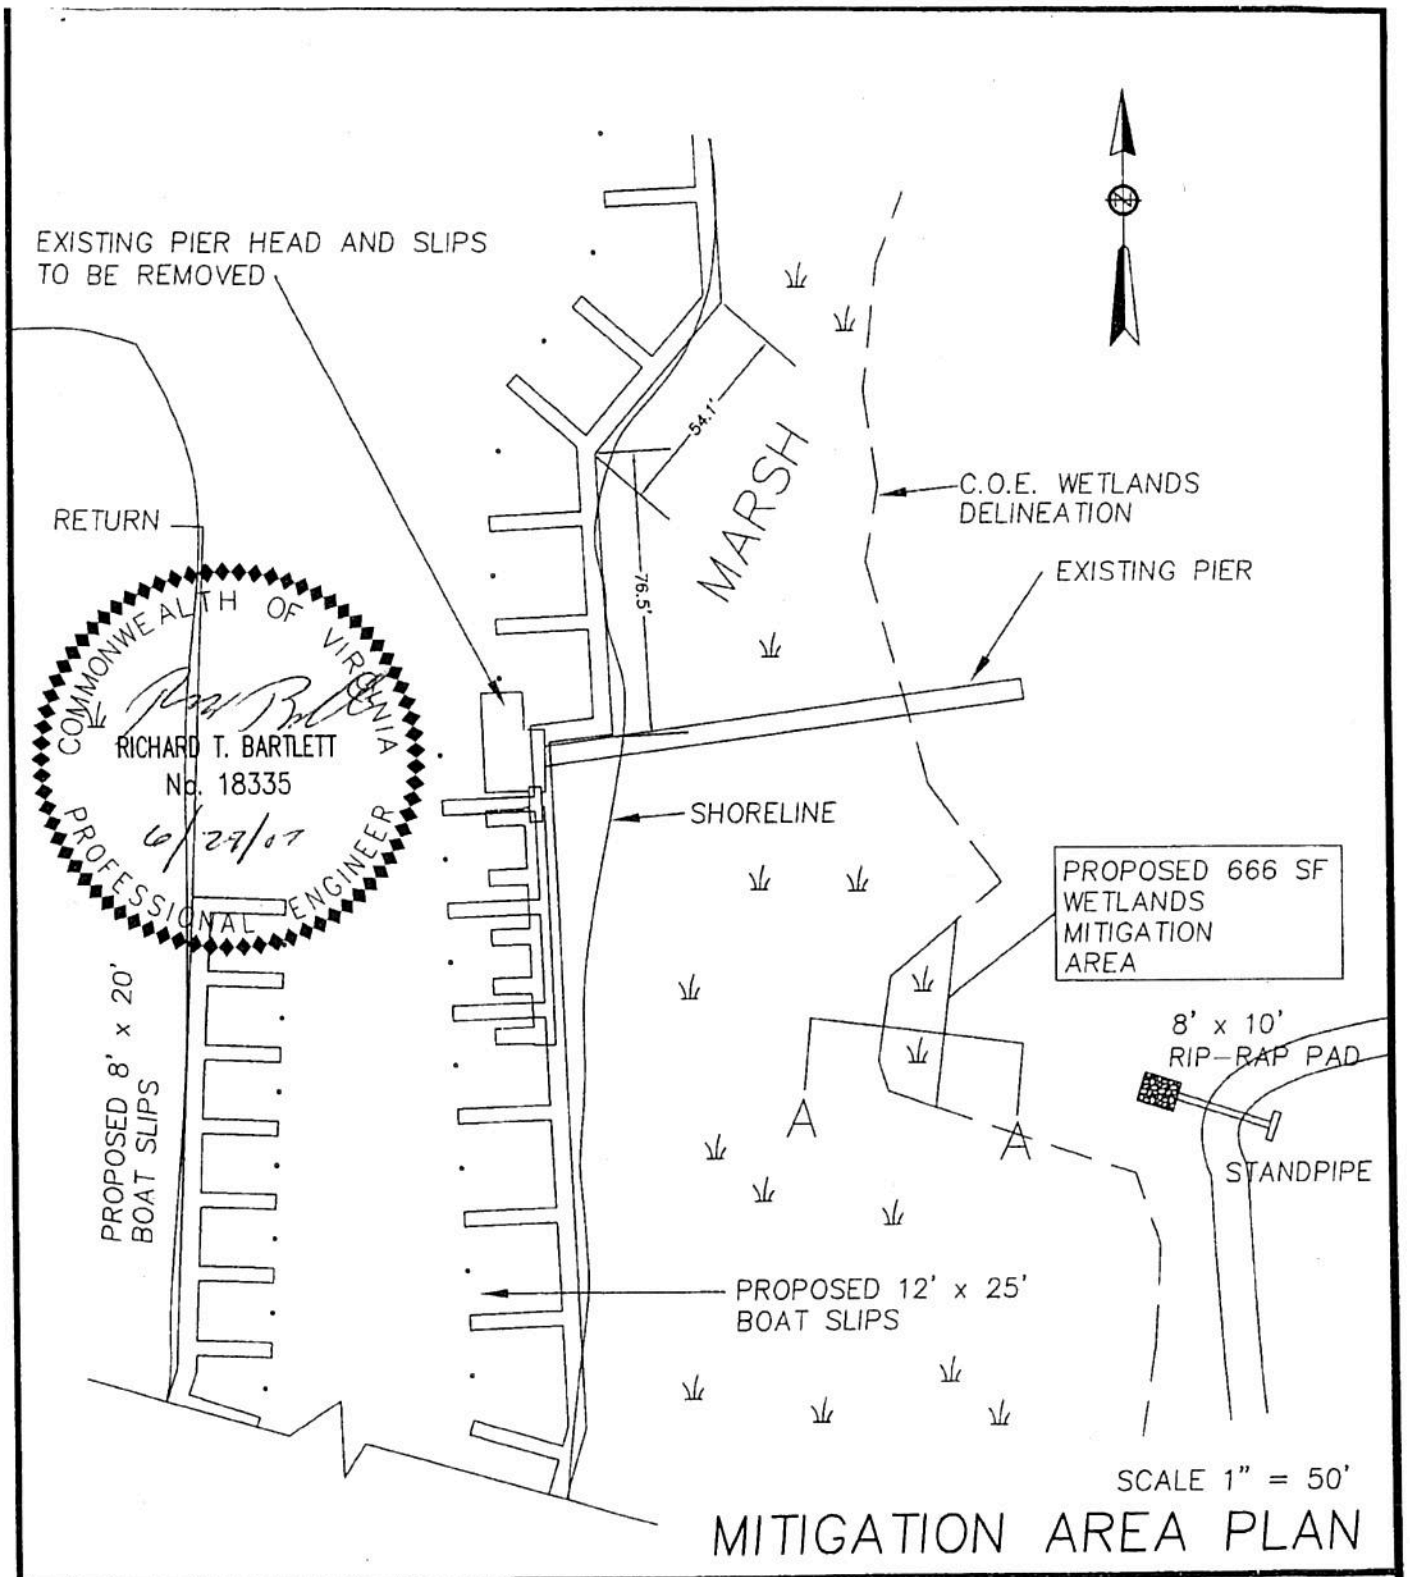

MITIGATION AREA PLAN

DATUM: MWL = 0.00'

PROFESSIONAL
CONSTRUCTION CONSULTANTS, LLC.

5316 BROCKIE STREET
VIRGINIA BEACH, VA 23464
PHONE: (757) 773-8084
FAX: (757) 479-4013
EMAIL: PCCLLC@COX.NET

MOORING & LAUNCHING FACILITY
IN: NORTH BAY
LOTS F-59A, F-60A, F-61A,
PART OF TRACT E & PARCEL 1
VIRGINIA BEACH, VA 23456
APPLICATION BY:
KENNETH D. WILKINS
SHEET 1 OF 2
DATE: JUNE 29, 2007

SECTION A – A
WETLANDS MITIGATION AREA

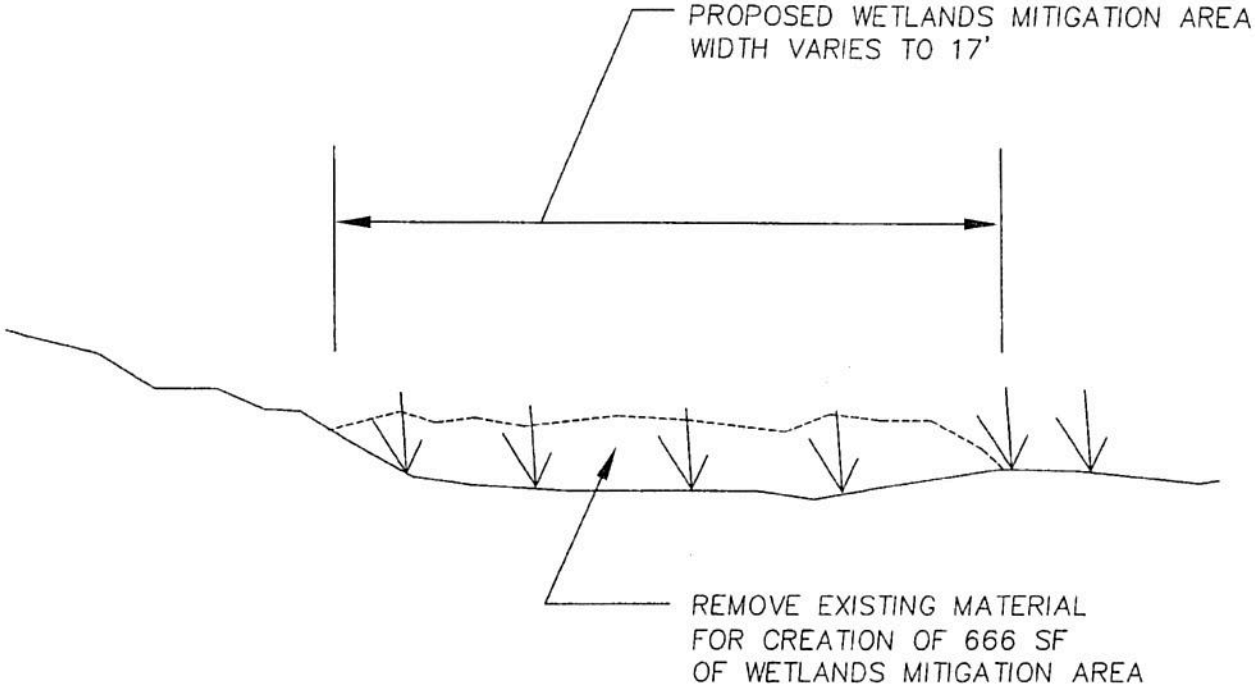

COMMONWEALTH OF VIRGINIA
RICHARD T. BARTLETT
No. 18335
6/29/07
PROFESSIONAL ENGINEER

SCALE 1" = 5'

MITIGATION AREA PLAN

DATUM: MWL = 0.00'	**PROFESSIONAL CONSTRUCTION CONSULTANTS, LLC.** 5316 BROCKIE STREET VIRGINIA BEACH, VA 23464 PHONE: (757) 773-8084 FAX: (757) 479-4013 EMAIL: PCCLLC@COX.NET	MOORING & LAUNCHING FACILITY IN: NORTH BAY LOTS F-59A, F-60A, F-61A, PART OF TRACT E & PARCEL 1 VIRGINIA BEACH, VA 23456 APPLICATION BY: KENNETH D. WILKINS SHEET 2 OF 2 DATE: JUNE 29, 2007