


Figure 4
Site Location and Aerial Map
Multi-phase Industrial Park Expansion
Mecklenburg County, Virginia

1 inch = 2,000 feet

Enviro-Utilities
*Experts on the Ground*
PO Box 73133
Richmond, Virginia 23235
804.796.3911 804.796.1090 (fax)

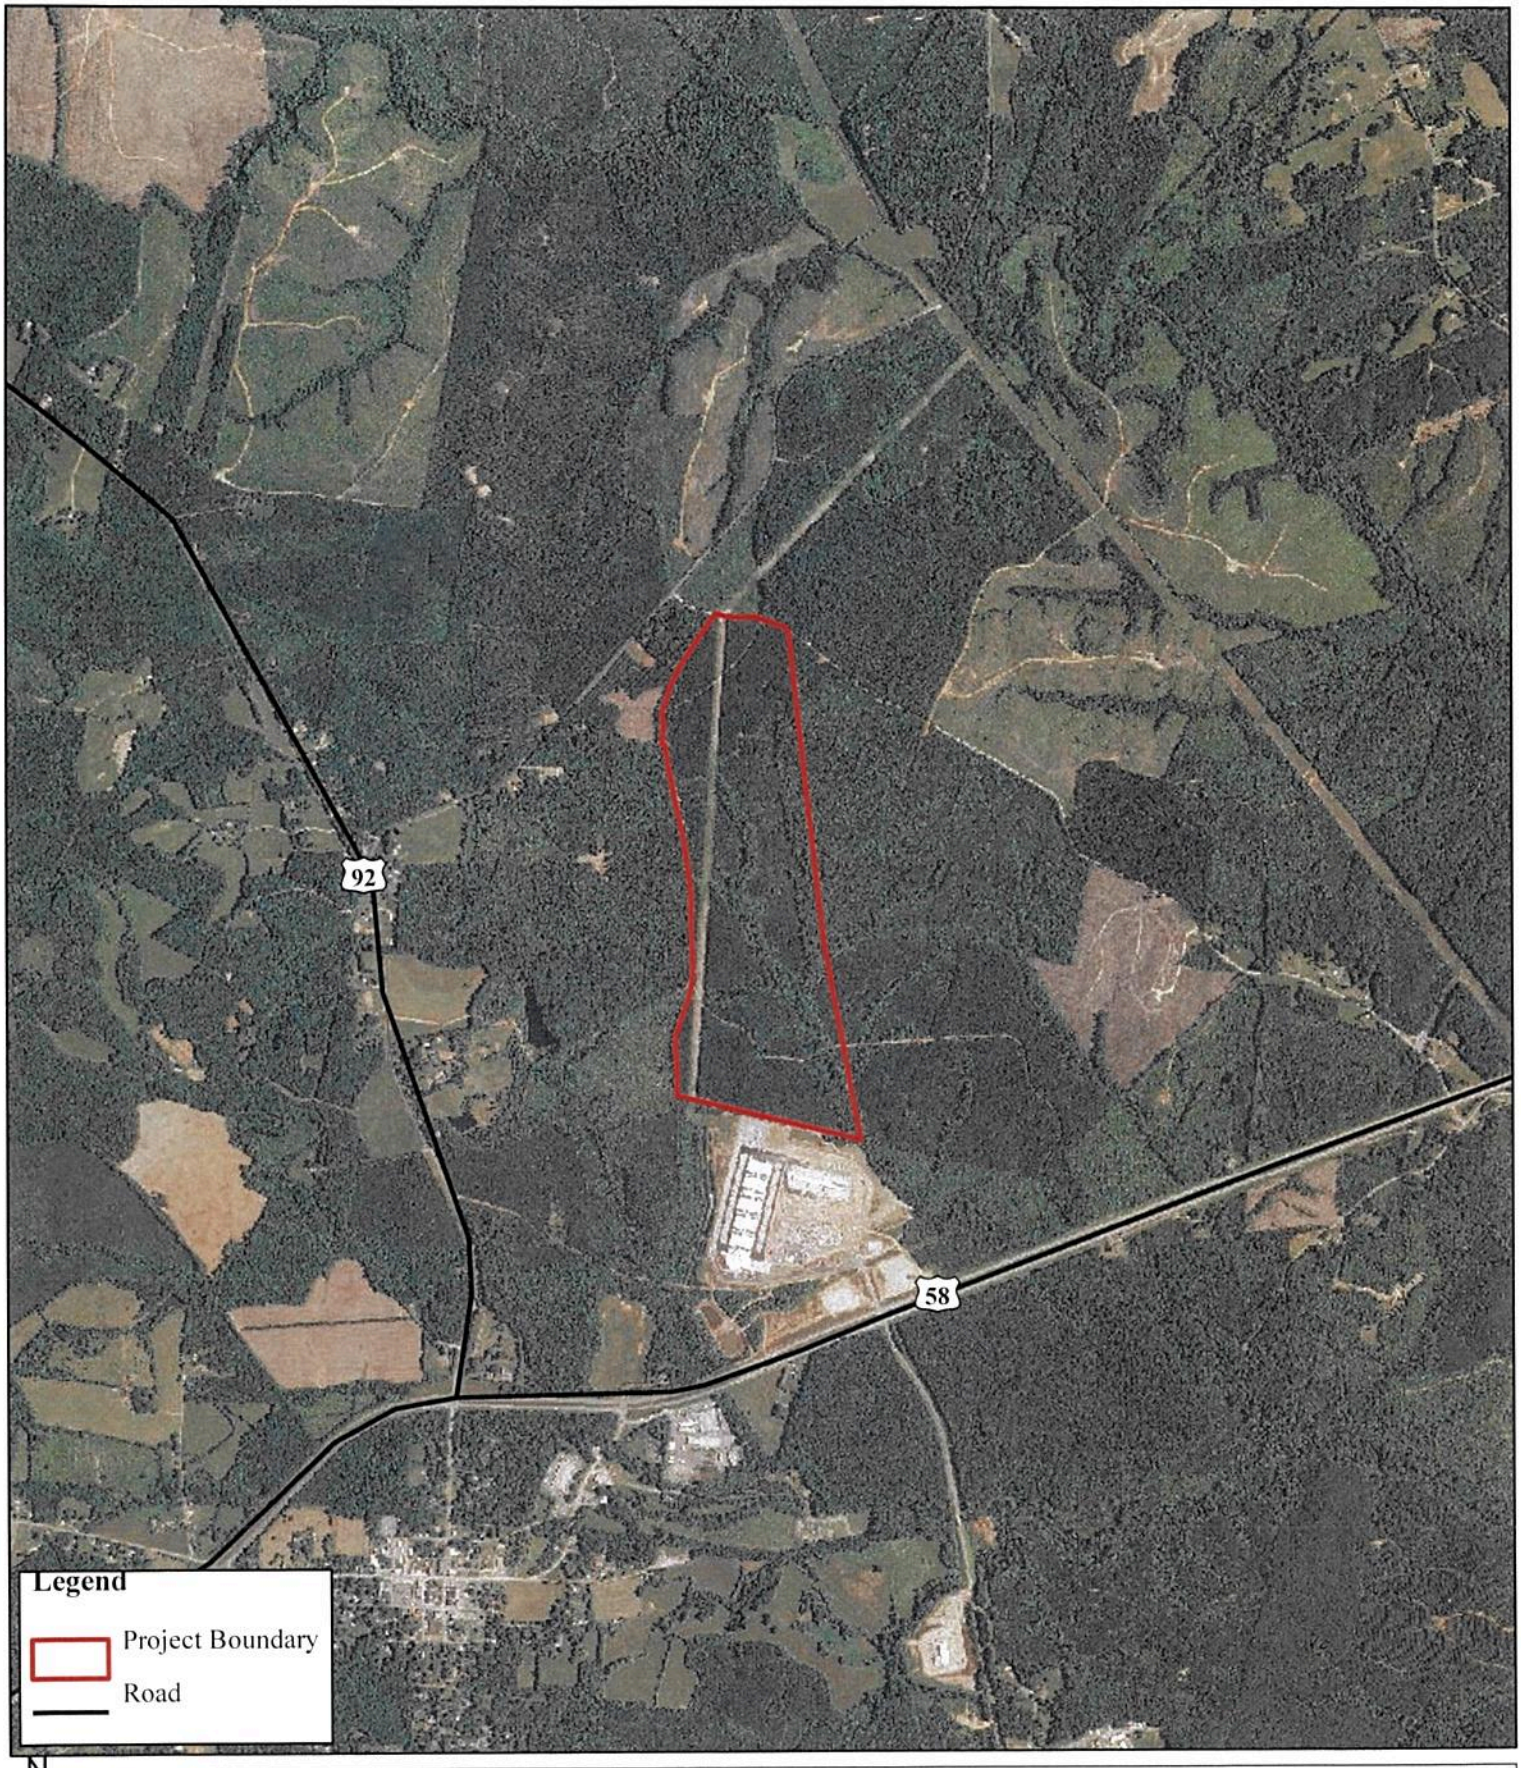


PREPARED BY:
B & B Consultants, Inc.
Engineers - Architects - Surveyors
Planners - Lab Analysts
South Hill, Chase City, & South Boston, Virginia

0' 500' 1,000' 2,000'
SCALE: 1" = 1,000'

MASTER PLAN
MECKLENBURG INDUSTRAIL PARK EXPANSION
MECKLENBURG COUNTY, VIRGINIA

1
FIGURE

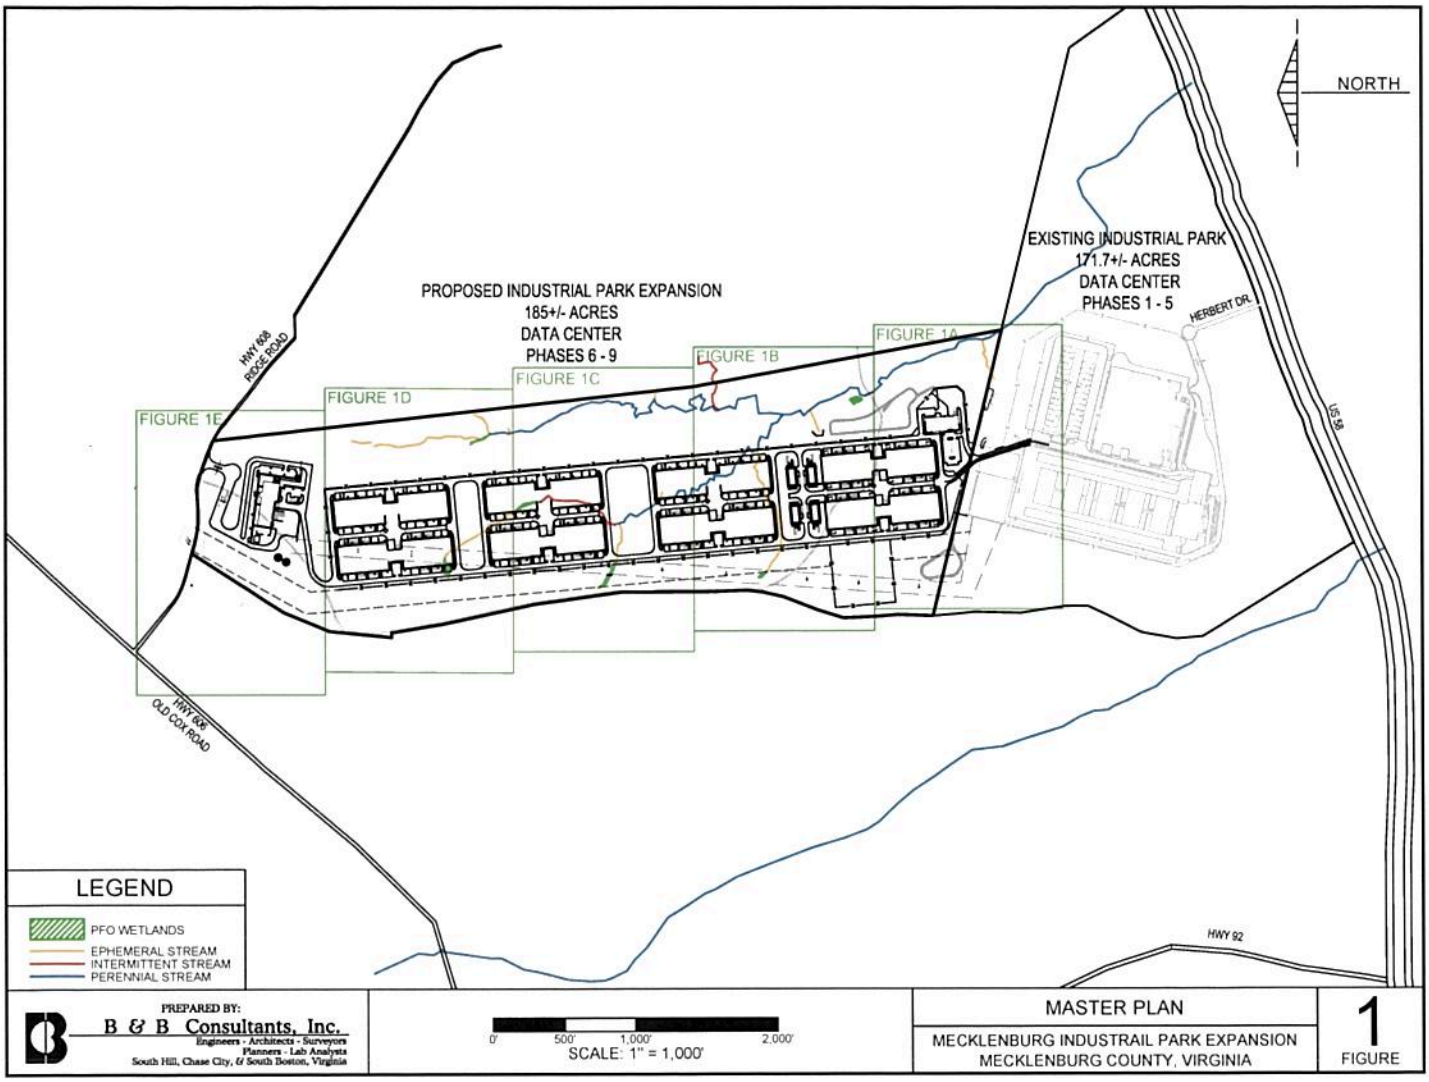


PREPARED BY:
B & B Consultants, Inc.
Engineers - Architects - Surveyors
Planners - Lab Analysts
South Hill, Chase City, & South Boston, Virginia

0' 100' 200' 400'
SCALE: 1" = 200'

PLAN VIEW - NO IMPACTS
MECKLENBURG INDUSTRAIL PARK EXPANSION
MECKLENBURG COUNTY, VIRGINIA

1A
FIGURE

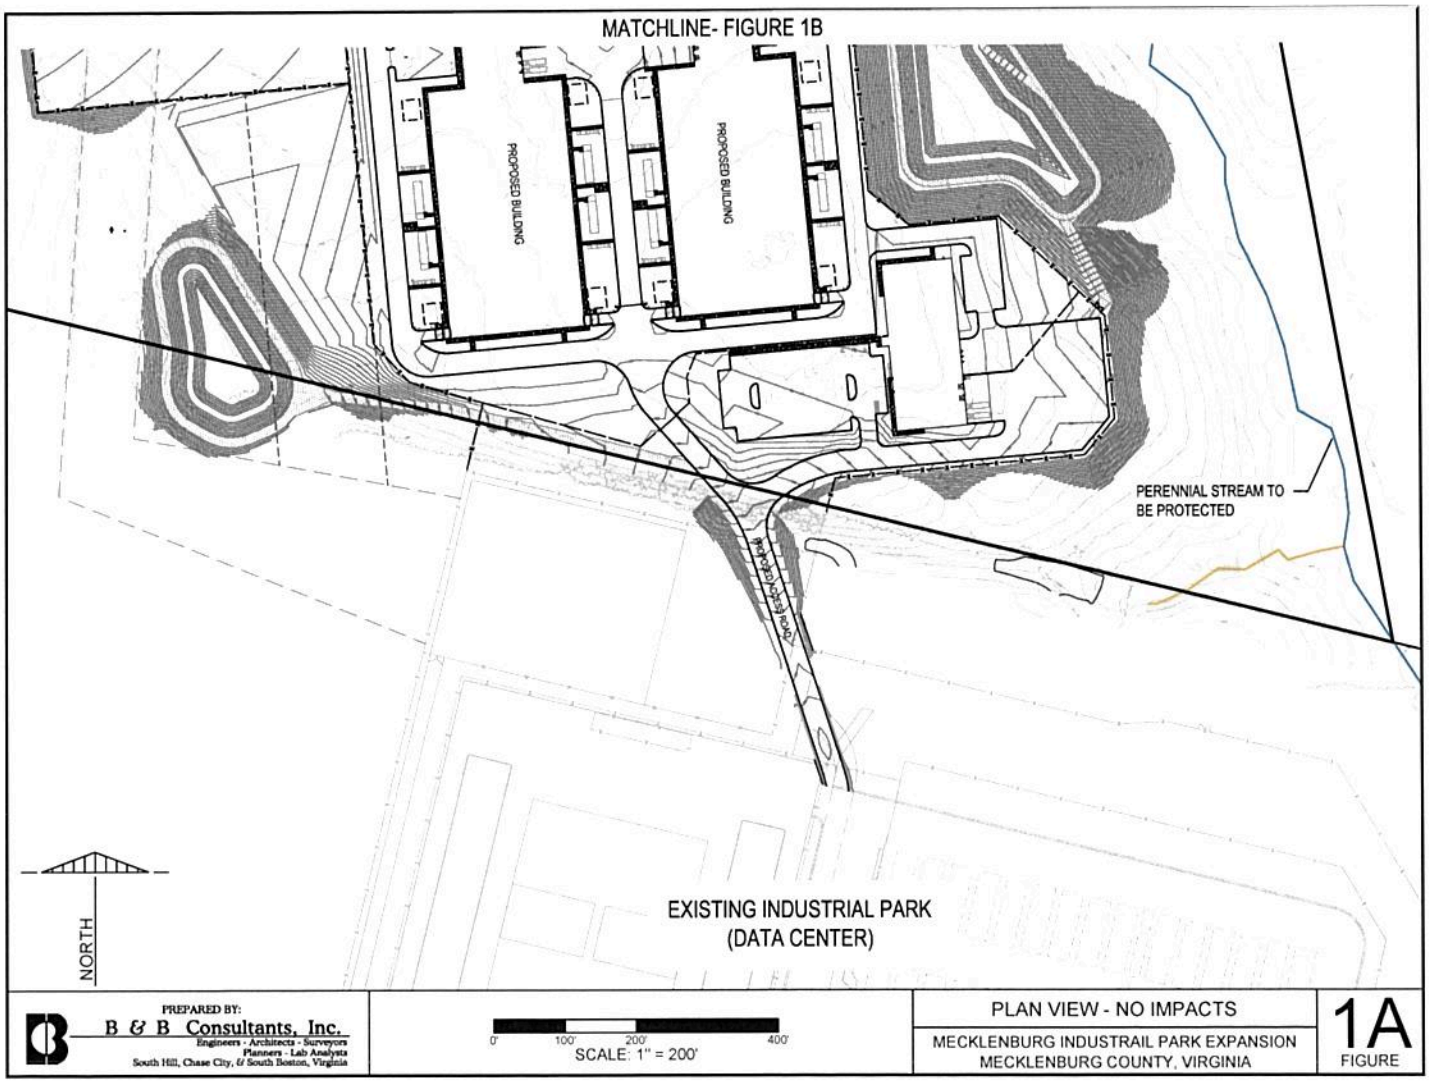


PREPARED BY:
B & B Consultants, Inc.
Engineers - Architects - Surveyors
Planners - Lab Analysts
South Hill, Chase City, & South Boston, Virginia

0' 100' 200' 400'
SCALE: 1" = 200'

PLAN VIEW - WI # 4, SI # 6 & 8
MECKLENBURG INDUSTRAIL PARK EXPANSION
MECKLENBURG COUNTY, VIRGINIA

1B
FIGURE

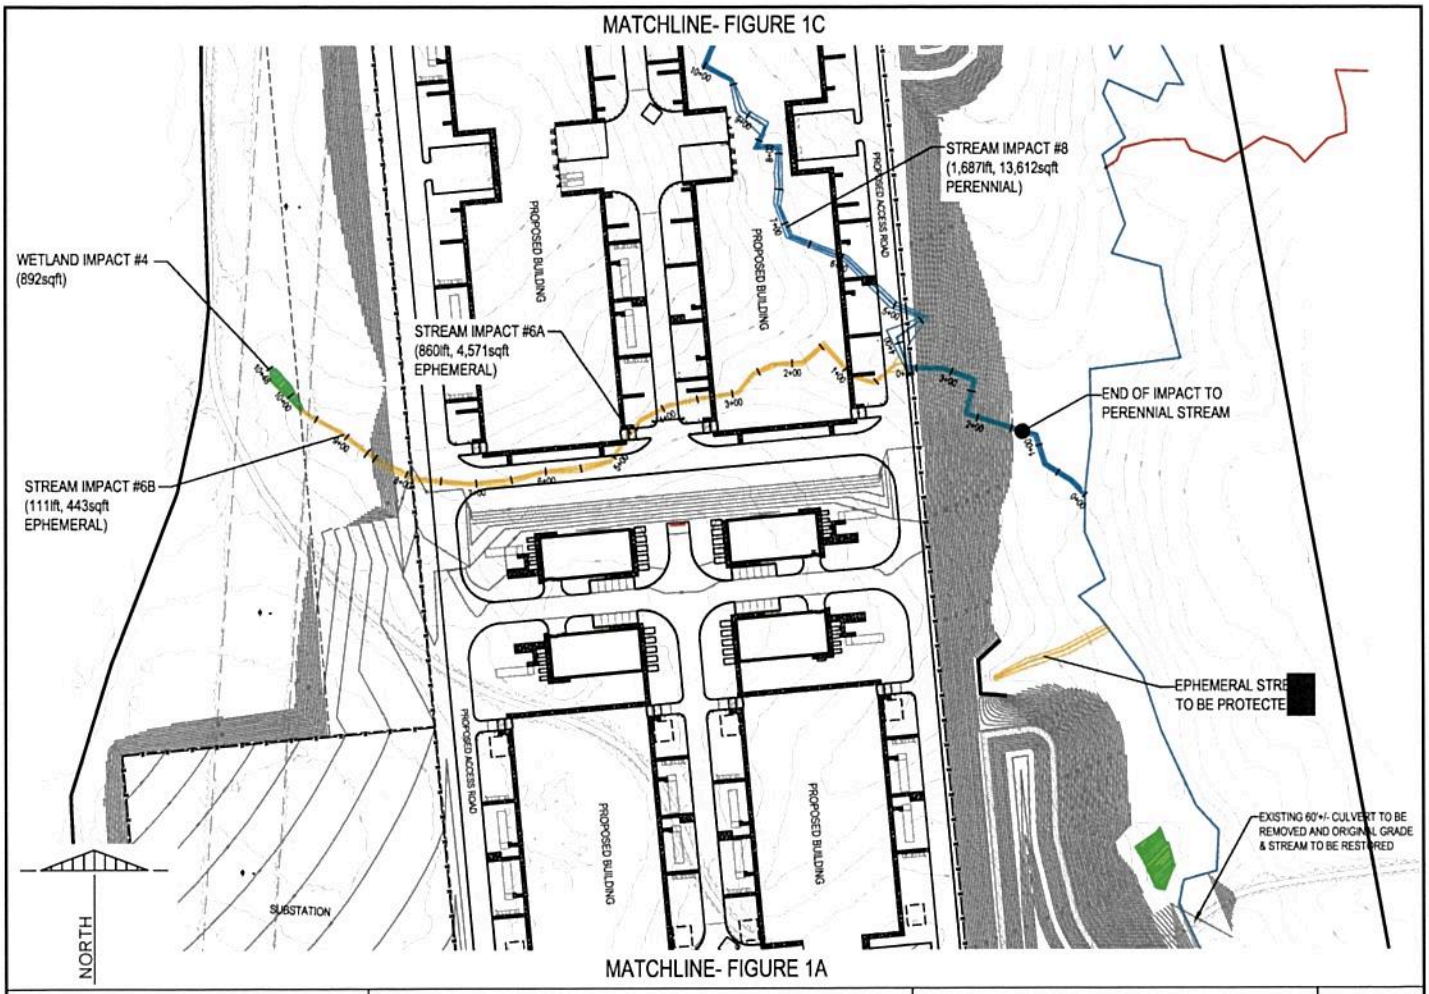


PREPARED BY:
B & B Consultants, Inc.
Engineers - Architects - Surveyors
Planners - Lab Analysts
South Hill, Chase City, & South Boston, Virginia

0' 100' 200' 400'
SCALE: 1" = 200'

PLAN VIEW - WI # 2 & 3, SI # 4, 5, 7, & 8
MECKLENBURG INDUSTRAIL PARK EXPANSION
MECKLENBURG COUNTY, VIRGINIA

1C
FIGURE

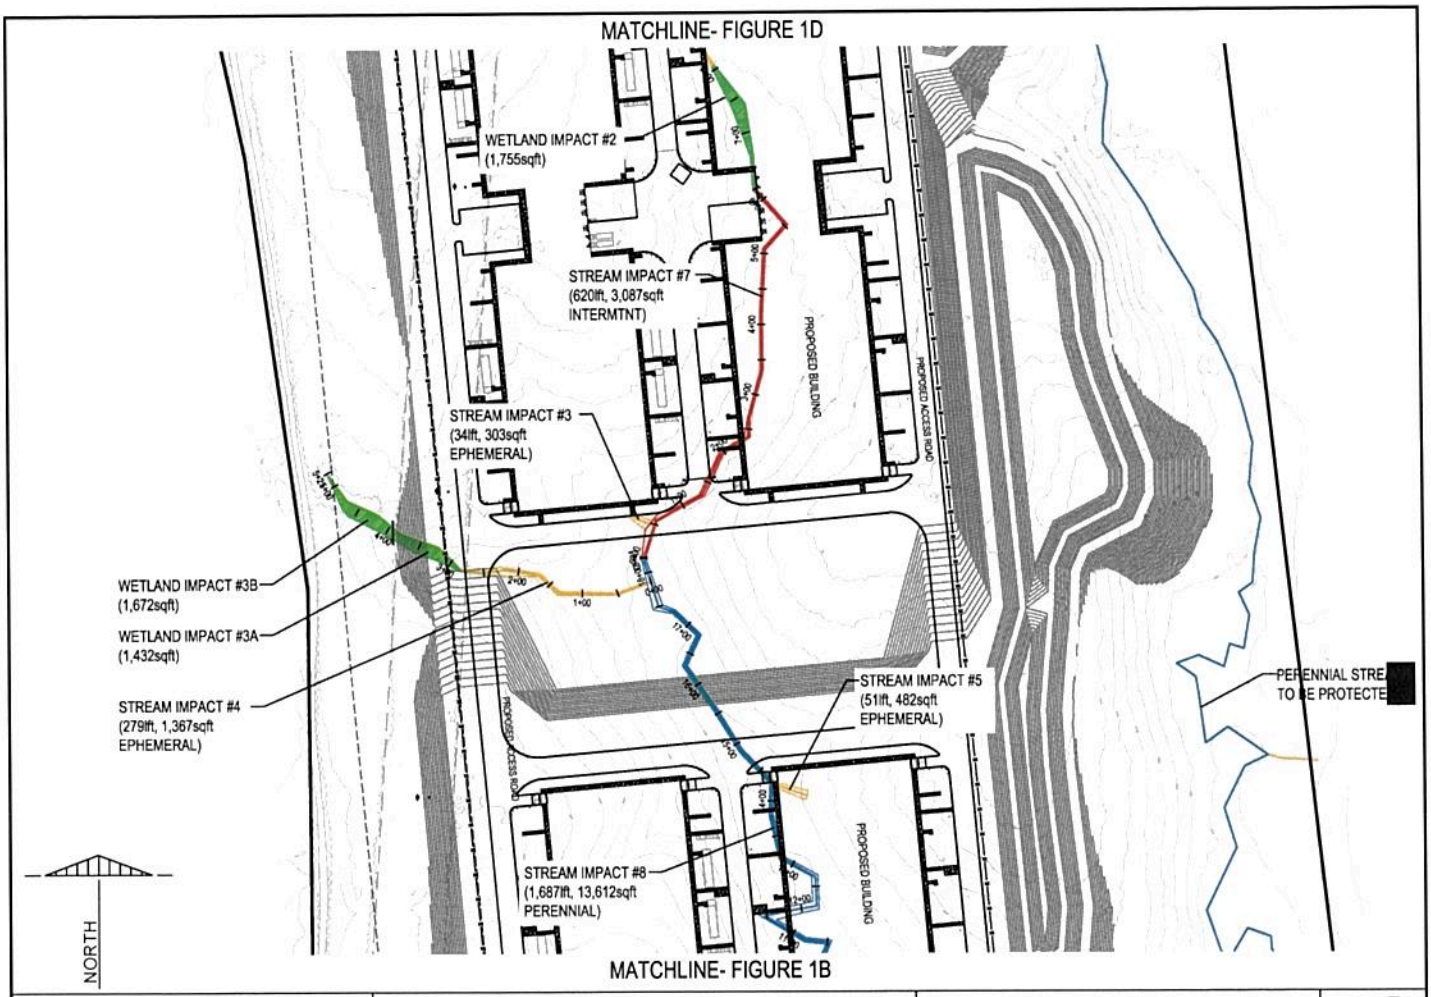


PREPARED BY:
B & B Consultants, Inc.
Engineers - Architects - Surveyors
Planners - Lab Analysts
South Hill, Chase City, & South Boston, Virginia

0' 100' 200' 400'
SCALE: 1" = 200'

PLAN VIEW - WI # 1, SI #1 & 2
MECKLENBURG INDUSTRAIL PARK EXPANSION
MECKLENBURG COUNTY, VIRGINIA

1D
FIGURE

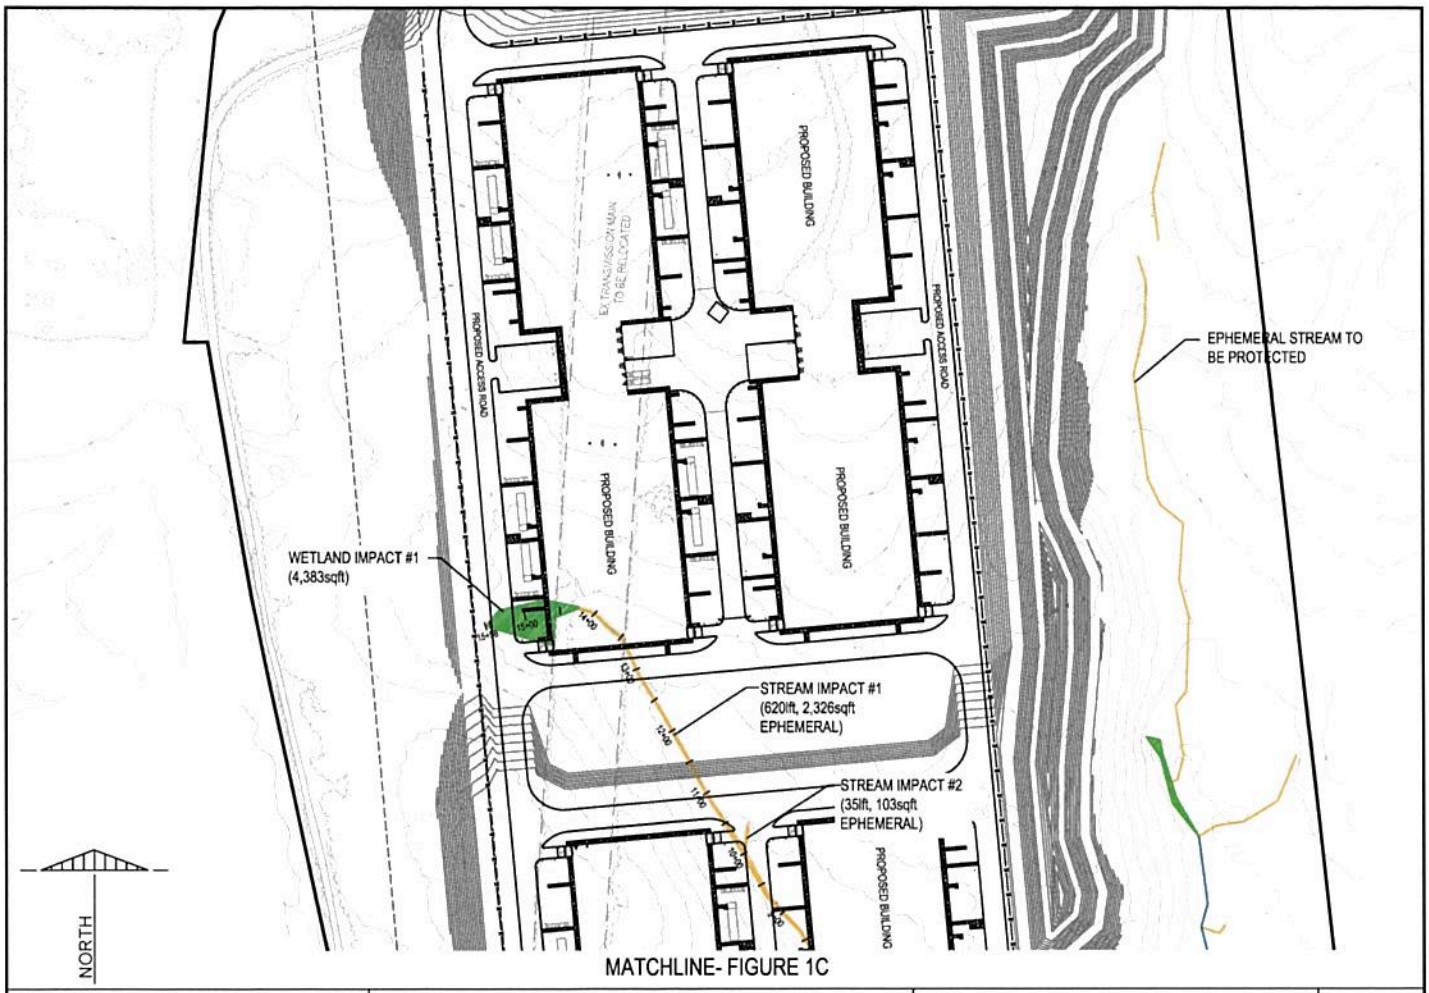


MATCHLINE- FIGURE 1D

PREPARED BY:
B & B Consultants, Inc.
Engineers - Architects - Surveyors
Planners - Lab Analysts
South Hill, Chase City, & South Boston, Virginia

0' 100' 200' 400'
SCALE: 1" = 200'

PLAN VIEW - NO IMPACTS

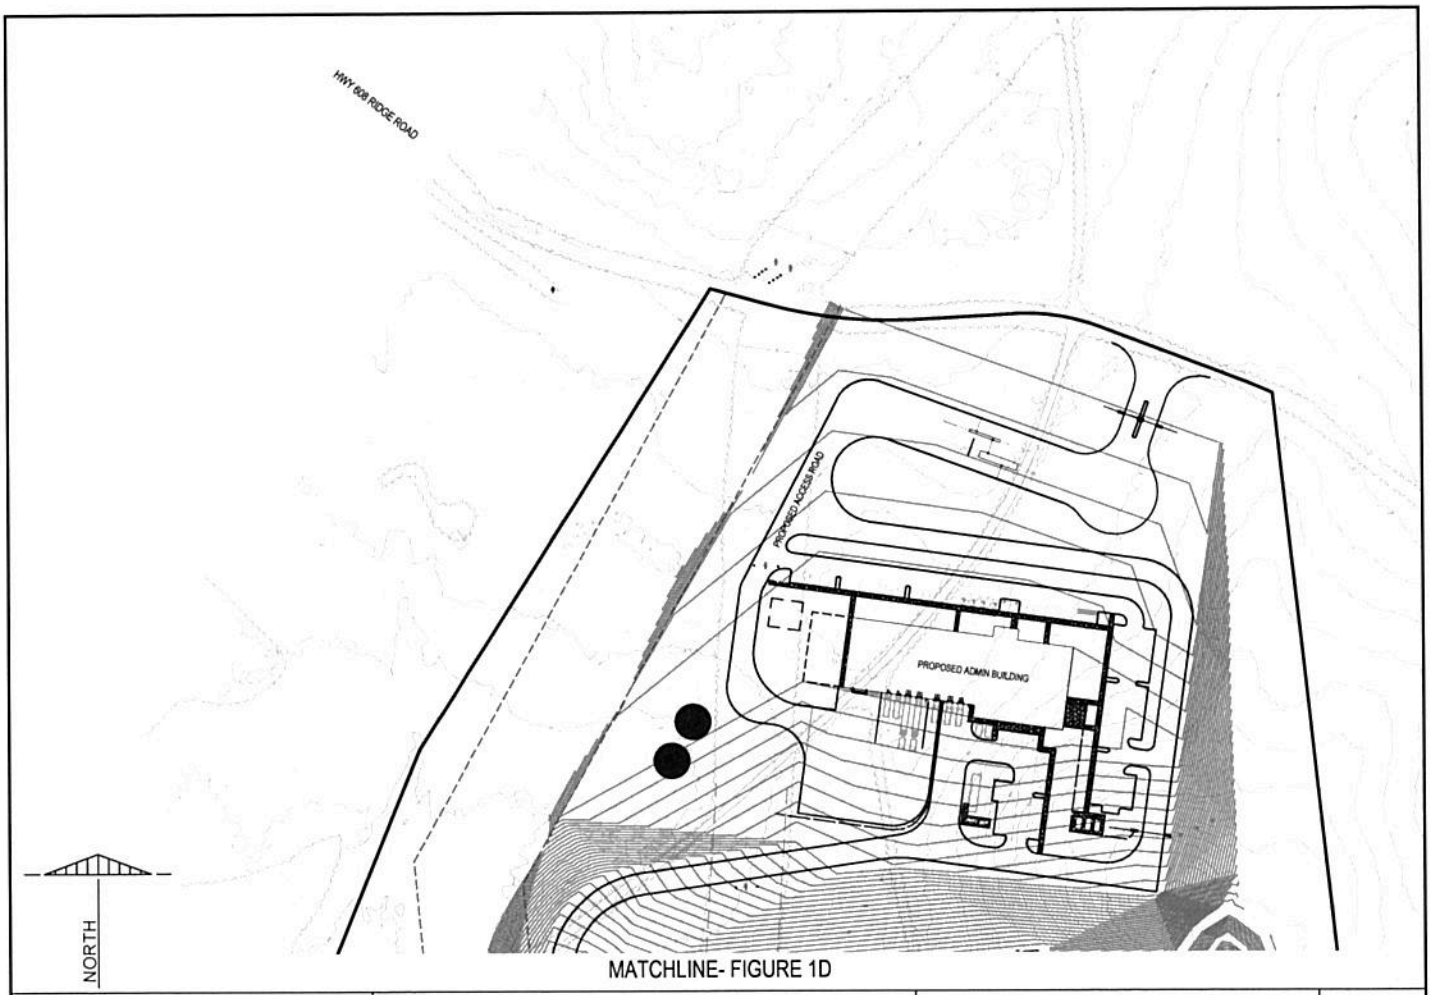MECKLENBURG INDUSTRAIL PARK EXPANSION
MECKLENBURG COUNTY, VIRGINIA

1E
FIGURE




PREPARED BY:
B & B Consultants, Inc.
Engineers - Architects - Surveyors
Planners - Lab Analysts
South Hill, Chase City, & South Boston, Virginia

0' 100' 200' 400'
SCALE: 1" = 200'

PROFILE VIEW - SI # 8
MECKLENBURG INDUSTRAIL PARK EXPANSION
MECKLENBURG COUNTY, VIRGINIA

2A
FIGURE

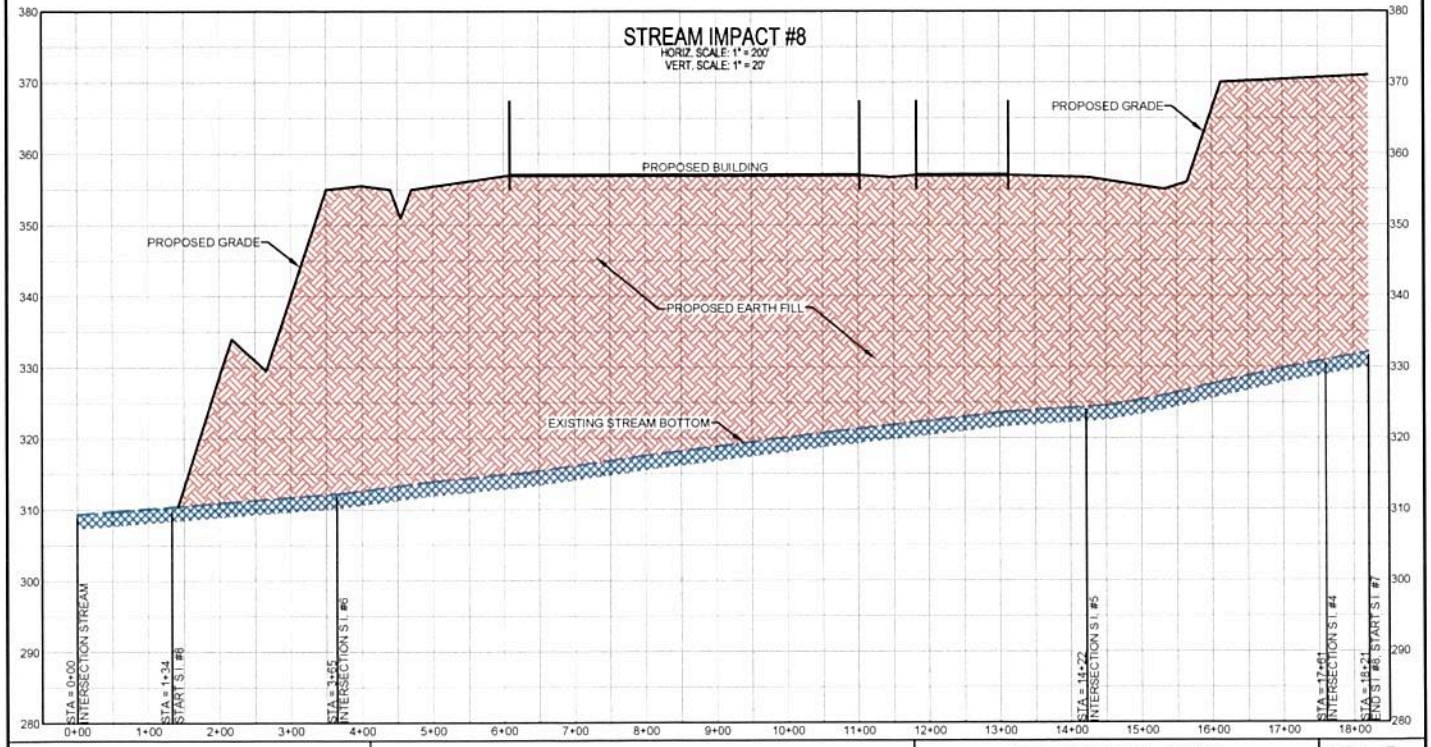


PREPARED BY:
B & B Consultants, Inc.
Engineers - Architects - Surveyors
Planners - Lab Analysts
South Hill, Chase City, & South Boston, Virginia

0' 100' 200' 400'
SCALE: 1" = 200'

PROFILE VIEW - WI # 1 & 2, SI # 1 & 7
MECKLENBURG INDUSTRAIL PARK EXPANSION
MECKLENBURG COUNTY, VIRGINIA

2B
FIGURE

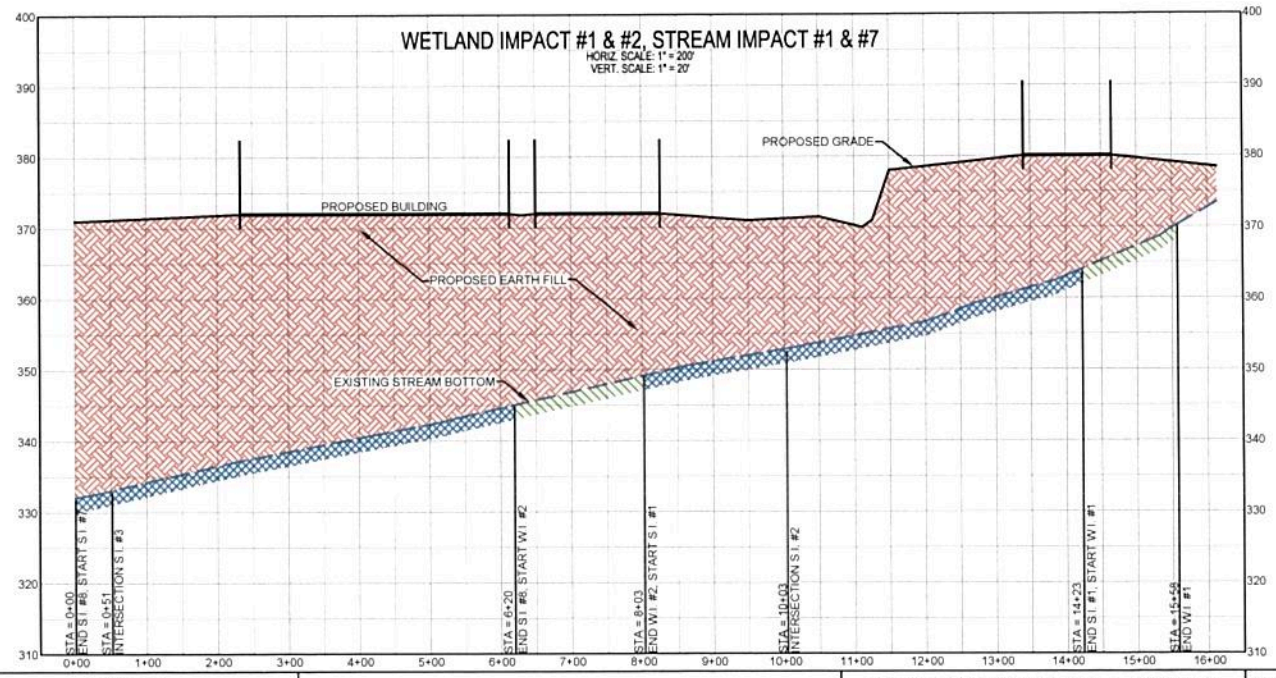





PREPARED BY:
B & B Consultants, Inc.
Engineers - Architects - Surveyors
Planners - Lab Analysts
South Hill, Chase City, & South Boston, Virginia

0' 100' 200' 400'
SCALE: 1" = 200'

PROFILE VIEW - WI # 3 & 4, SI # 6 & 4

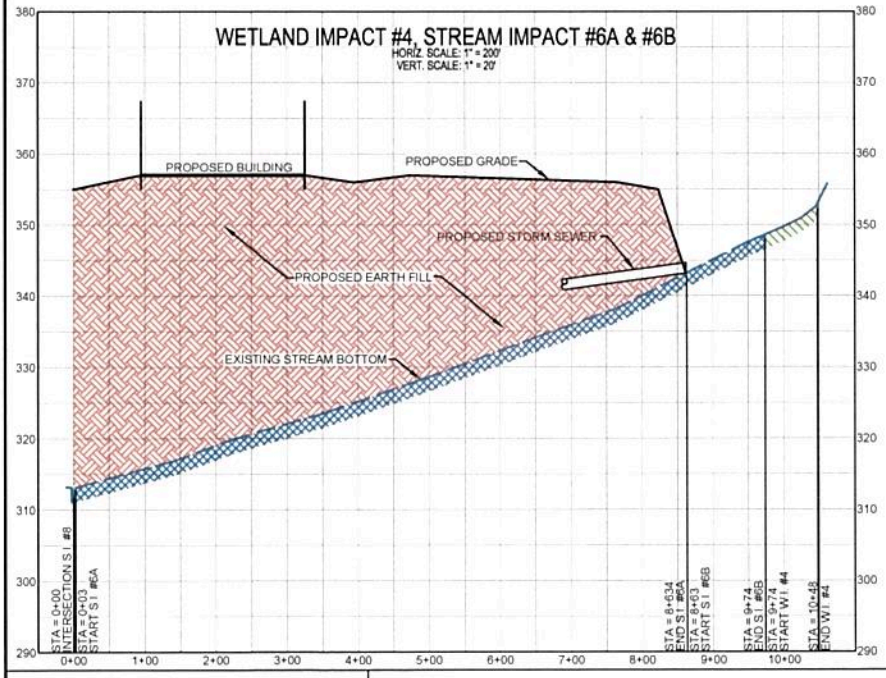MECKLENBURG INDUSTRAIL PARK EXPANSION
MECKLENBURG COUNTY, VIRGINIA

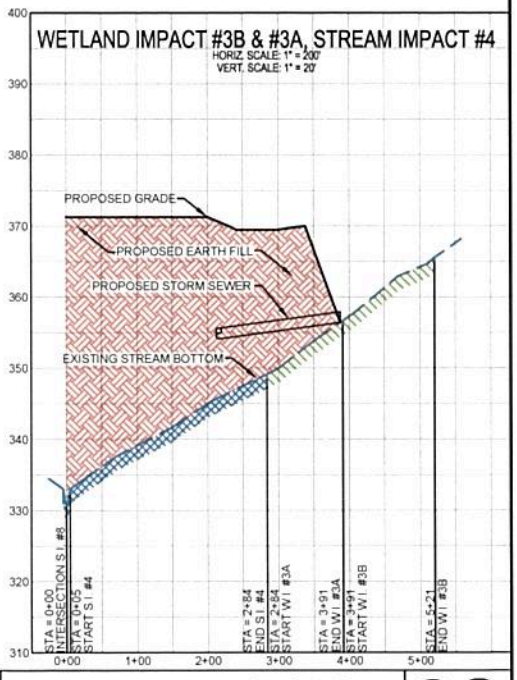2C
FIGURE










PREPARED BY:
B & B Consultants, Inc.
Engineers - Architects - Surveyors
Planners - Lab Analysts
South Hill, Chase City, & South Boston, Virginia

0' 100' 200' 400'
SCALE: 1" = 200'

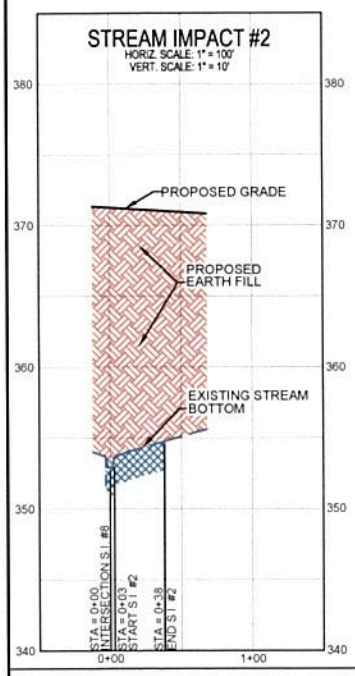PROFILE VIEW - SI # 2, 3, & 5

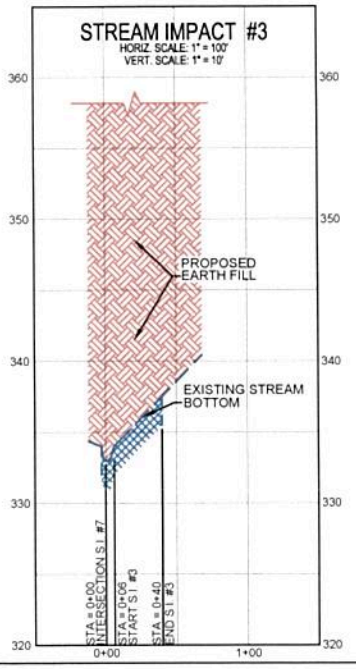MECKLENBURG INDUSTRAIL PARK EXPANSION
MECKLENBURG COUNTY, VIRGINIA

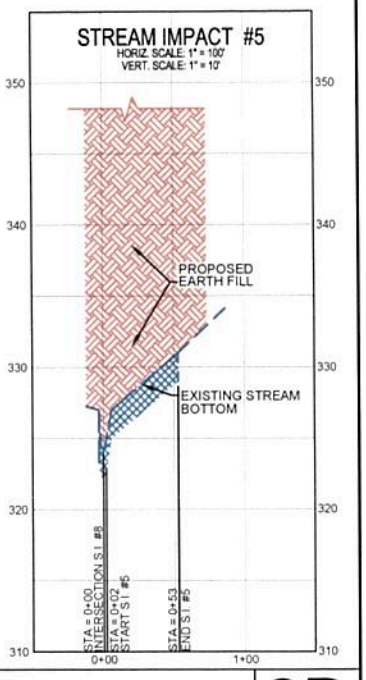2D
FIGURE