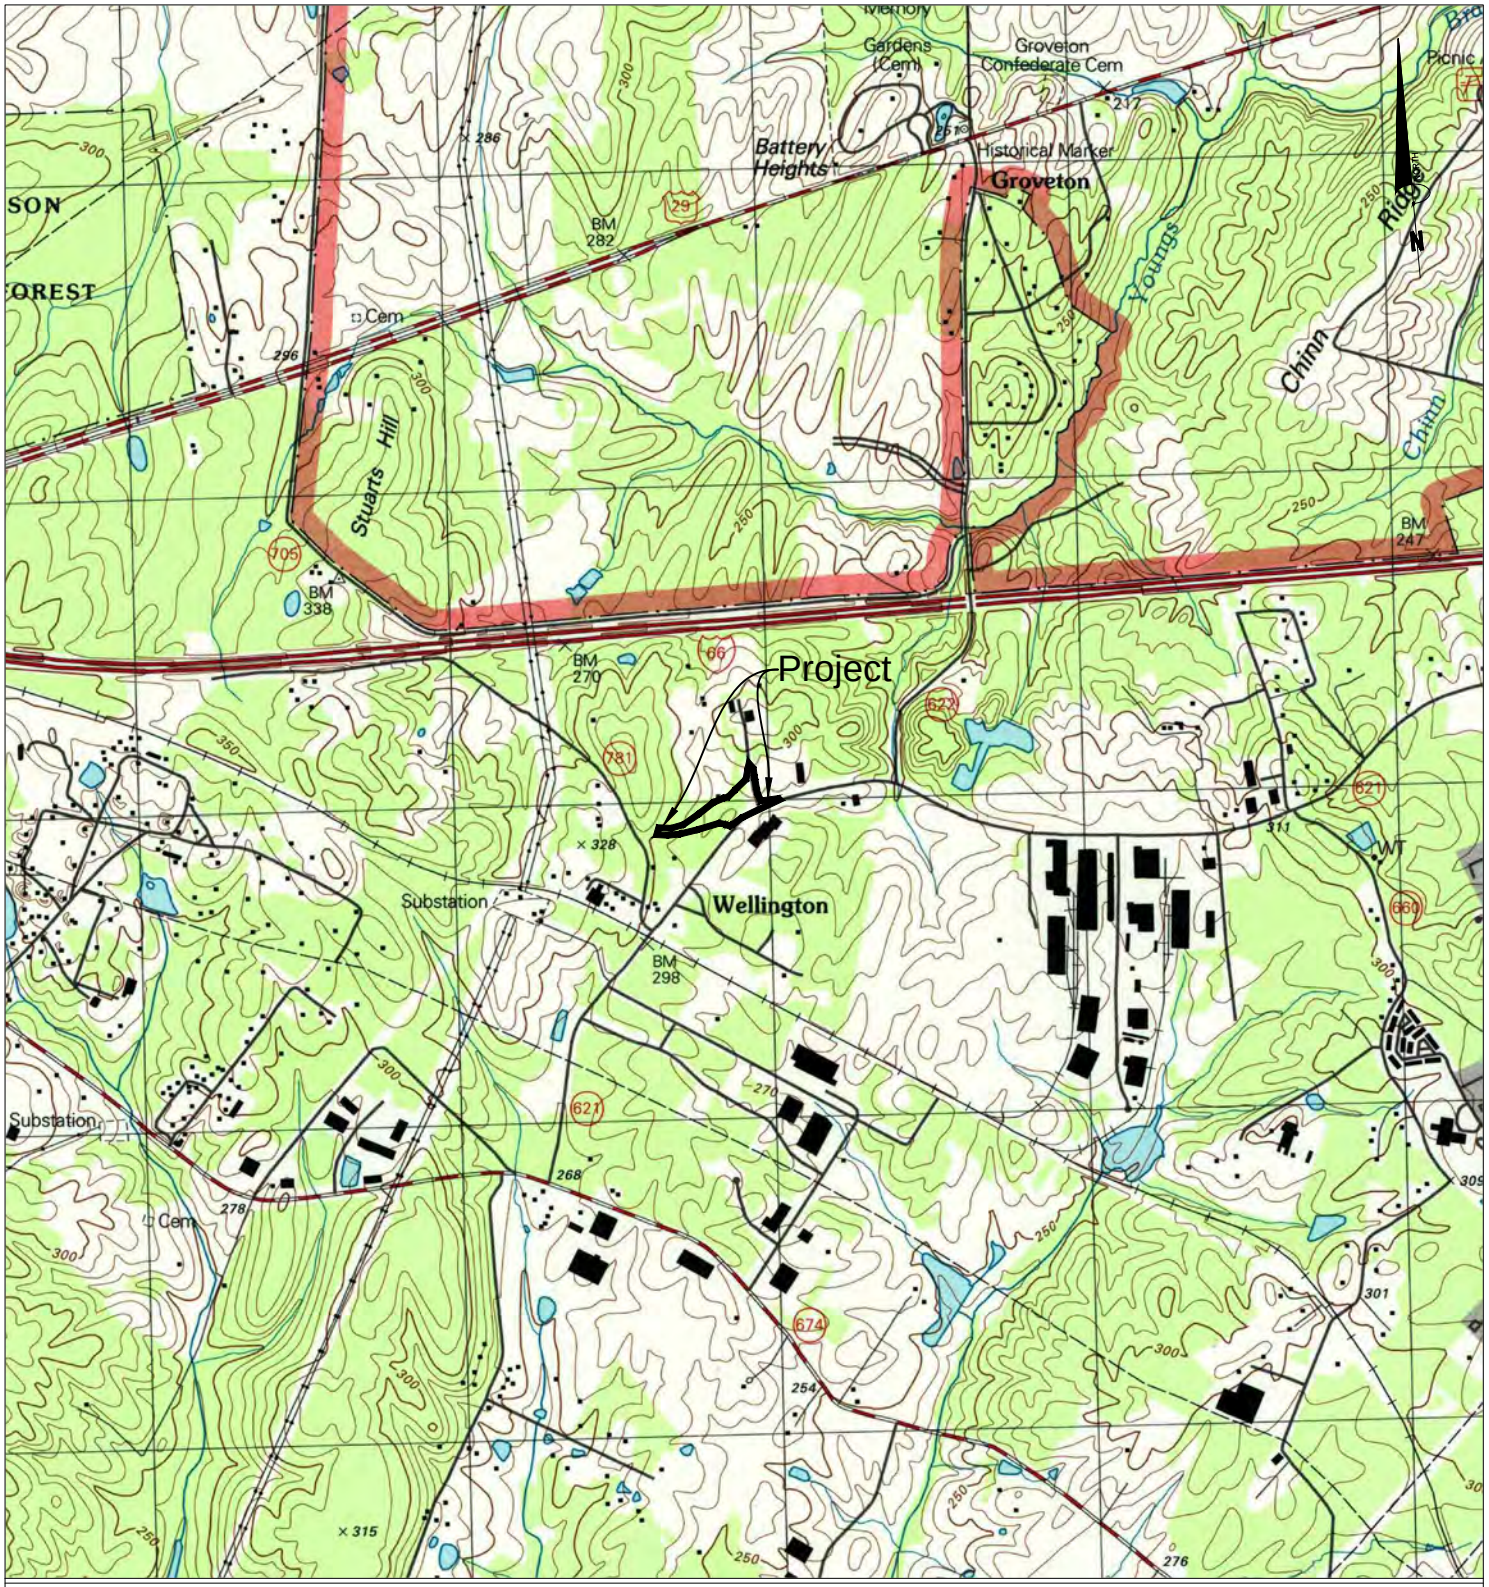

Scale: 1"=2,000'

Source: USGS (1994)

Bowman CONSULTING

Bowman Consulting Group, Ltd.
14020 Thunderbolt Place Suite 300
Chantilly, Virginia 20151

Phone: (703) 464-1000
Fax: (703) 481-9720
www.bowmanconsulting.com

© Bowman Consulting Group, Ltd.

USGS Quadrangle Map

Cushing Road Realignment

38°47'38"N, -77°33'30"W Gainesville, VA USGS Quadrangle Map
PL44 (Middle Bull Run), HUC 02070010 (Middle Potomac-Anacostia-Occoquan)
Prince William County, Virginia

Prepared for:
SunCap Manassas, LLC
6101 Carnegie Boulevard, Suite 180
Charlotte, North Carolina 28209

Scale: 1"=200'

Source: ArcMap (2011)

Bowman CONSULTING

Aerial Photograph

Cushing Road Realignment

38°47'38"N, -77°33'30"W Gainesville, VA USGS Quadrangle Map
PL44 (Middle Bull Run), HUC 02070010 (Middle Potomac-Anacostia-Occoquan)
Prince William County, Virginia

Bowman Consulting Group, Ltd.
14020 Thunderbolt Place Suite 300
Chantilly, Virginia 20151

Phone: (703) 464-1000
Fax: (703) 481-9720
www.bowmanconsulting.com

© Bowman Consulting Group, Ltd.

Prepared for:
SunCap Manassas, LLC
6101 Carnegie Boulevard, Suite 180
Charlotte, North Carolina 28209

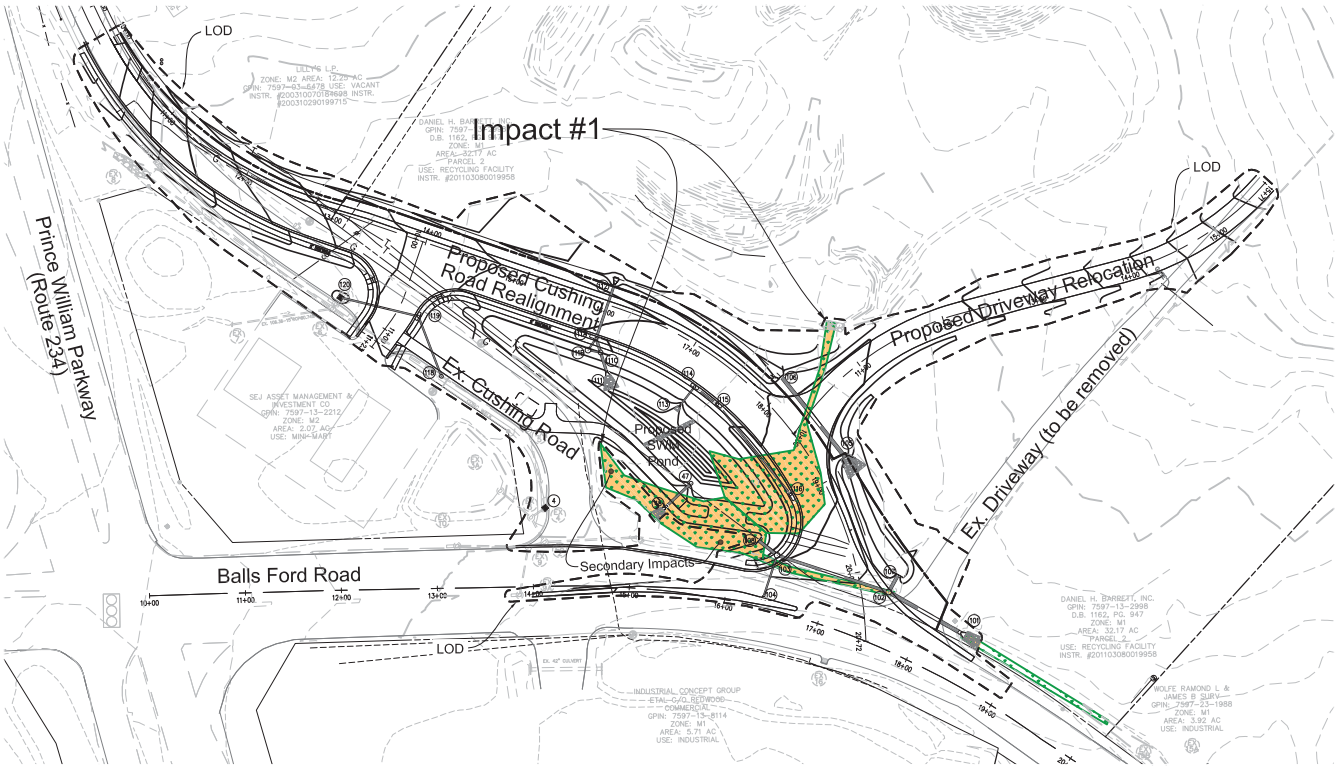

U.S. Army Corps of Engineers
Norfolk District
Regulatory Branch
Received: May 18, 2015

Scale: 1"=200' | FOR INFORMATION PURPOSES ONLY | Date: April 2015, revised May 2015

Bowman CONSULTING

Wetland Impact Location Map - Plan View

Cushing Road Realignment

38°47'38"N, -77°33'30"W Gainesville, VA USGS Quadrangle Map
PL44 (Middle Bull Run), HUC 02070010 (Middle Potomac-Anacostia-Occoquan)
Prince William County, Virginia

Bowman Consulting Group, Ltd.
14020 Thunderbolt Place Suite 300
Chantilly, Virginia 20151
Phone: (703) 464-1000
Fax: (703) 481-9720
www.bowmanconsulting.com

© Bowman Consulting Group, Ltd.

Prepared for:
SunCap Manassas, LLC
6101 Carnegie Boulevard, Suite 180
Charlotte, North Carolina 28209

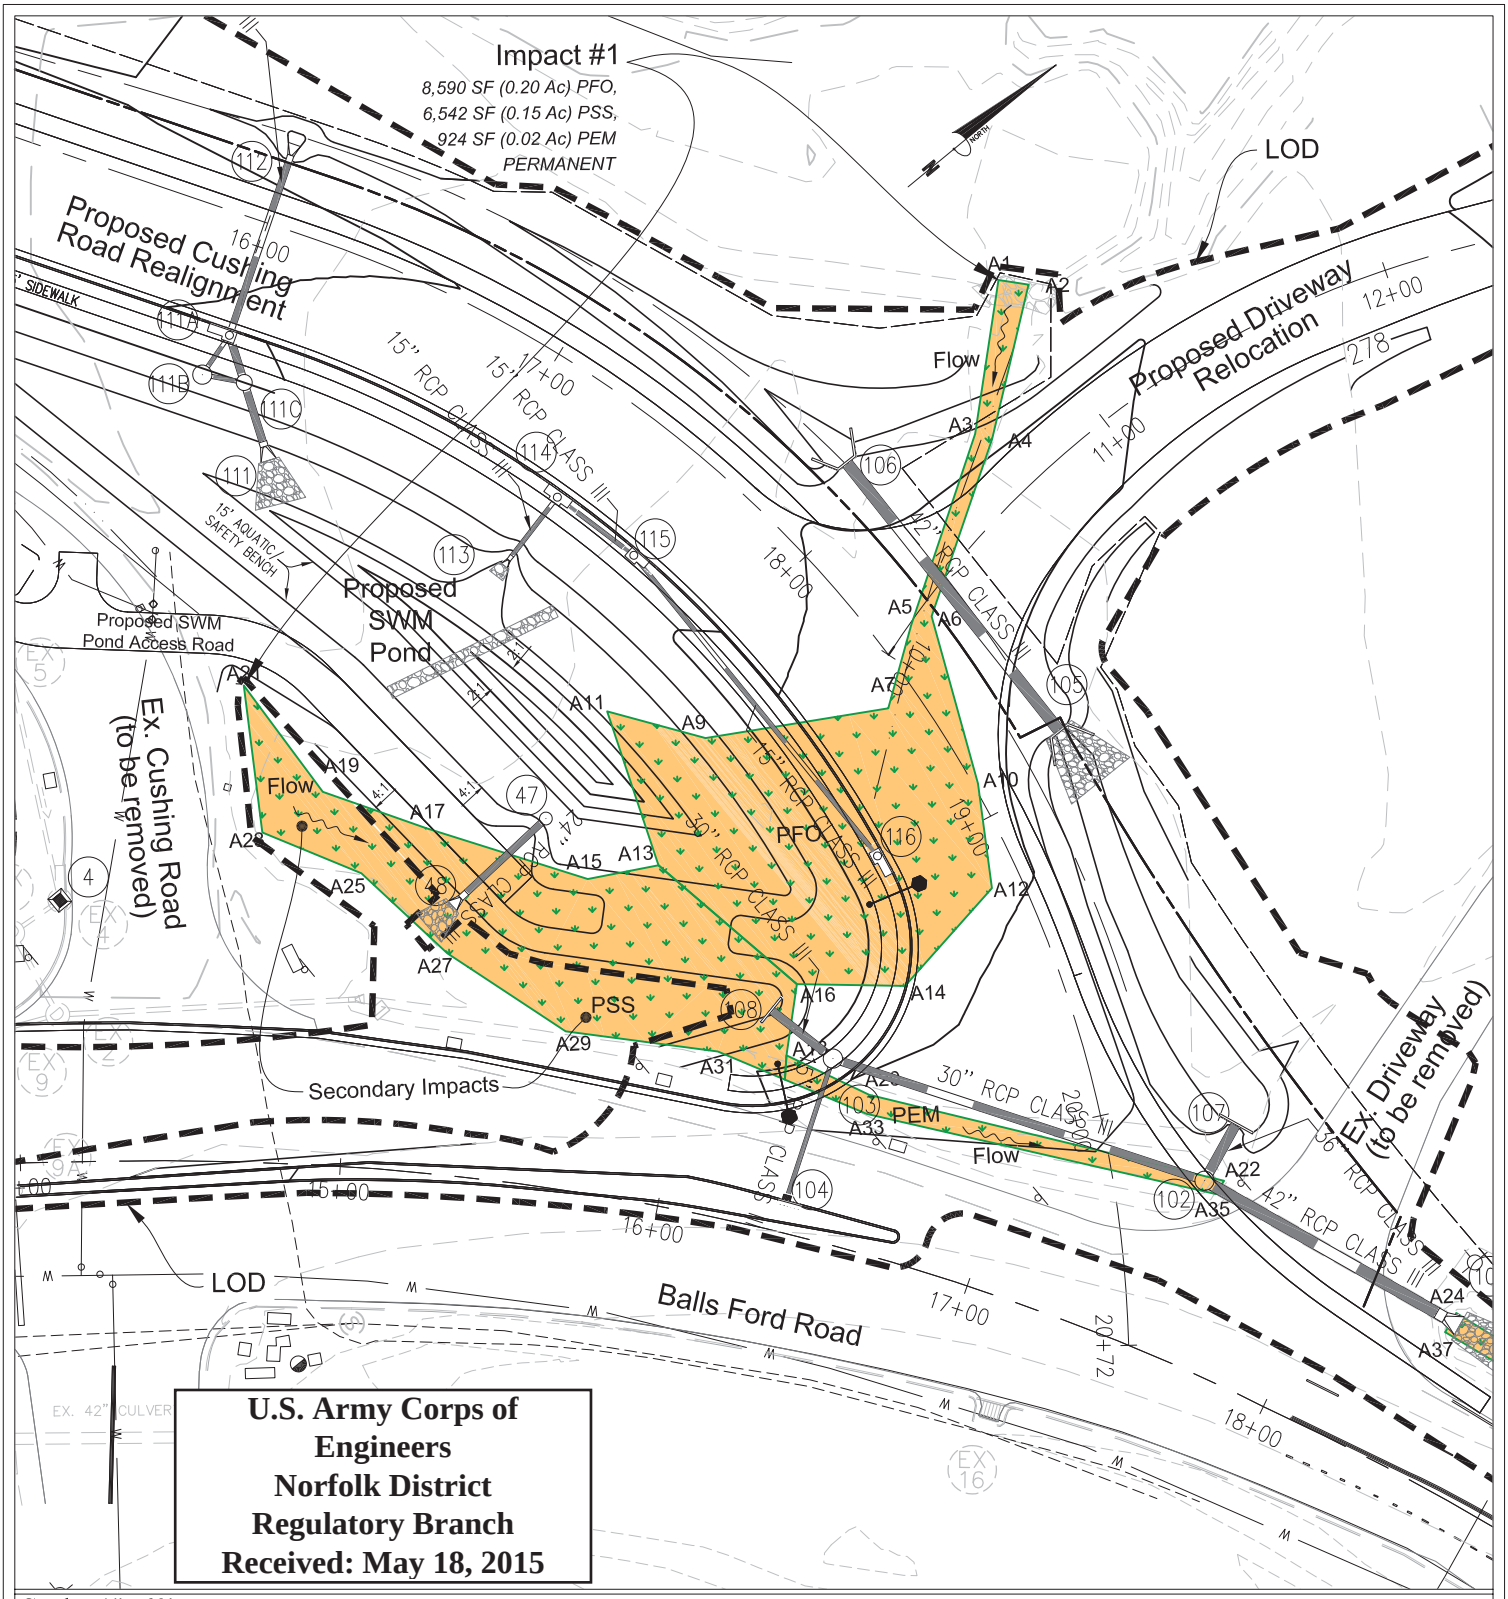

Scale: 1"=60' | FOR INFORMATION PURPOSES ONLY | Date: April 2015, Revised May 2015

Bowman CONSULTING

Plan View - Impact #1

Cushing Road Realignment

38°47'38"N, -77°33'30"W Gainesville, VA USGS Quadrangle Map
PL44 (Middle Bull Run), HUC 02070010 (Middle Potomac-Anacostia-Occoquan)
Prince William County, Virginia

Bowman Consulting Group, Ltd.
14020 Thunderbolt Place Suite 300
Chantilly, Virginia 20151
Phone: (703) 464-1000
Fax: (703) 481-9720
www.bowmanconsulting.com

© Bowman Consulting Group, Ltd.

Prepared for:
SunCap Manassas, LLC
6101 Carnegie Boulevard, Suite 180
Charlotte, North Carolina 28209

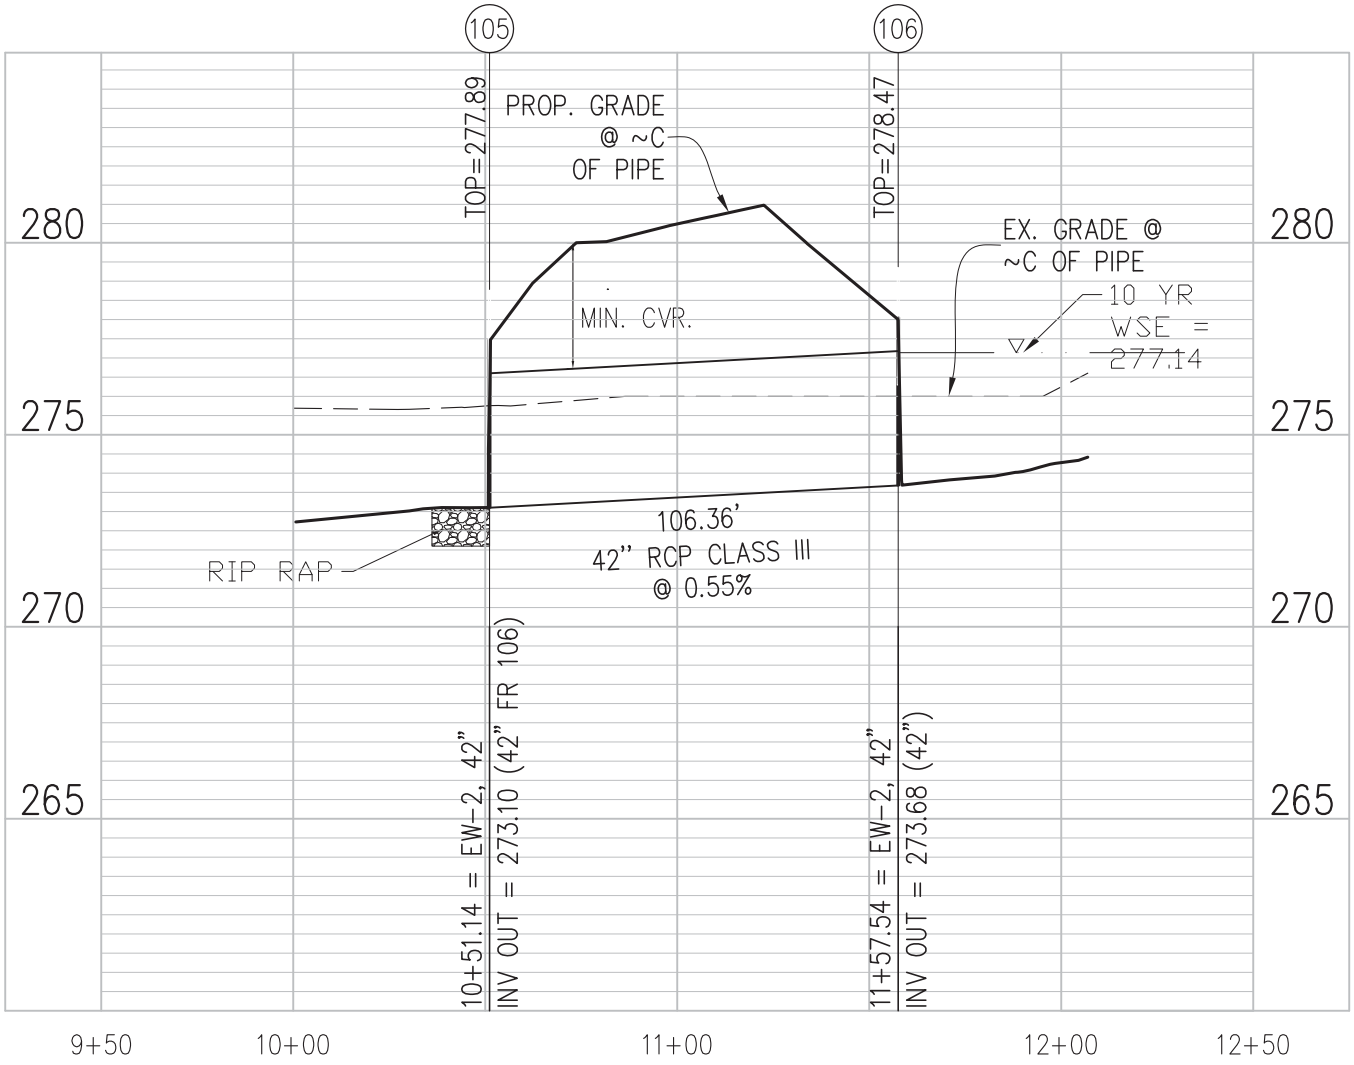

U.S. Army Corps of Engineers
Norfolk District
Regulatory Branch
Received: May 18, 2015

Scale: H: 1"=50', V: 1"=5' | FOR INFORMATION PURPOSES ONLY | Date: April 2015, Revised May 2015

Impact #1 - Cross Section 1 of 3

Cushing Road Realignment

38°47'38"N, -77°33'30"W Gainesville, VA USGS Quadrangle Map
PL44 (Middle Bull Run), HUC 02070010 (Middle Potomac-Anacostia-Occoquan)
Prince William County, Virginia

Bowman CONSULTING

Bowman Consulting Group, Ltd.
14020 Thunderbolt Place Suite 300
Chantilly, Virginia 20151

Phone: (703) 464-1000
Fax: (703) 481-9720
www.bowmanconsulting.com

© Bowman Consulting Group, Ltd.

Prepared for:
SunCap Manassas, LLC
6101 Carnegie Boulevard, Suite 180
Charlotte, North Carolina 28209

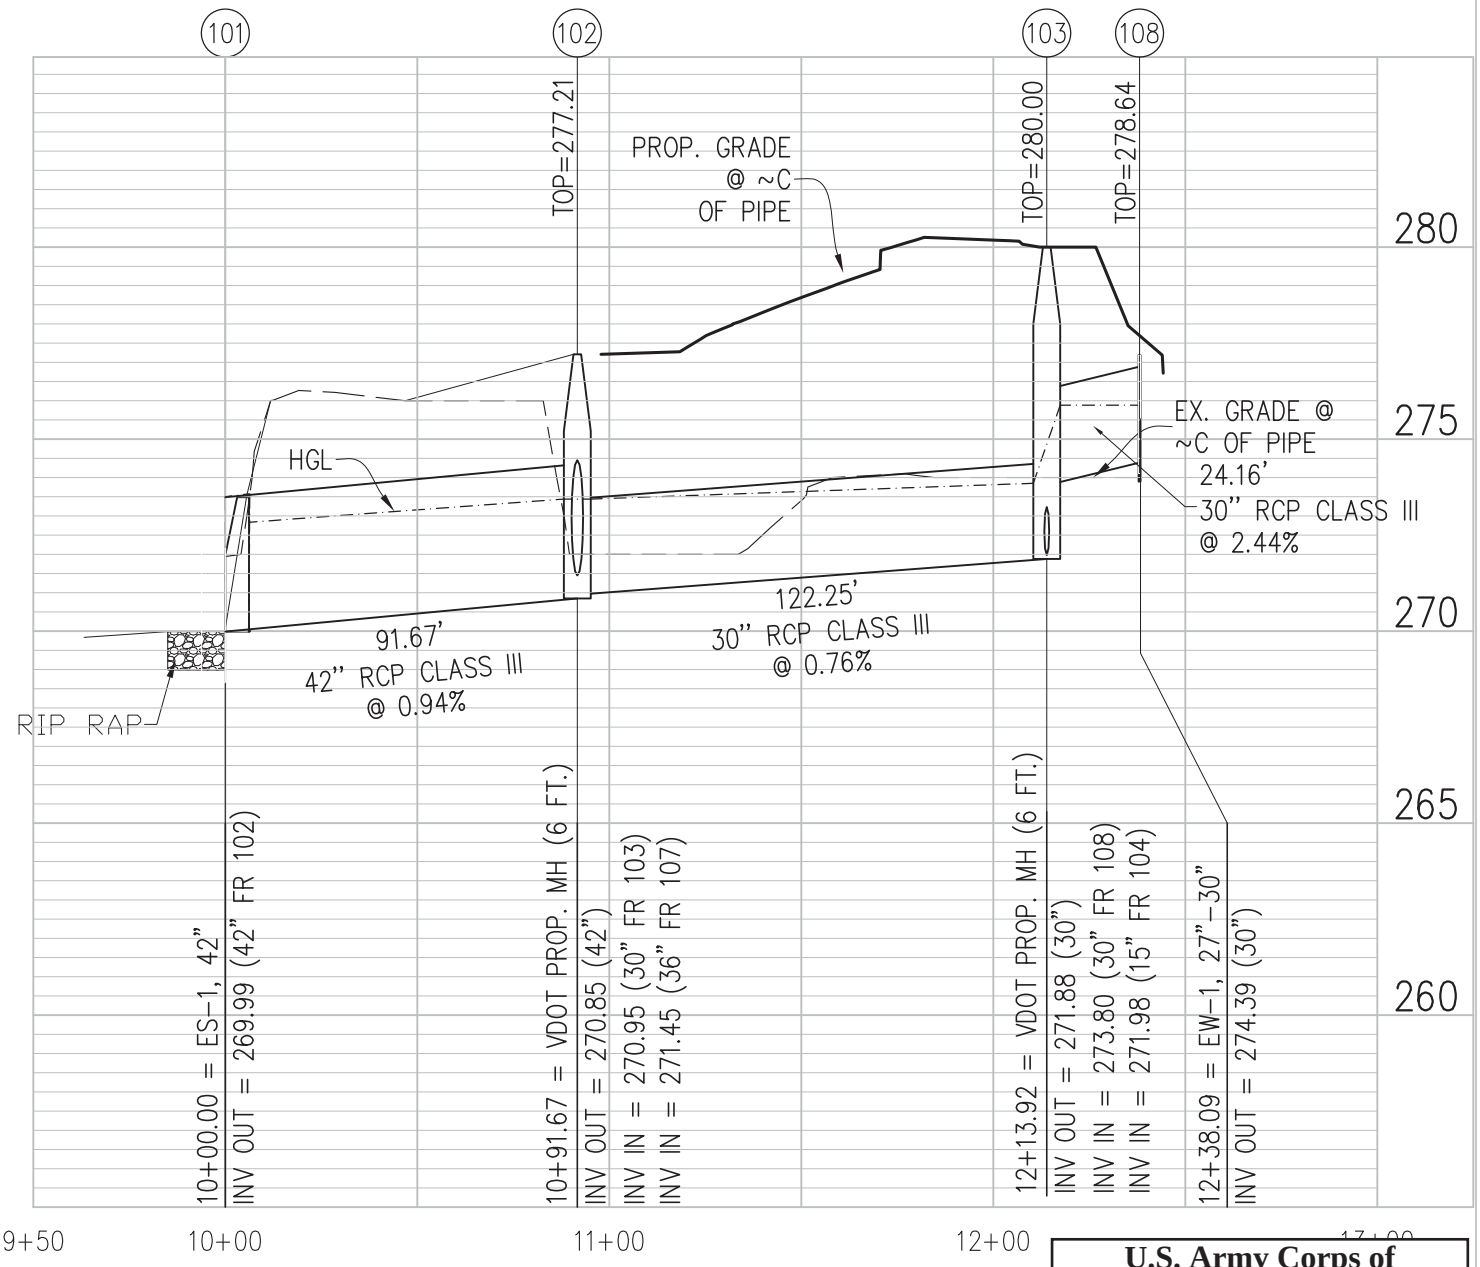

U.S. Army Corps of Engineers
Norfolk District
Regulatory Branch
Received: May 18, 2015

Scale: H: 1"=50', V: 1"=5' | FOR INFORMATION PURPOSES ONLY | Date: April 2015, Revised May 2015

Impact #1 - Cross Section 3 of 3

Cushing Road Realignment

38°47'38"N, -77°33'30"W Gainesville, VA USGS Quadrangle Map
PL44 (Middle Bull Run), HUC 02070010 (Middle Potomac-Anacostia-Occoquan)
Prince William County, Virginia

Bowman CONSULTING

Bowman Consulting Group, Ltd.
14020 Thunderbolt Place Suite 300
Chantilly, Virginia 20151

Phone: (703) 464-1000
Fax: (703) 481-9720
www.bowmanconsulting.com

© Bowman Consulting Group, Ltd.

Prepared for:
SunCap Manassas, LLC
6101 Carnegie Boulevard, Suite 180
Charlotte, North Carolina 28209

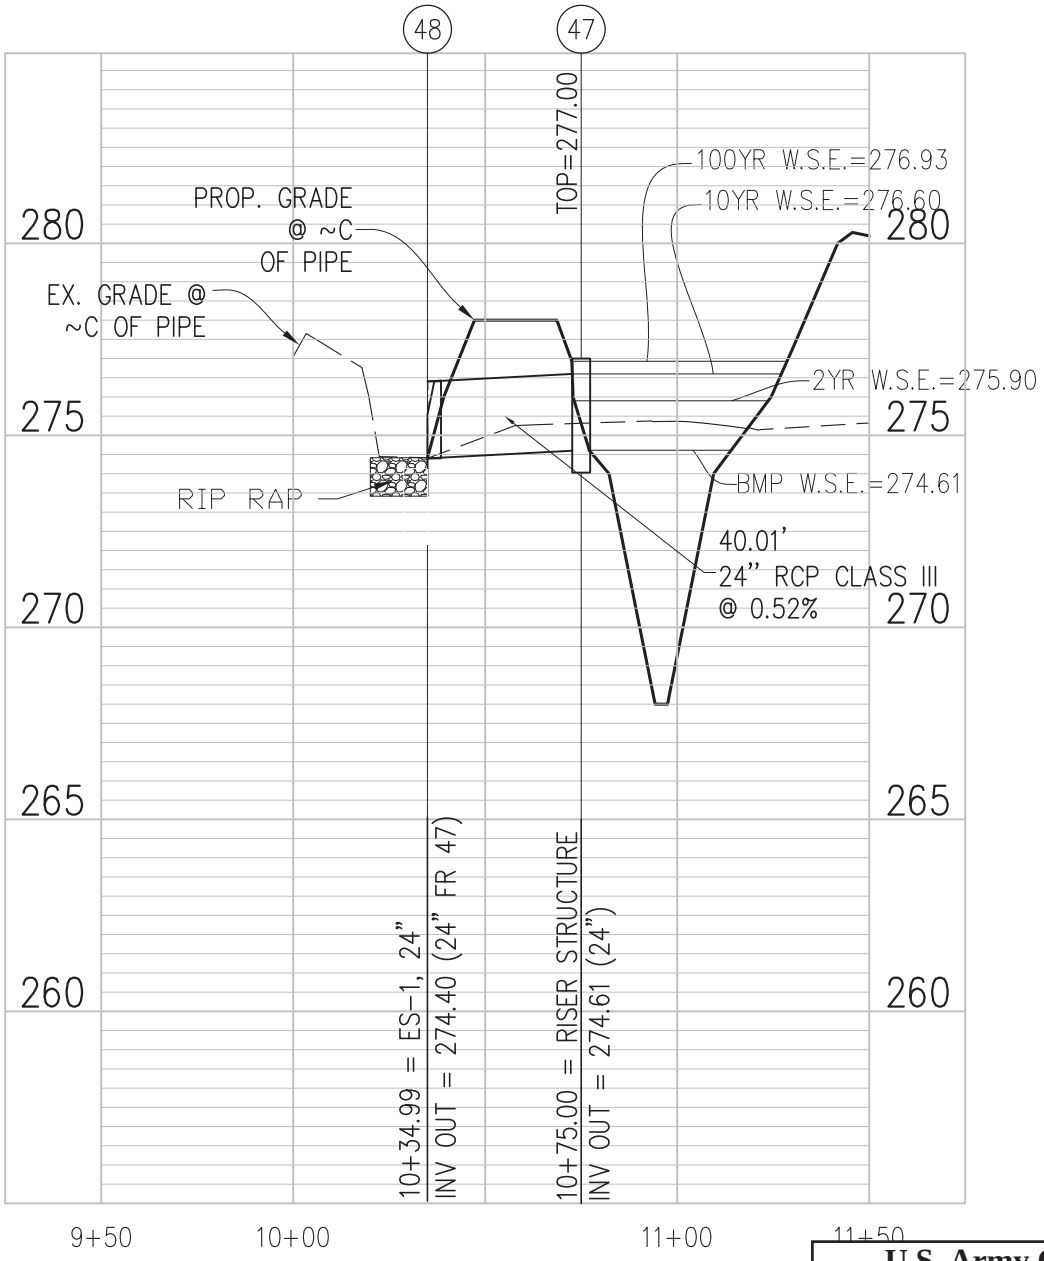

U.S. Army Corps of Engineers
Norfolk District
Regulatory Branch
Received: May 18, 2015

Scale: H: 1"=50', V: 1"=5' | FOR INFORMATION PURPOSES ONLY | Date: April 2015, Revised May 2015

Impact #1 - Cross Section 2 of 3

Cushing Road Realignment

38°47'38"N, -77°33'30"W Gainesville, VA USGS Quadrangle Map
PL44 (Middle Bull Run), HUC 02070010 (Middle Potomac-Anacostia-Occoquan)
Prince William County, Virginia

Bowman CONSULTING

Bowman Consulting Group, Ltd.
14020 Thunderbolt Place Suite 300
Chantilly, Virginia 20151
Phone: (703) 464-1000
Fax: (703) 481-9720
www.bowmanconsulting.com

© Bowman Consulting Group, Ltd.

Prepared for:
SunCap Manassas, LLC
6101 Carnegie Boulevard, Suite 180
Charlotte, North Carolina 28209