RECEIVED
USACE Norfolk District Regulatory
Aug 28, 2015 - Rcvd by ZTM
By Virginia Marine Resources Commission at 10:56 am, Aug 28, 2015

C:\cadtemp\AcPublish_5468\3357014-JPA.dwg

LEGEND

- *PEMx (PALUSTRINE EMERGENT EXCAVATED) (0.2143 AC.)*
- *PFO (PALUSTRINE FORESTED) (1.5149 AC.)*
- *EXCAVATED STREAM CHANNEL (0.0094 AC.)*
- *PERMANENT IMPACT*
- *TEMPORARY IMPACT*
- *PROPOSED DRAINAGE DITCH*
- *TREE LINE*

INDEX

1	*VICINITY MAP*
2	*INDEX OF SHEETS AND LEGEND*
3-7	*PROPOSED CONDITIONS*
8	*CROSS SECTION A-A*

vhb
Vanasse Hangen Brustlin, Inc.
Environmental Services
Land Development, Transportation
351 McLaws Circle, Suite 3
Williamsburg, Virginia 23185
(757) 220-0500 • Fax: (757) 220-8544

LAT: 36° 45' 27.7"
LONG: 76° 00' 46.9"

DATUM: NAVD 88

PRINCESS ANNE ROAD PHASE VII IMPROVEMENTS
INDEX OF SHEETS AND LEGEND

AT: NIMMO/HILLS CORNER

IN: VIRGINIA BEACH, VIRGINIA

PURPOSE: TRANSPORTATION IMPROVEMENTS

APPLICATION BY:
CITY OF VIRGINIA BEACH

DATE: AUGUST 20, 2015

SHEET 2 OF 8

RECEIVED
By Virginia Marine Resources Commission at 10:57 am, Aug 28, 2015
USACE Norfolk District Regulatory
Aug 28, 2015 - Rcvd by ZTM

C:\cadtemp\AcPublish_5468\3357014-JPA.dwg

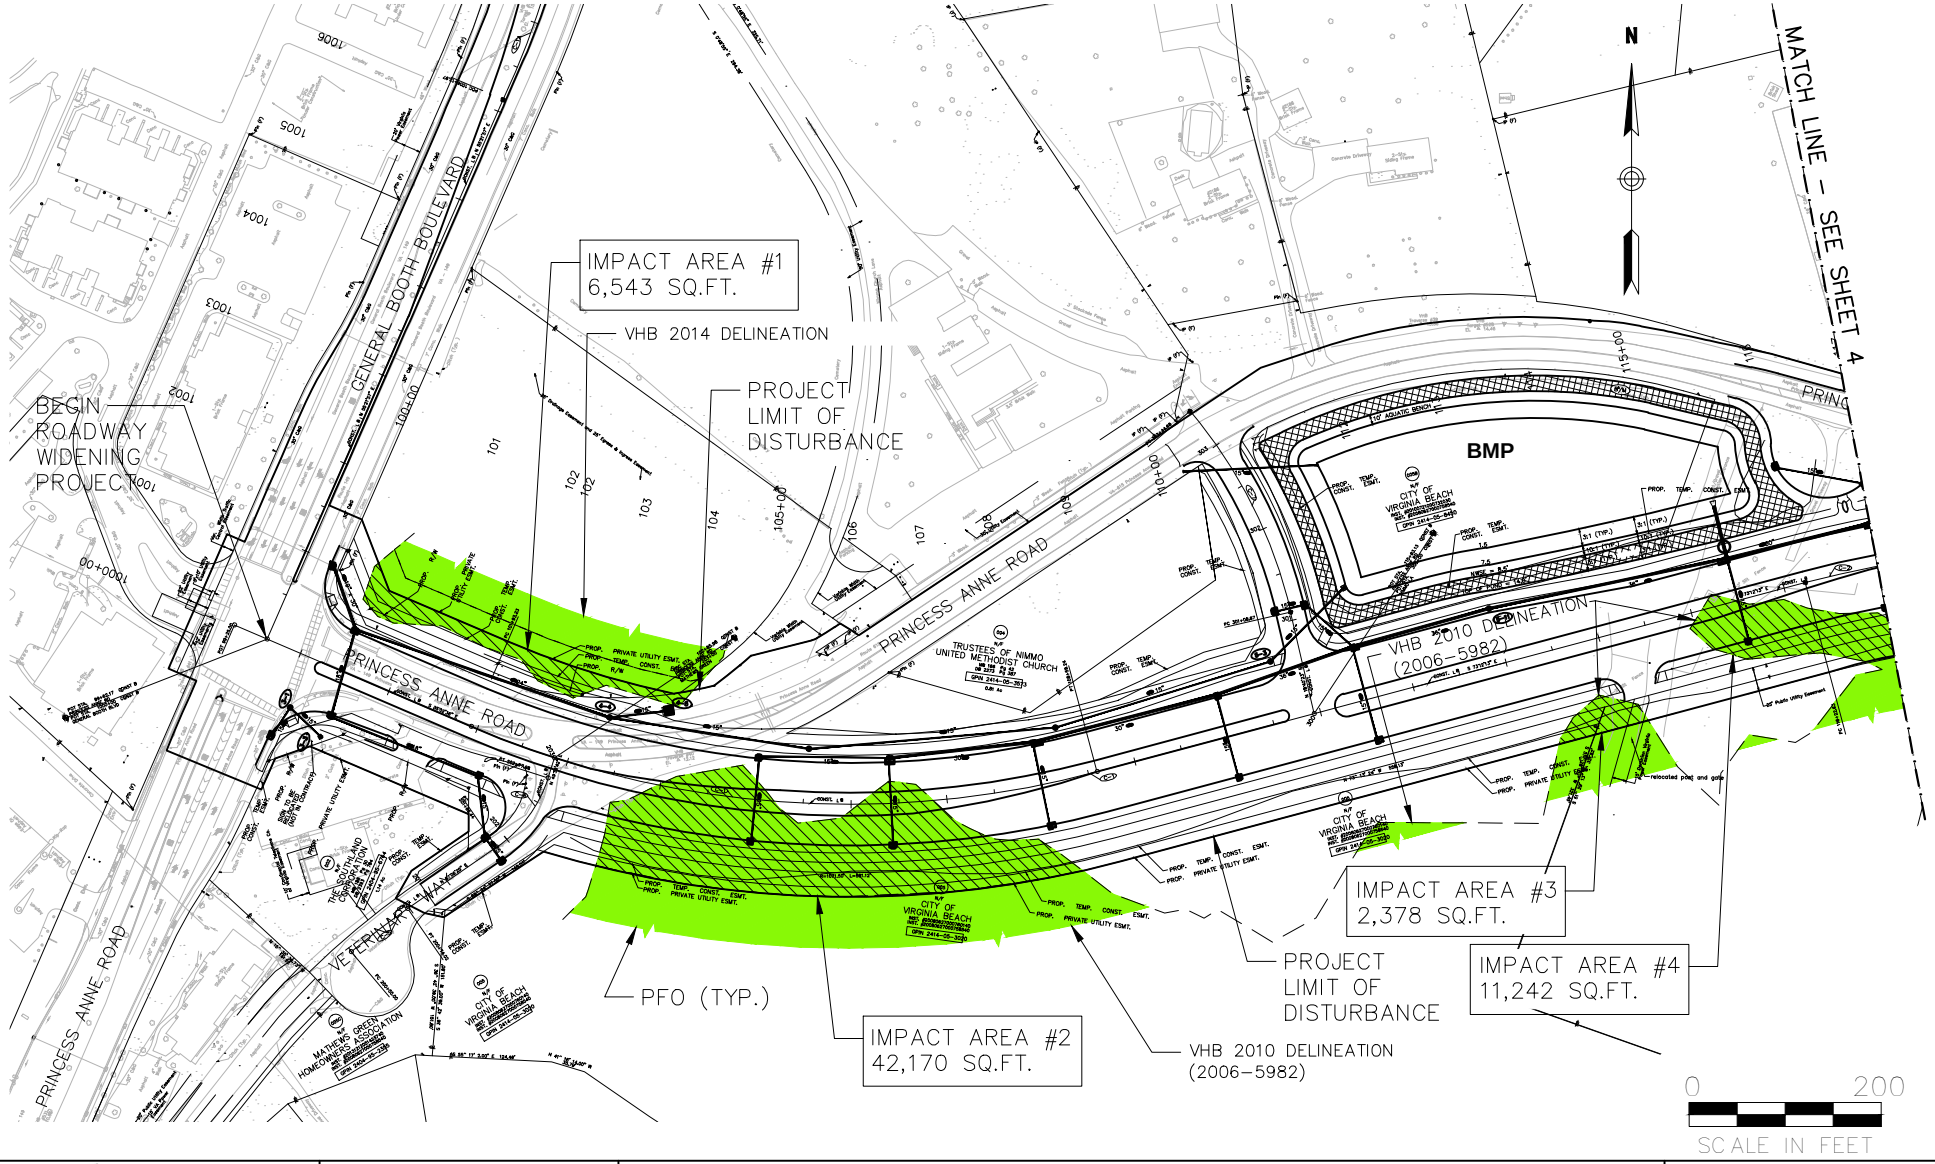

vhb
Vanasse Hangen Brustlin, Inc.
Environmental Services
Land Development, Transportation
351 McLaws Circle, Suite 3
Williamsburg, Virginia 23185
(757) 220-0500 • Fax: (757) 220-8544

LAT: 36° 45' 27.7"
LONG: 76° 00' 46.9"

DATUM: NAVD 88

PRINCESS ANNE ROAD PHASE VII IMPROVEMENTS
PROPOSED CONDITIONS PLAN

AT: NIMMO/HILLS CORNER

IN: VIRGINIA BEACH, VIRGINIA

PURPOSE: TRANSPORTATION IMPROVEMENTS

APPLICATION BY:
CITY OF
VIRGINIA BEACH

DATE: AUGUST 20, 2015

SHEET 3 OF 8

RECEIVED
USACE Norfolk District Regulatory
Aug 28, 2015 - Rcvd by ZTM
By Virginia Marine Resources Commission at 10:57 am, Aug 28, 2015

C:\cadtemp\AcPublish_5468\3357014-JPA.dwg

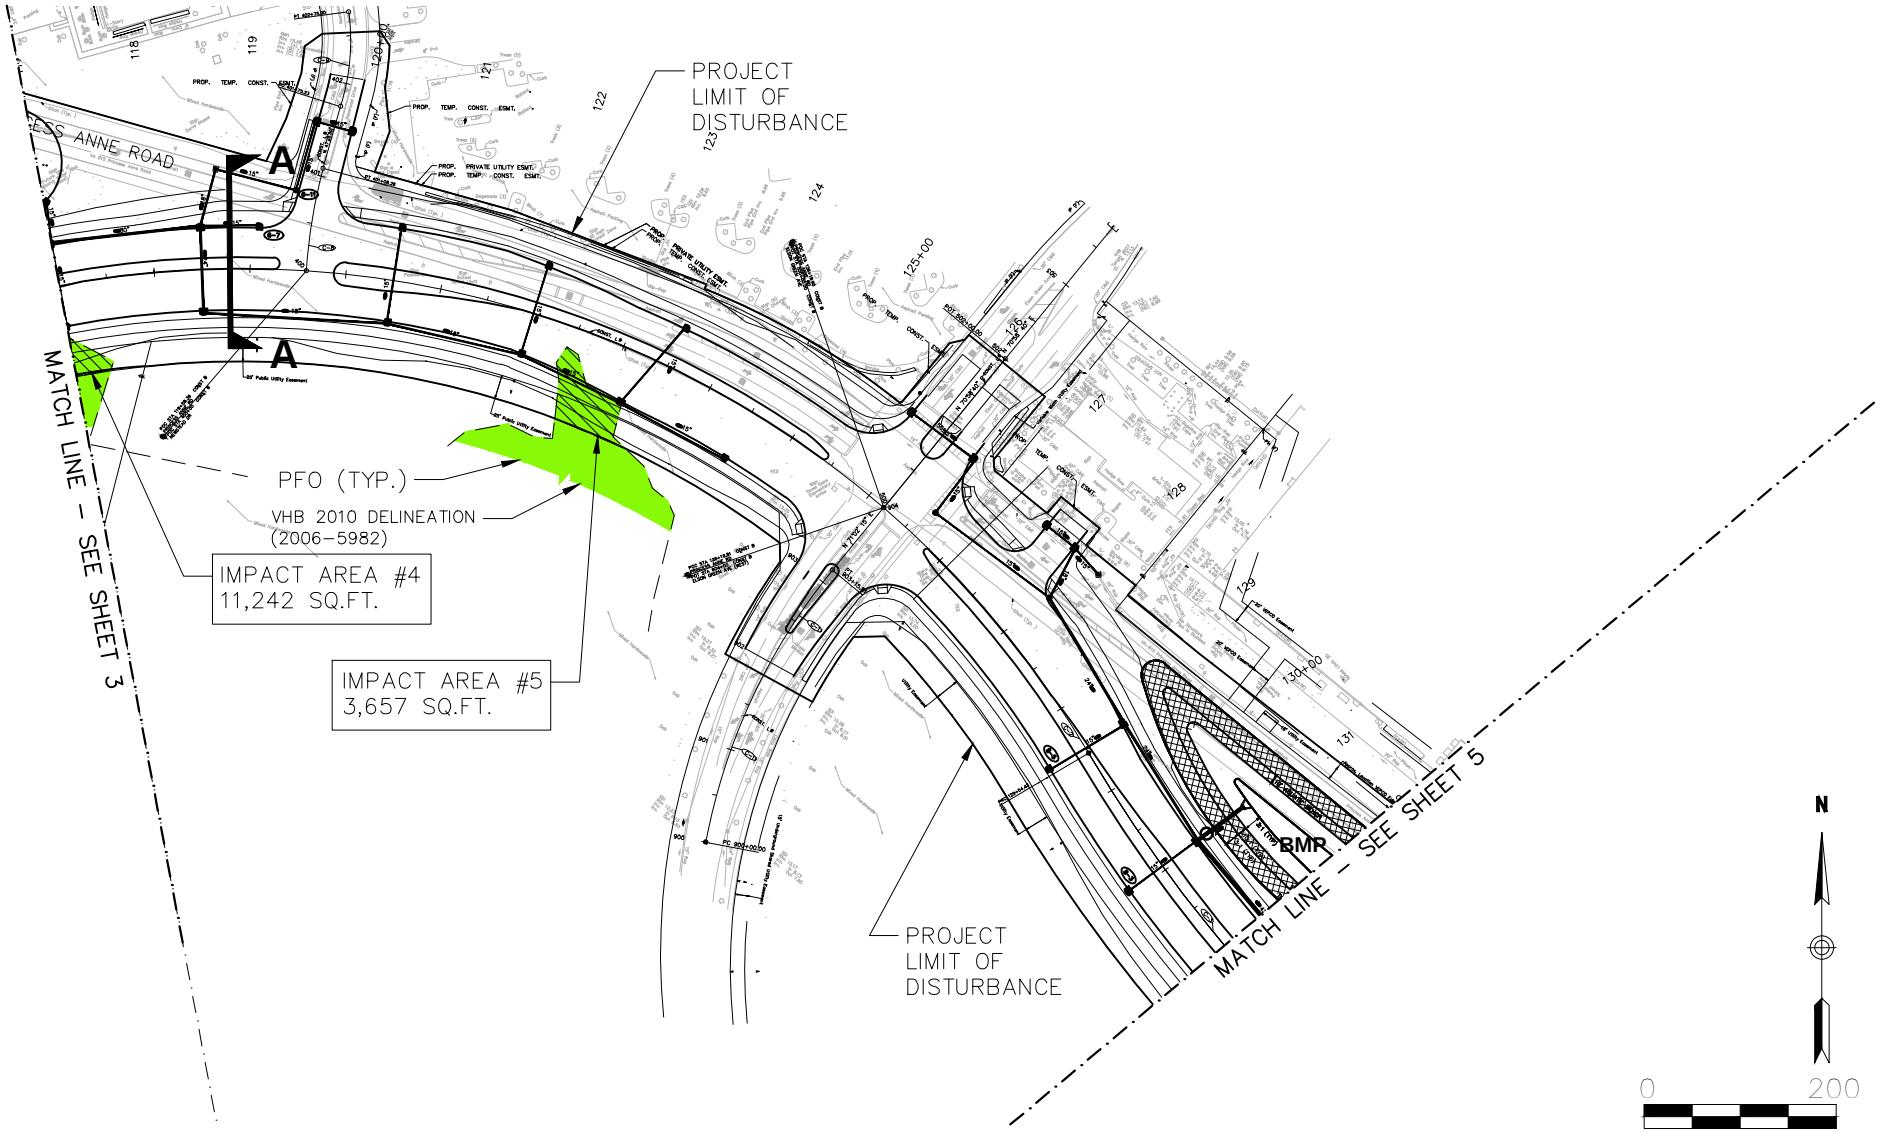

vhb
Vanasse Hangen Brustlin, Inc.
Environmental Services
Land Development, Transportation
351 McLaws Circle, Suite 3
Williamsburg, Virginia 23185
(757) 220-0500 • Fax: (757) 220-8544

LAT: 36° 45' 27.7"
LONG: 76° 00' 46.9"

DATUM: NAVD 88

PRINCESS ANNE ROAD PHASE VII IMPROVEMENTS
PROPOSED CONDITIONS PLAN

AT: NIMMO/HILLS CORNER

IN: VIRGINIA BEACH, VIRGINIA

PURPOSE: TRANSPORTATION IMPROVEMENTS

APPLICATION BY:
CITY OF
VIRGINIA BEACH

DATE: AUGUST 20, 2015

SHEET 4 OF 8

RECEIVED
USACE Norfolk District Regulatory
Aug 28, 2015 - Rcvd by ZTM
By Virginia Marine Resources Commission at 10:57 am, Aug 28, 2015

C:\cadtemp\AcPublish_5468\3357014-JPA.dwg

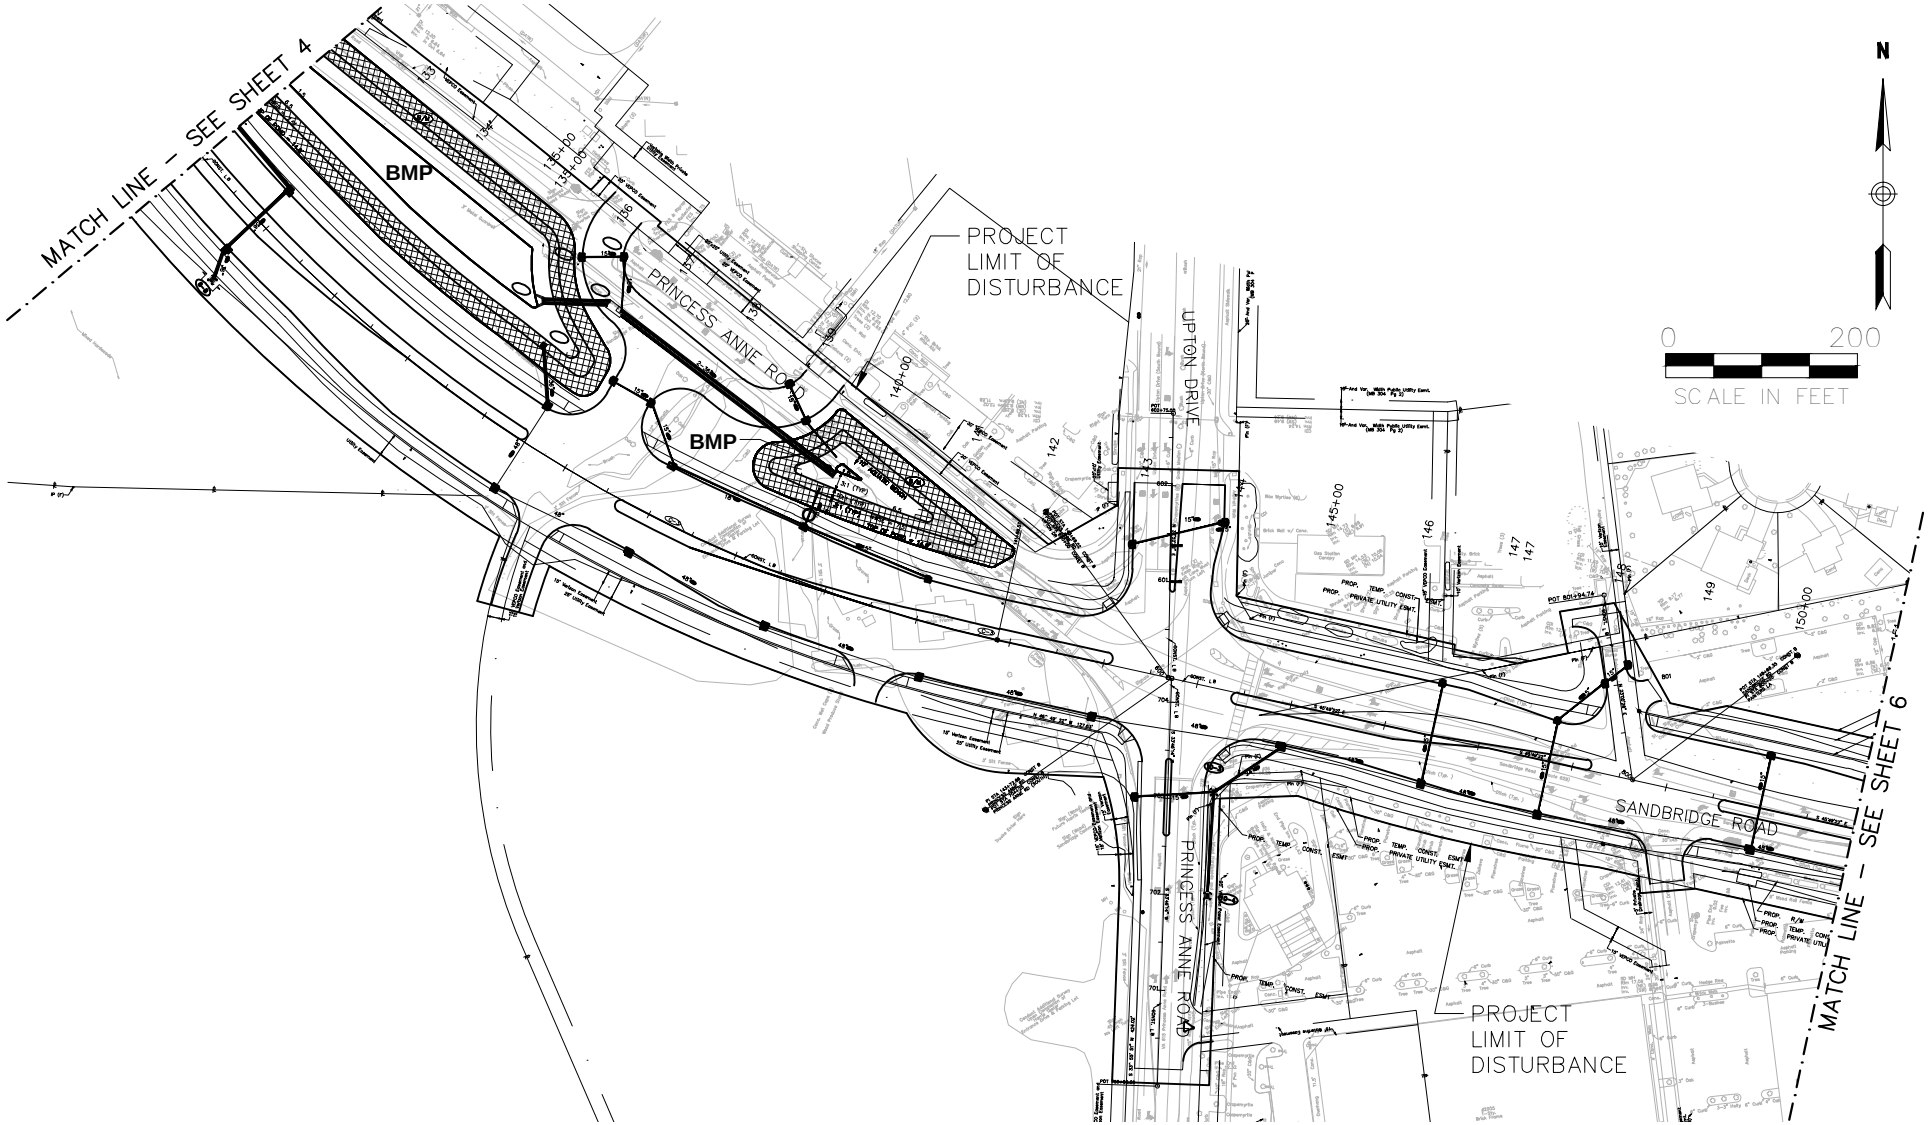

Vanasse Hangen Brustlin, Inc.
Environmental Services
Land Development, Transportation
351 McLaws Circle, Suite 3
Williamsburg, Virginia 23185
(757) 220-0500 • Fax: (757) 220-8544

LAT: 36° 45' 27.7"
LONG: 76° 00' 46.9"

DATUM: NAVD 88

PRINCESS ANNE ROAD PHASE VII IMPROVEMENTS
PROPOSED CONDITIONS PLAN

AT: NIMMO/HILLS CORNER

IN: VIRGINIA BEACH, VIRGINIA

PURPOSE: TRANSPORTATION IMPROVEMENTS

APPLICATION BY:
CITY OF
VIRGINIA BEACH

DATE: AUGUST 20, 2015

SHEET 5 OF 8

RECEIVED
USACE Norfolk District Regulatory
Aug 28, 2015 - Rcvd by ZTM
By Virginia Marine Resources Commission at 10:57 am, Aug 28, 2015

C:\cadtemp\AcPublish_5468\3357014-JPA.dwg

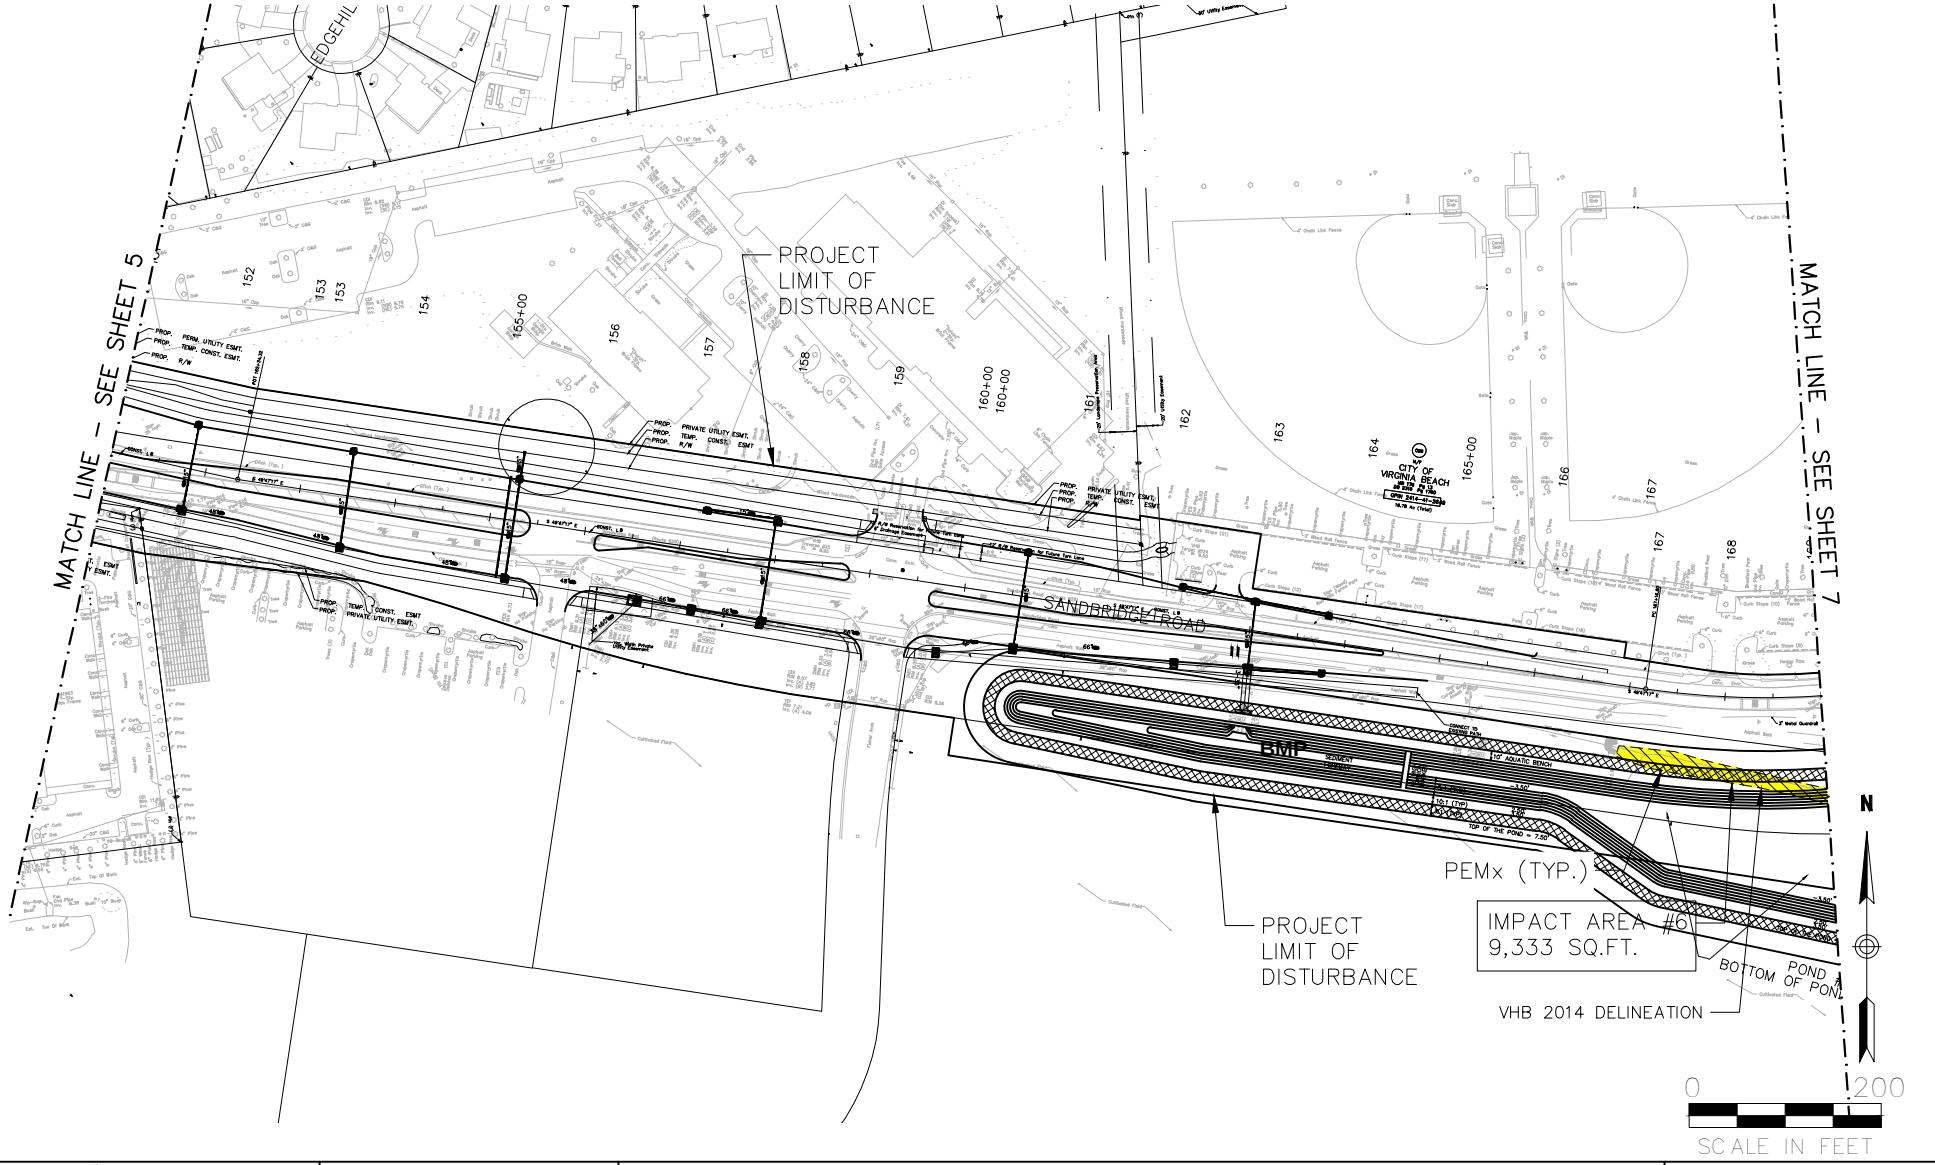

vhb
Vanasse Hangen Brustlin, Inc.
Environmental Services
Land Development, Transportation
351 McLaws Circle, Suite 3
Williamsburg, Virginia 23185
(757) 220-0500 • Fax: (757) 220-8544

LAT: 36° 45' 27.7"
LONG: 76° 00' 46.9"

DATUM: NAVD 88

PRprincess Anne Road Phase VII Improvements
Proposed Conditions Plan

AT: NIMMO/HILLS CORNER

IN: VIRGINIA BEACH, VIRGINIA

PURPOSE: TRANSPORTATION IMPROVEMENTS

APPLICATION BY:
CITY OF
VIRGINIA BEACH

DATE: AUGUST 20, 2015

SHEET 6 OF 8

RECEIVED
USACE Norfolk District Regulatory
Aug 28, 2015 - Rcvd by ZTM
By Virginia Marine Resources Commission at 10:57 am, Aug 28, 2015

\\vhb\proj\VaBeach\33570.14 W08A-PA PhVII Redesign\cad\ev\planmisc\3357014-JPA.dwg

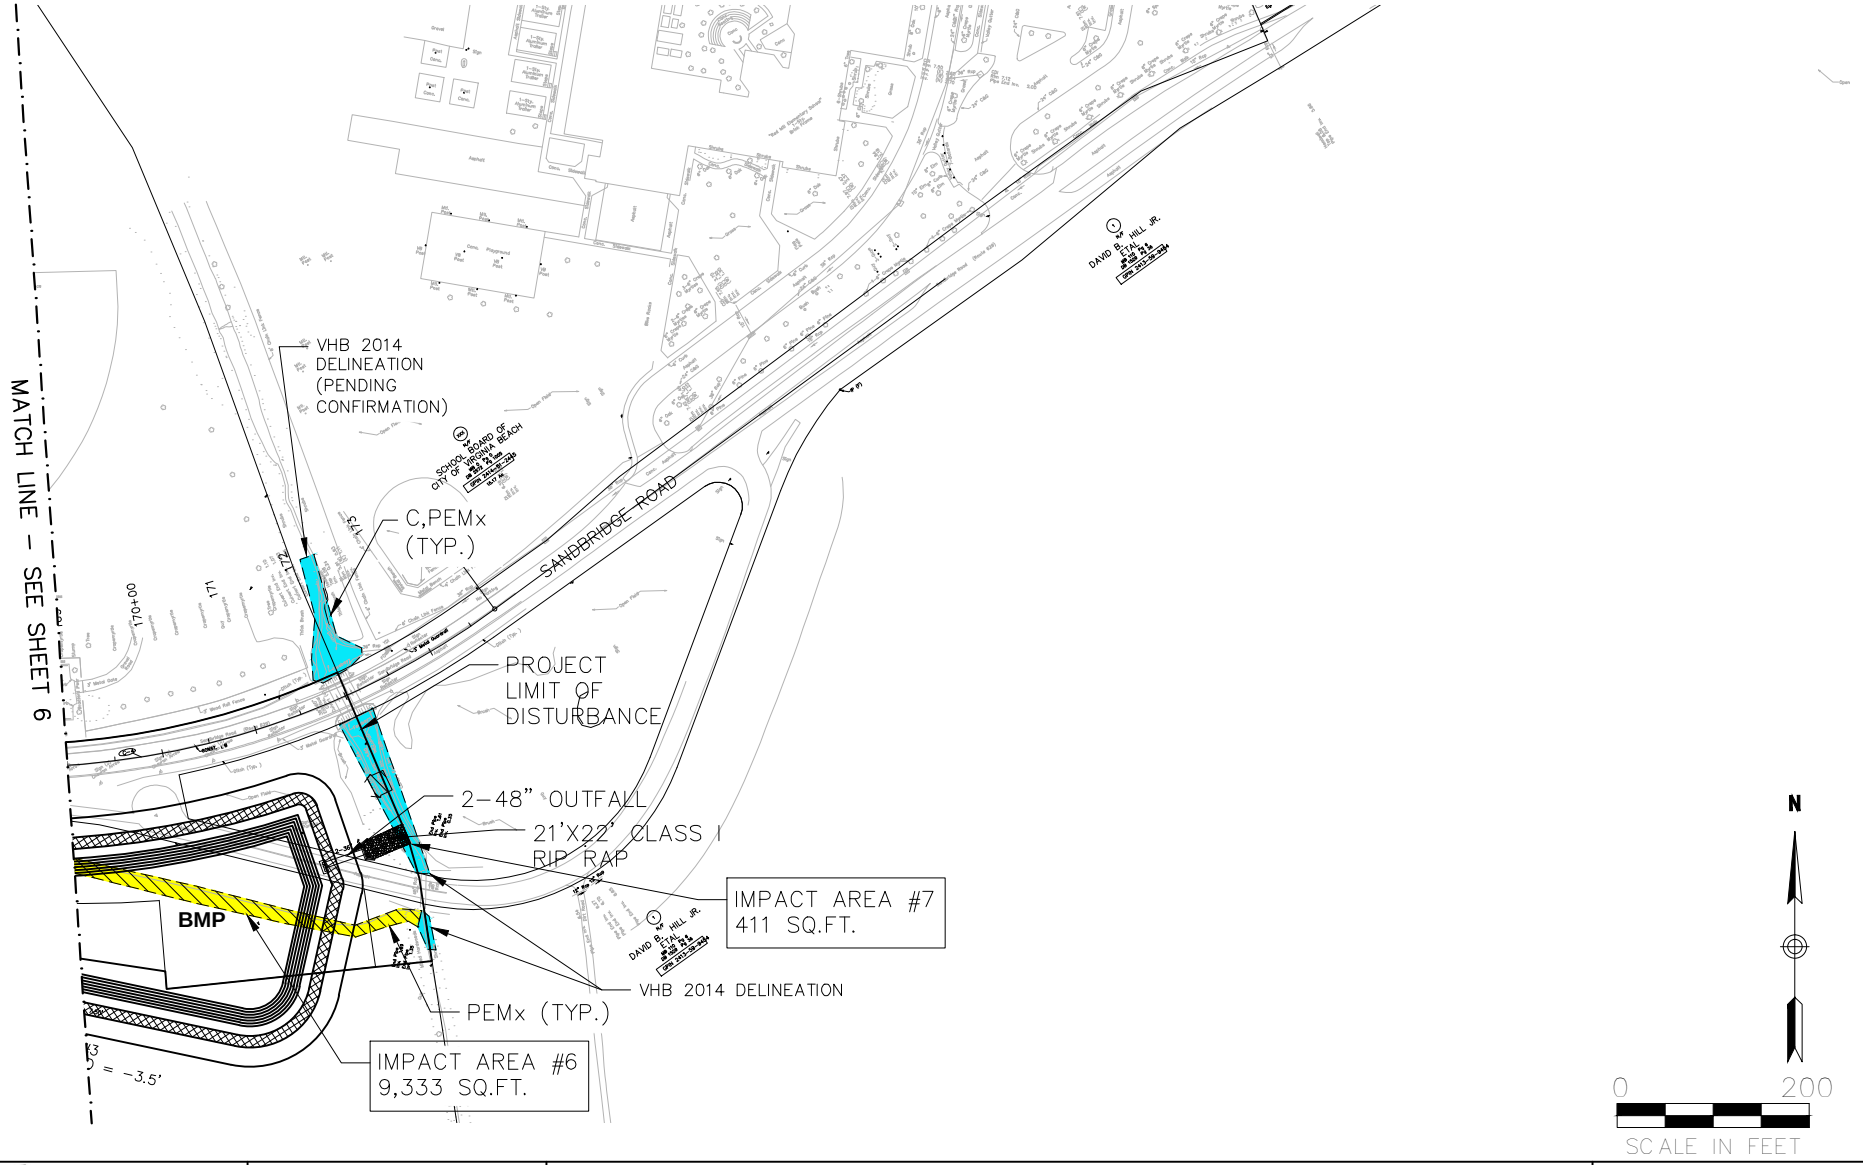

vhb
Vanasse Hangen Brustlin, Inc.
Environmental Services
Land Development, Transportation
351 McLaws Circle, Suite 3
Williamsburg, Virginia 23185
(757) 220-0500 • Fax: (757) 220-8544

LAT: 36° 45' 27.7"
LONG: 76° 00' 46.9"

DATUM: NAVD 88

PRINCESS ANNE ROAD PHASE VII IMPROVEMENTS
PROPOSED CONDITIONS PLAN

AT: NIMMO/HILLS CORNER

IN: VIRGINIA BEACH, VIRGINIA

PURPOSE: TRANSPORTATION IMPROVEMENTS

APPLICATION BY: CITY OF VIRGINIA BEACH

DATE: AUGUST 20, 2015

RECEIVED
USACE-NAO-Norfolk District Regulatory
Aug 28, 2015 - Rcvd by ZTM
By Virginia Marine Resources Commission at 10:57 am, Aug 28, 2015

C:\cadtemp\AcPublish_5468\3357014-JPA.dwg

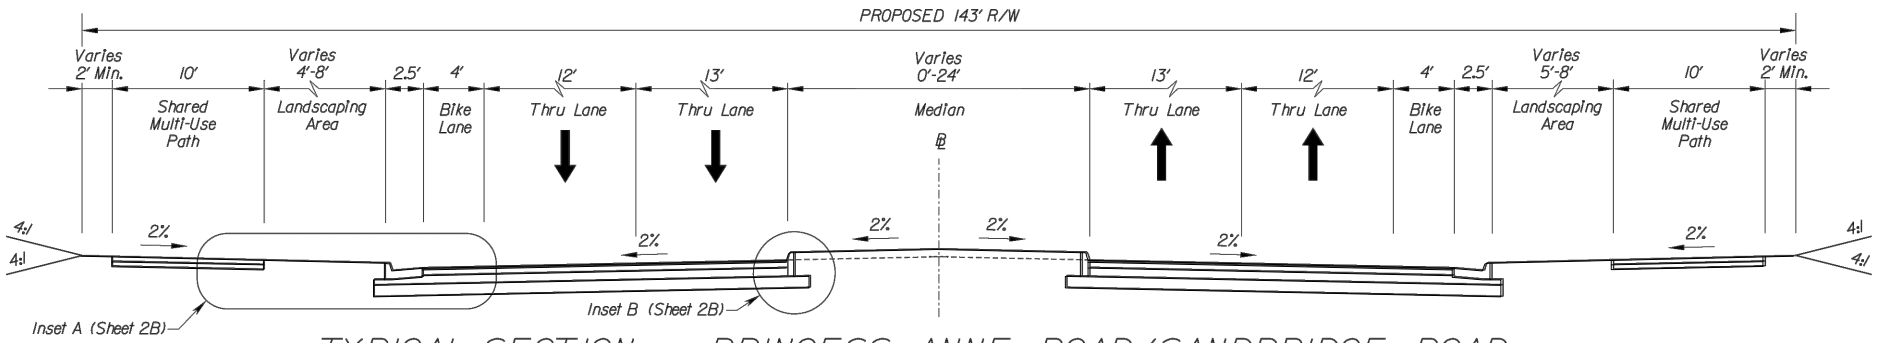

TYPICAL SECTION - PRINCESS ANNE ROAD/SANDBRIDGE ROAD

NOT TO SCALE Sta. 100+18 To Sta. 143+00 Sta. 144+50 To Sta. 166+75

TYPICAL SECTION A-A

vhb Vanasse Hangen Brustlin, Inc. Environmental Services Land Development, Transportation 351 McLaws Circle, Suite 3 Williamsburg, Virginia 23185 (757) 220-0500 • Fax: (757) 220-8544	LAT: 36° 45' 27.7" LONG: 76° 00' 46.9" DATUM: NAVD 88	**PRINCESS ANNE ROAD PHASE VII IMPROVEMENTS** TYPICAL SECTION A-A AT: NIMMO/HILLS CORNER IN: VIRGINIA BEACH, VIRGINIA PURPOSE: TRANSPORTATION IMPROVEMENTS	APPLICATION BY: CITY OF VIRGINIA BEACH DATE: AUGUST 20, 2015 SHEET 8 OF 8