PROPOSED CREDITS				
TYPE	QUANTITY	RATIO	AVAILABLE CREDITS	PERCENT
CREATED WETLANDS	38.9	1:1	38.9	76%
WETLAND PRESERVATION	94.8	10:1	9.48	19%
UPLAND BUFFER PRESERVATION	41.5	15:1	2.77	5%
TOTAL	175.2		51.15	100%

KEY

⊕ PZ-1 – EXISTING MONITORING WELL

⊕ B-1 – SOIL BORING LOCATION

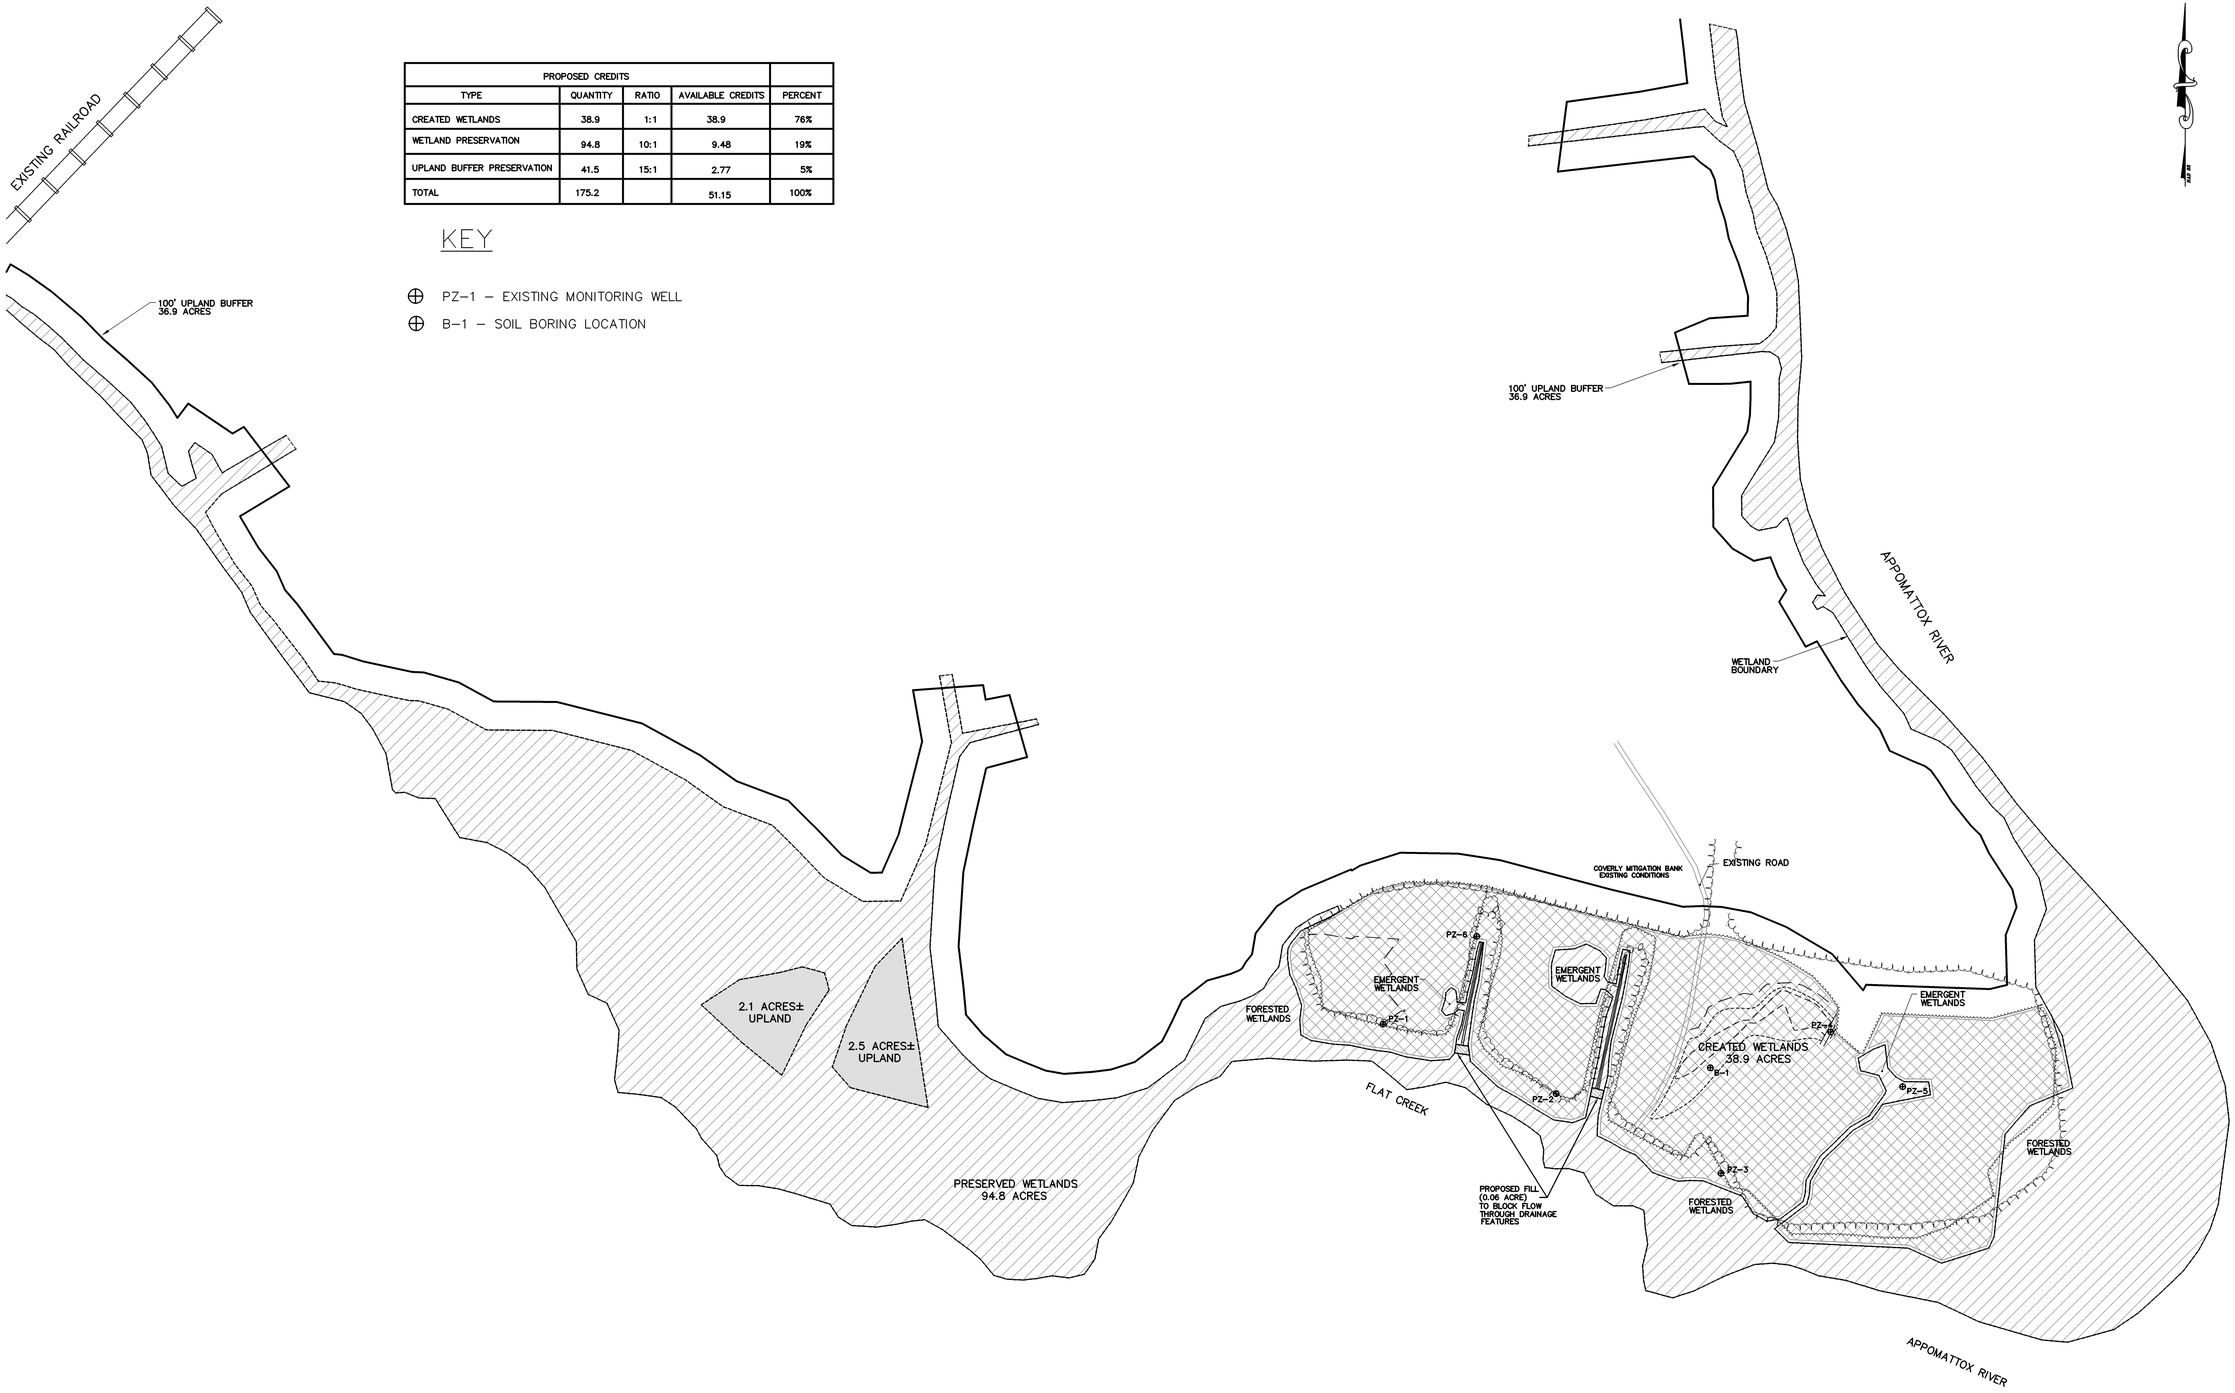

COMMONWEALTH OF VIRGINIA
JAMES H. BRENT
No. 022873
PROFESSIONAL ENGINEER

Draper Aden Associates
Engineering • Surveying • Environmental Services

Blacksburg, VA
2206 South Main Street
Blacksburg, VA 24060
540-552-0444 Fax: 540-552-0291

Richmond, VA
8090 Villa Park Drive
Richmond, VA 23228
804-264-2273 Fax: 804-264-8773
www.dadc.com

Raleigh-Durham, NC
2521 Schieffelin Road, Suite 106
Apex, NC 27502
919-387-8897 Fax: 919-387-8894

PROJECT BOUNDARY
COVERLY WETLAND MITIGATION BANK
AMELIA COUNTY, VIRGINIA

REVISIONS

DESIGNED BY:	PMO
DRAWN BY:	JCC/BMF
CHECKED BY:	PMO
SCALE:	1" = 250'
DATE:	10/2/02
PROJECT NUMBER:	R00832-06

R00832-06A.DWG