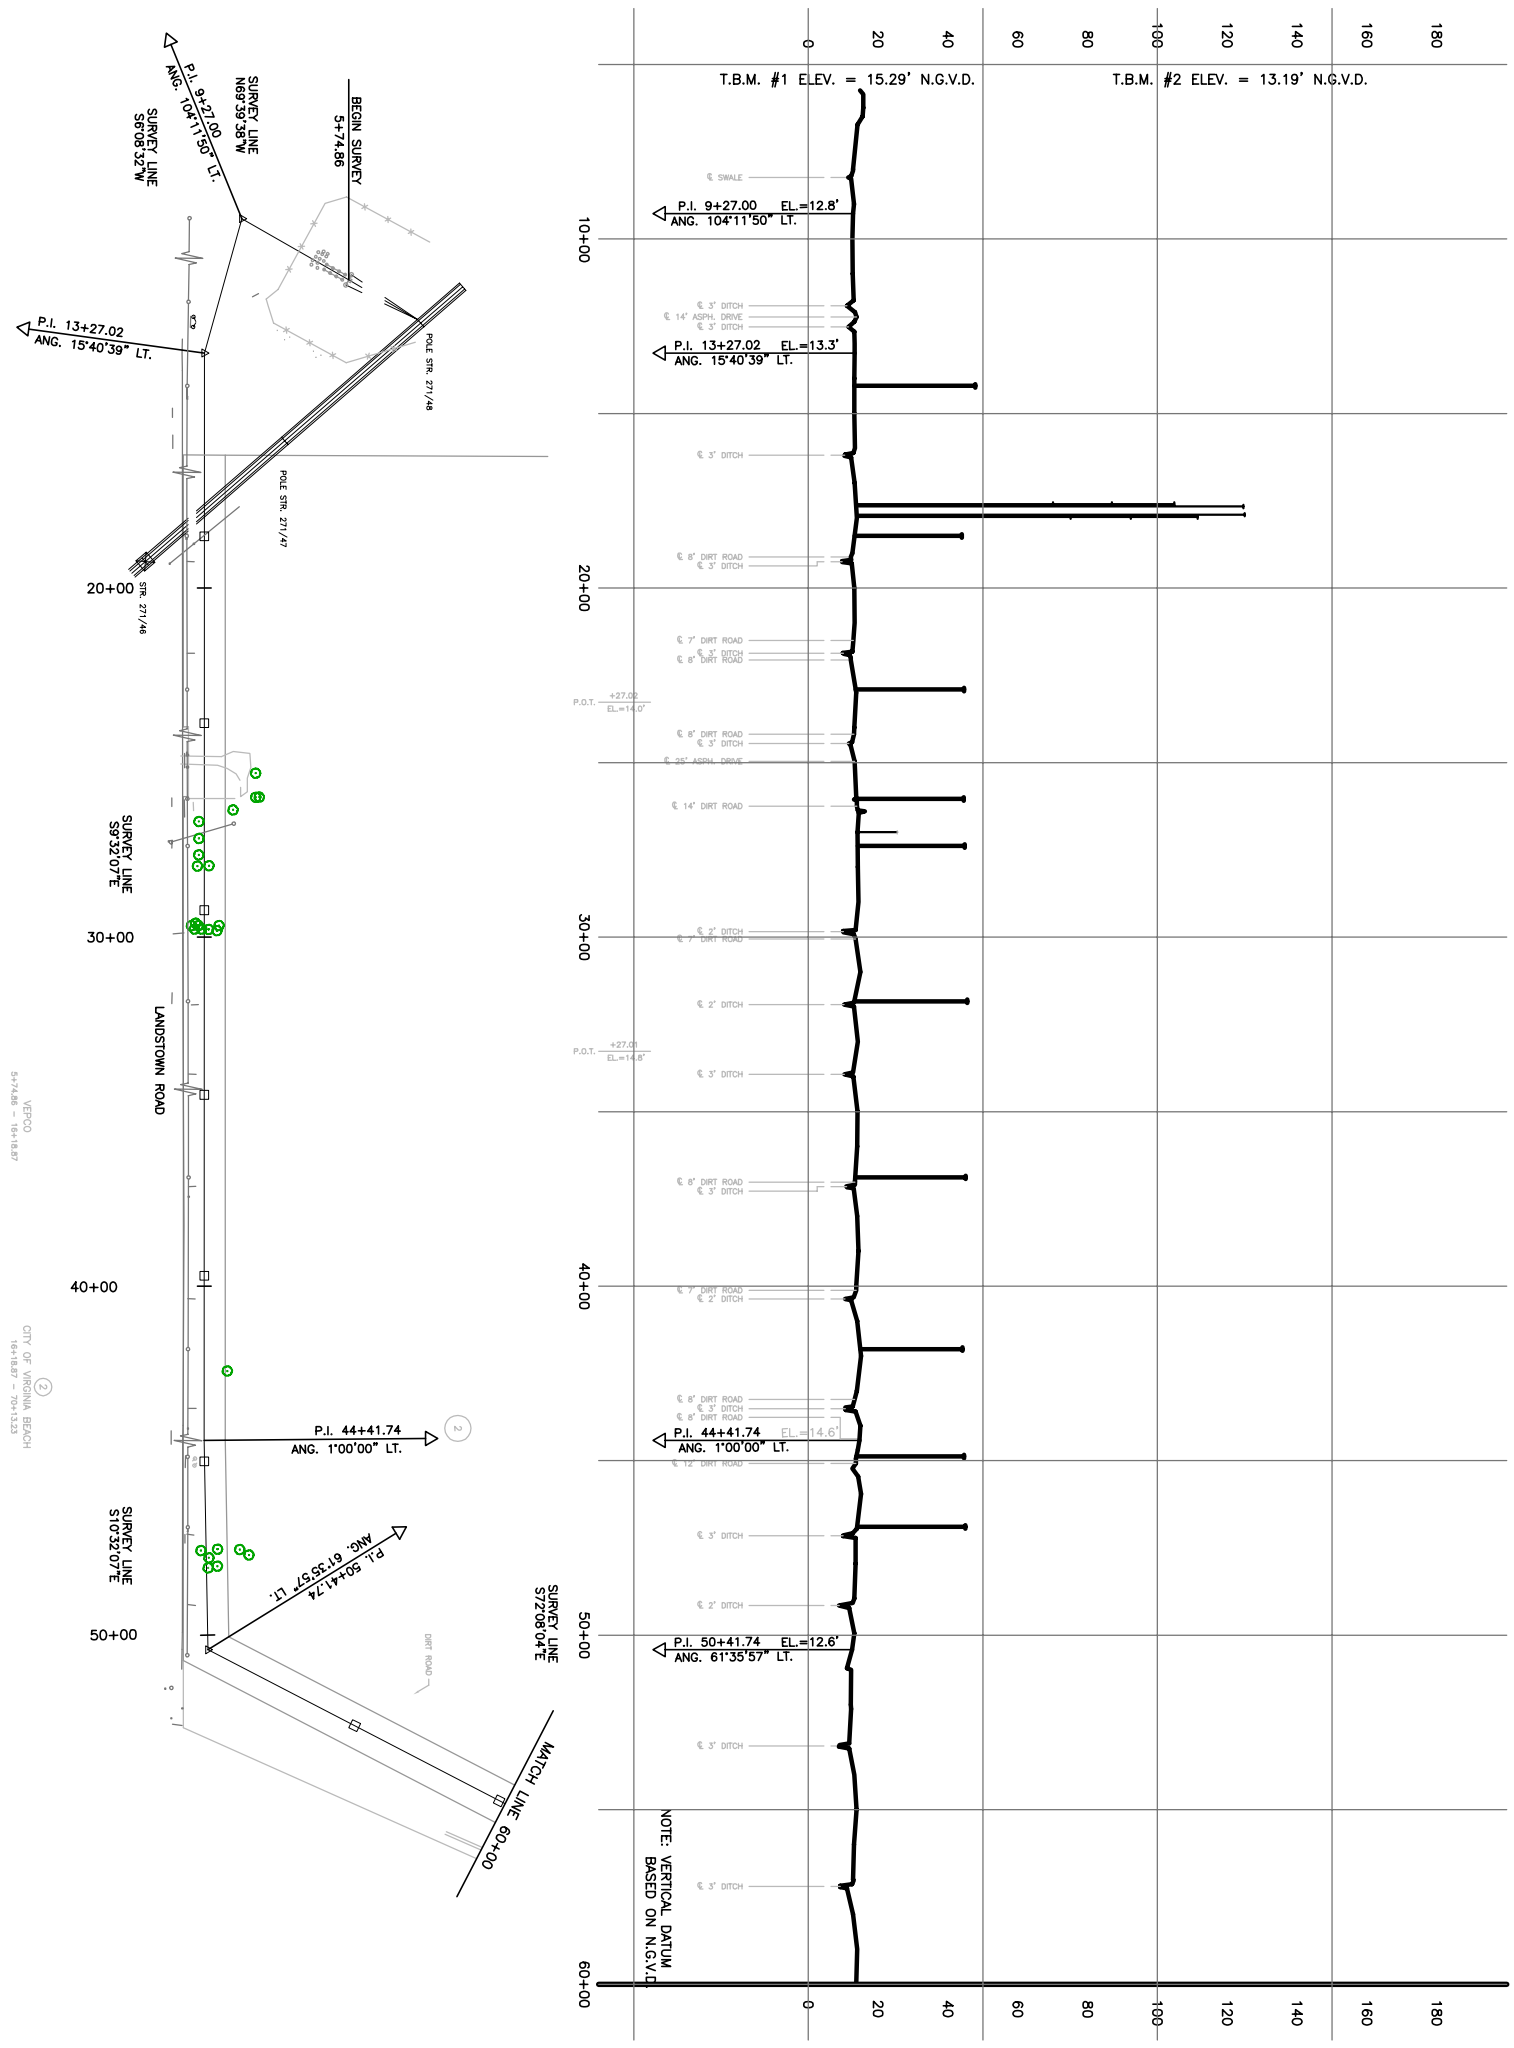

LEGEND:

- APPROXIMATE WETLAND LIMITS
- APPROXIMATE STREAM CHANNEL LIMITS
- PROPOSED THREE POLE STRUCTURE
- PROPOSED STEEL "H" STRUCTURE
- PROPOSED STEEL "H" STRUCTURE (RIVER CROSSING)
- PROPOSED THREE POLE STRUCTURE IMPACT
- PROPOSED STEEL "H" STRUCTURE IMPACT
- PROPOSED STEEL "H" STRUCTURE IMPACT (RIVER CROSSING)

NOTE: NO IMPACTS THIS SHEET

TOTAL JURISDICTIONAL AREA IMPACTS TABLE

SHEET NUMBER	PROPOSED STRUCTURE TYPES			
	THREE POLE	STEEL "H"	STEEL "H" (RC)	TOTAL
1	0 S.F.	0 S.F.	0 S.F.	**0 S.F.**
2	0 S.F.	0 S.F.	0 S.F.	**0 S.F.**
3	0 S.F.	0 S.F.	0 S.F.	**0 S.F.**
4	0 S.F.	0 S.F.	0 S.F.	**20 S.F.**
5	0 S.F.	0 S.F.	0 S.F.	**60 S.F.**
6	0 S.F.	140 S.F.	0 S.F.	**140 S.F.**
7	30 S.F.	80 S.F.	432 S.F.	**542 S.F.**
TOTALS:	**30 S.F.**	**300 S.F.**	**432 S.F.**	**762 S.F.**

0' 275' 550'

DATE: JANUARY 12, 1998

REVISED: NOVEMBER 26, 2002

JOB NUMBER: 435

SCALE: 1 INCH = 550 FEET

SOURCE: BASE MAP PROVIDED BY VIRGINIA POWER
SHEET 1 OF 7

JURISDICTIONAL AREA IMPACTS MAP WITH STRUCTURE LOCATIONS

LANDSTOWN TO WEST LANDING

VIRGINIA BEACH, VIRGINIA

WILLIAMSBURG ENVIRONMENTAL GROUP, INC.

3000 Easter Circle
Williamsburg, Virginia 23188
(757) 220-6869

7401 Beaufont Springs Drive, Suite 205
Richmond, Virginia 23225
(804) 267-3474

46030 Manekin Plaza, Suite 160
Sterling, Virginia 20166
(703) 406-1390

Environmental Consultants