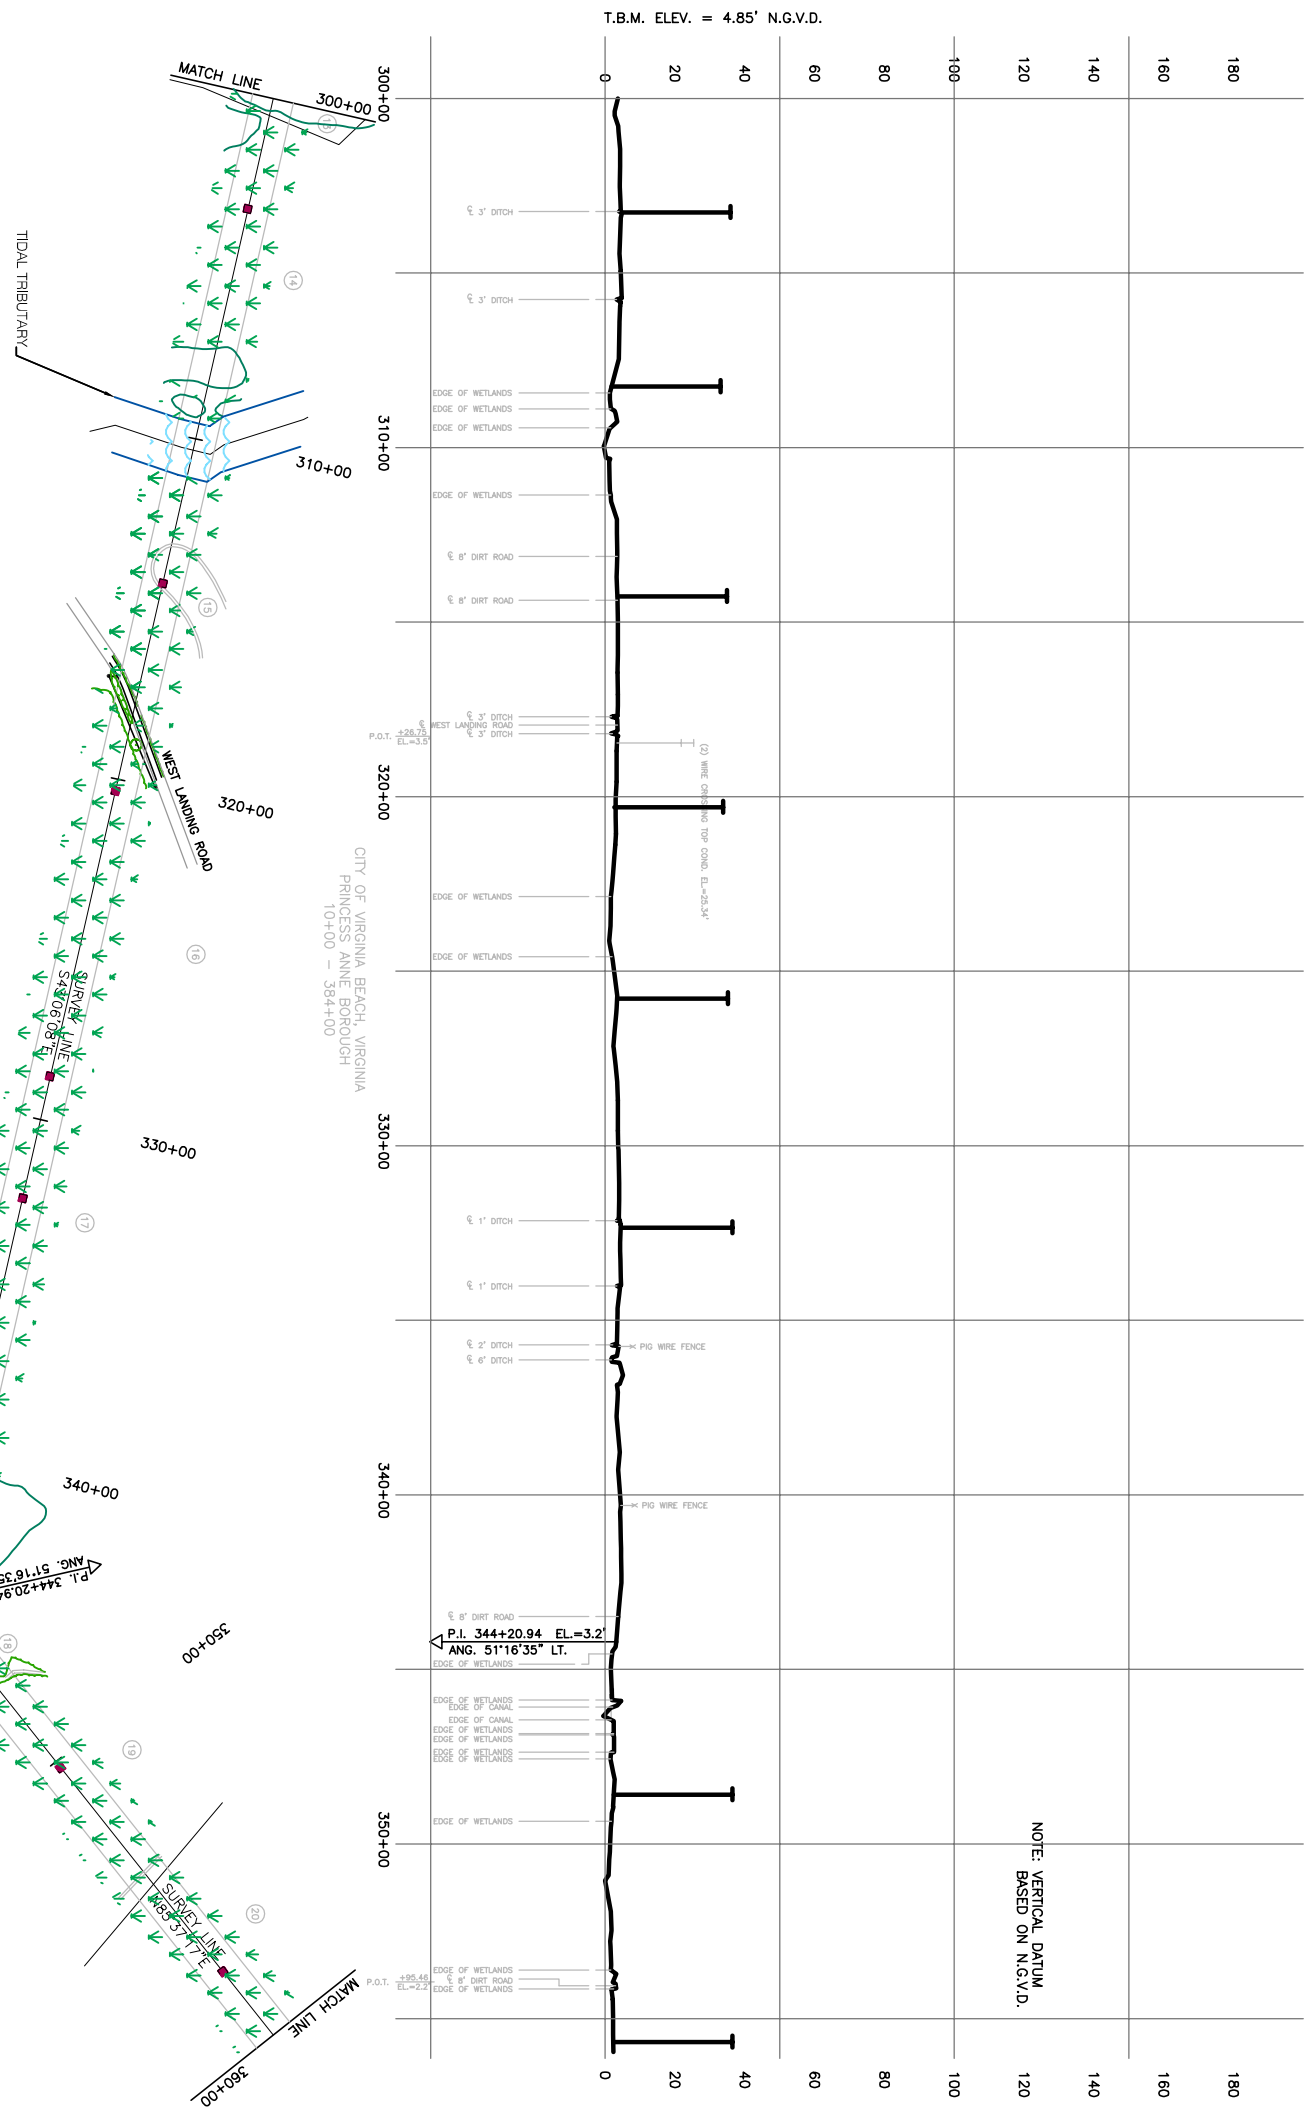

LEGEND:

- APPROXIMATE WETLAND LIMITS
- APPROXIMATE STREAM CHANNEL LIMITS
- PROPOSED THREE POLE STRUCTURE
- PROPOSED STEEL "H" STRUCTURE
- PROPOSED STEEL "H" STRUCTURE (RIVER CROSSING)
- PROPOSED THREE POLE STRUCTURE IMPACT
- PROPOSED STEEL "H" STRUCTURE IMPACT
- PROPOSED STEEL "H" STRUCTURE IMPACT (RIVER CROSSING)

JURISDICTIONAL AREA IMPACTS TABLE - SHEET 6 OF 7

PROPOSED STRUCTURE TYPES

THREE POLE	STEEL "H"	STEEL "H"(RC)	TOTAL
0 S.F.	140 S.F.	0 S.F.	140 S.F.

550' 0' 275' 550'

DATE: JANUARY 12, 1998

REVISED: NOVEMBER 26, 2002

JOB NUMBER: 435

SCALE: 1 INCH = 550 FEET

SOURCE: BASE MAP PROVIDED BY VIRGINIA POWER SHEET 6 OF 7

JURISDICTIONAL AREA IMPACTS MAP WITH STRUCTURE LOCATIONS

LANDSTOWN TO WEST LANDING

VIRGINIA BEACH, VIRGINIA

WILLIAMSBURG ENVIRONMENTAL GROUP, INC.

3000 Easter Circle
Williamsburg, Virginia 23188
(757) 220-6869

7401 Beaufont Springs Drive, Suite 205
Richmond, Virginia 23225
(804) 267-3474

46030 Manekin Plaza, Suite 160
Sterling, Virginia 20166
(703) 406-1390

Environmental Consultants