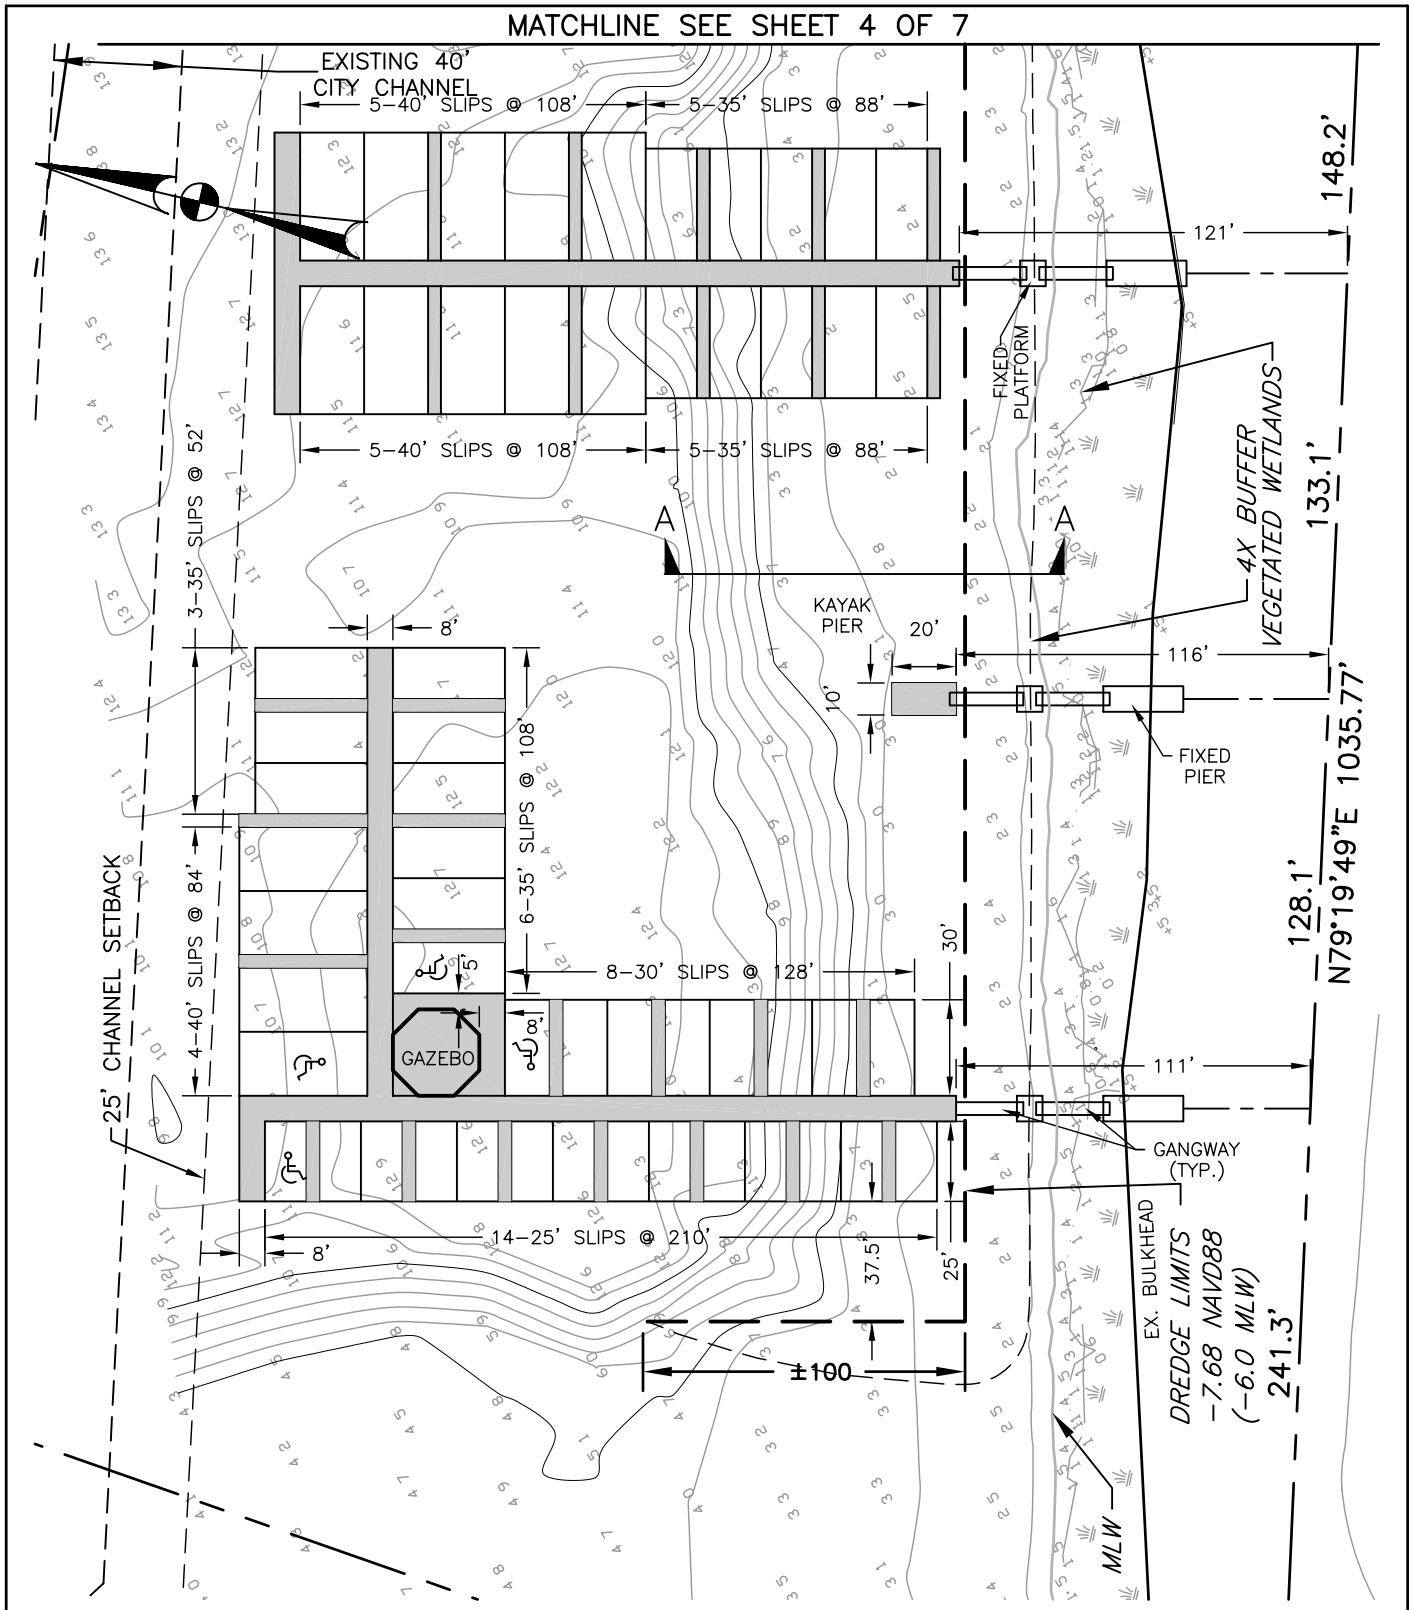

PURPOSE : FLOATING PIERS AND DREDGING

DATUM: NAVD88=0.0 (MLW=-1.68)

ADJACENT PROPERTY OWNERS

1. CITY OF NORFOLK
2. KRAMER/LEVY ASSOC. INC.
3.
4.
5.

PERMIT APPLICATION

PLAN VIEW

Langley and McDonald, LLC

Engineers Planners Surveyors

463-4306 VIRGINIA BEACH, VIRGINIA (fax) 463-3563

IN : PRETTY LAKE

AT : LITTLE CREEK

CITY/COUNTY : NORFOLK

APPLICATION BY :

WATERMARK DEVELOPMENT, LLC

SCALE : 1" = 60'

SHT. 3 OF 9

REVISED: 8/7/02 8/16/02