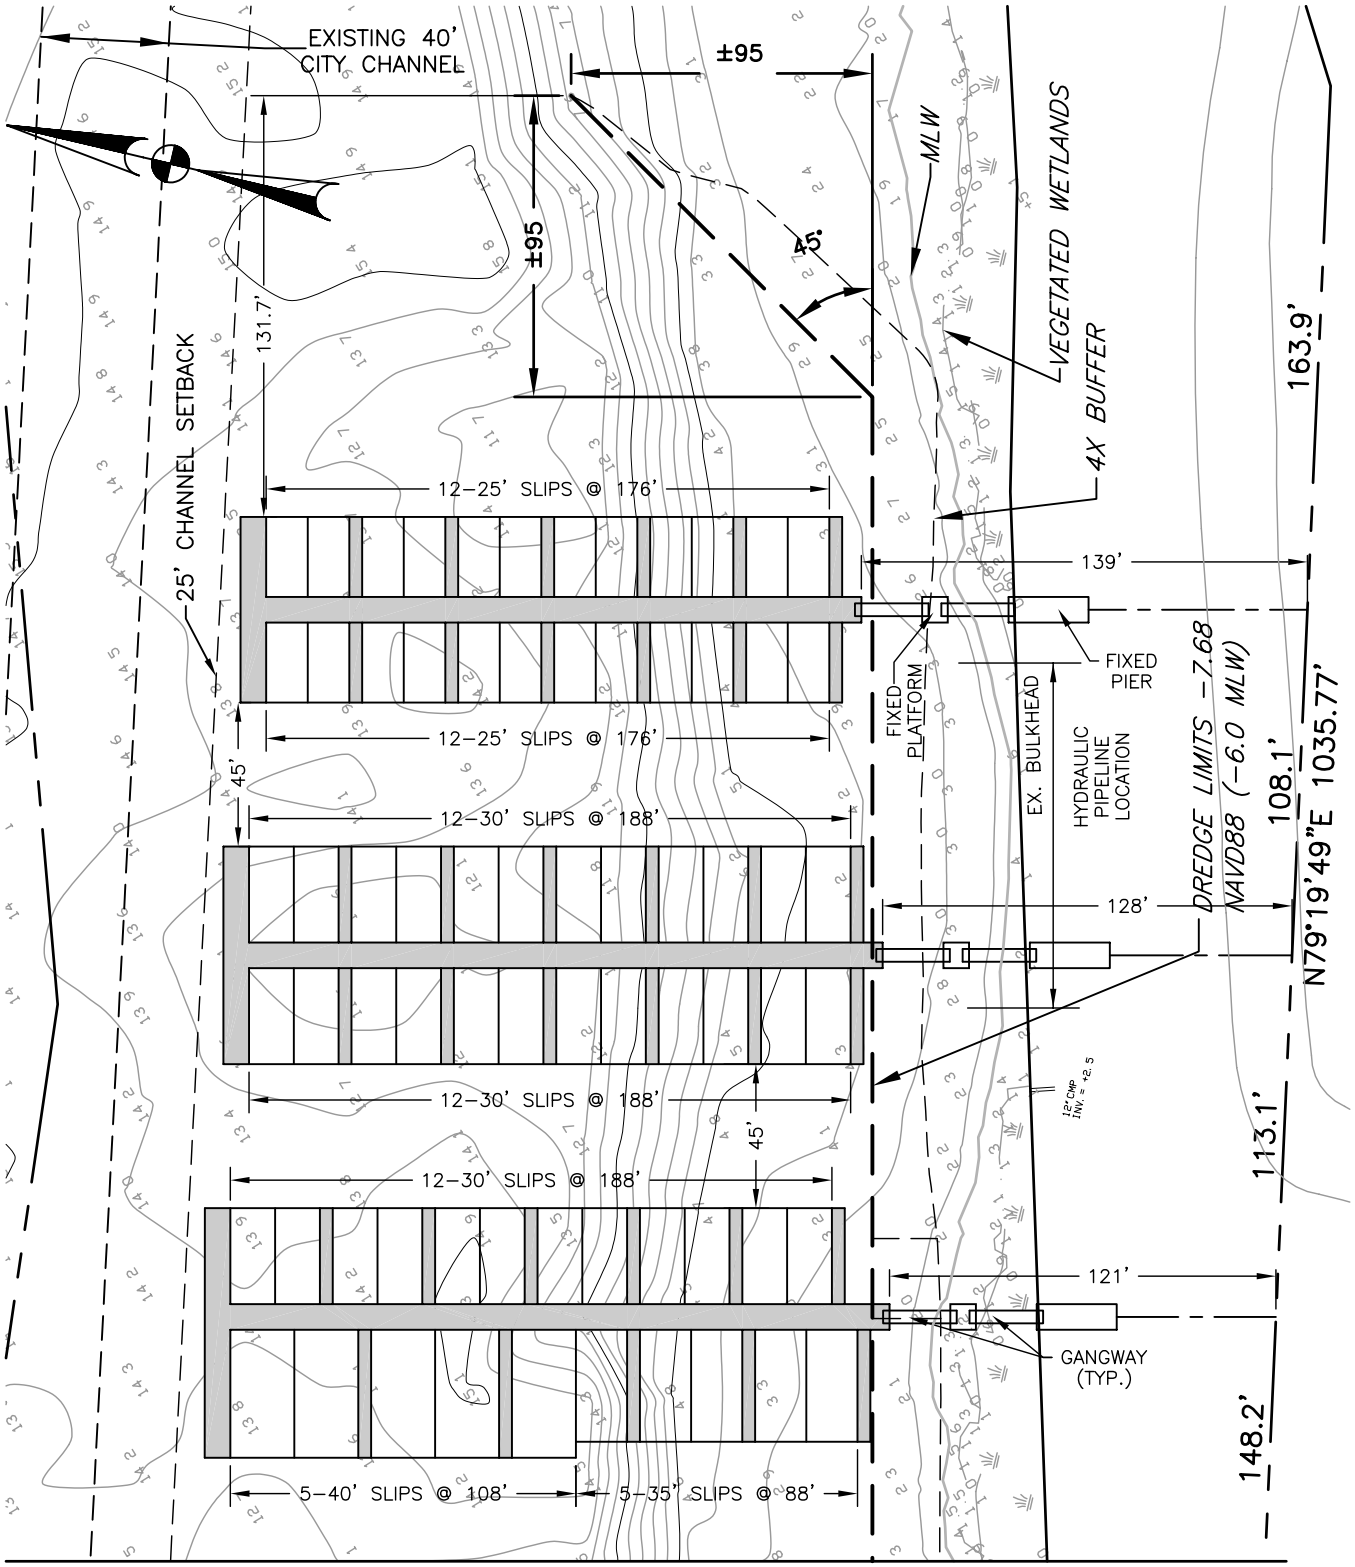

MATCHLINE SEE SHEET 3 OF 7

PURPOSE : FLOATING PIERS AND DREDGING

DATUM: NAVD88=0.0 (MLW=-1.68)

ADJACENT PROPERTY OWNERS

① CITY OF NORFOLK
② KRAMER/LEVY ASSOC. INC.
③
④
⑤

PERMIT APPLICATION

PLAN VIEW

Langley and McDonald, LLC
Engineers Planners Surveyors
463-4306 VIRGINIA BEACH, VIRGINIA (fax) 463-3563

IN : PRETTY LAKE
AT : LITTLE CREEK
CITY/COUNTY : NORFOLK

APPLICATION BY :
WATERMARK DEVELOPMENT, LLC

SCALE : 1" = 60'

SHT. 4 OF 9

REVISED: 8/7/02 8/16/02