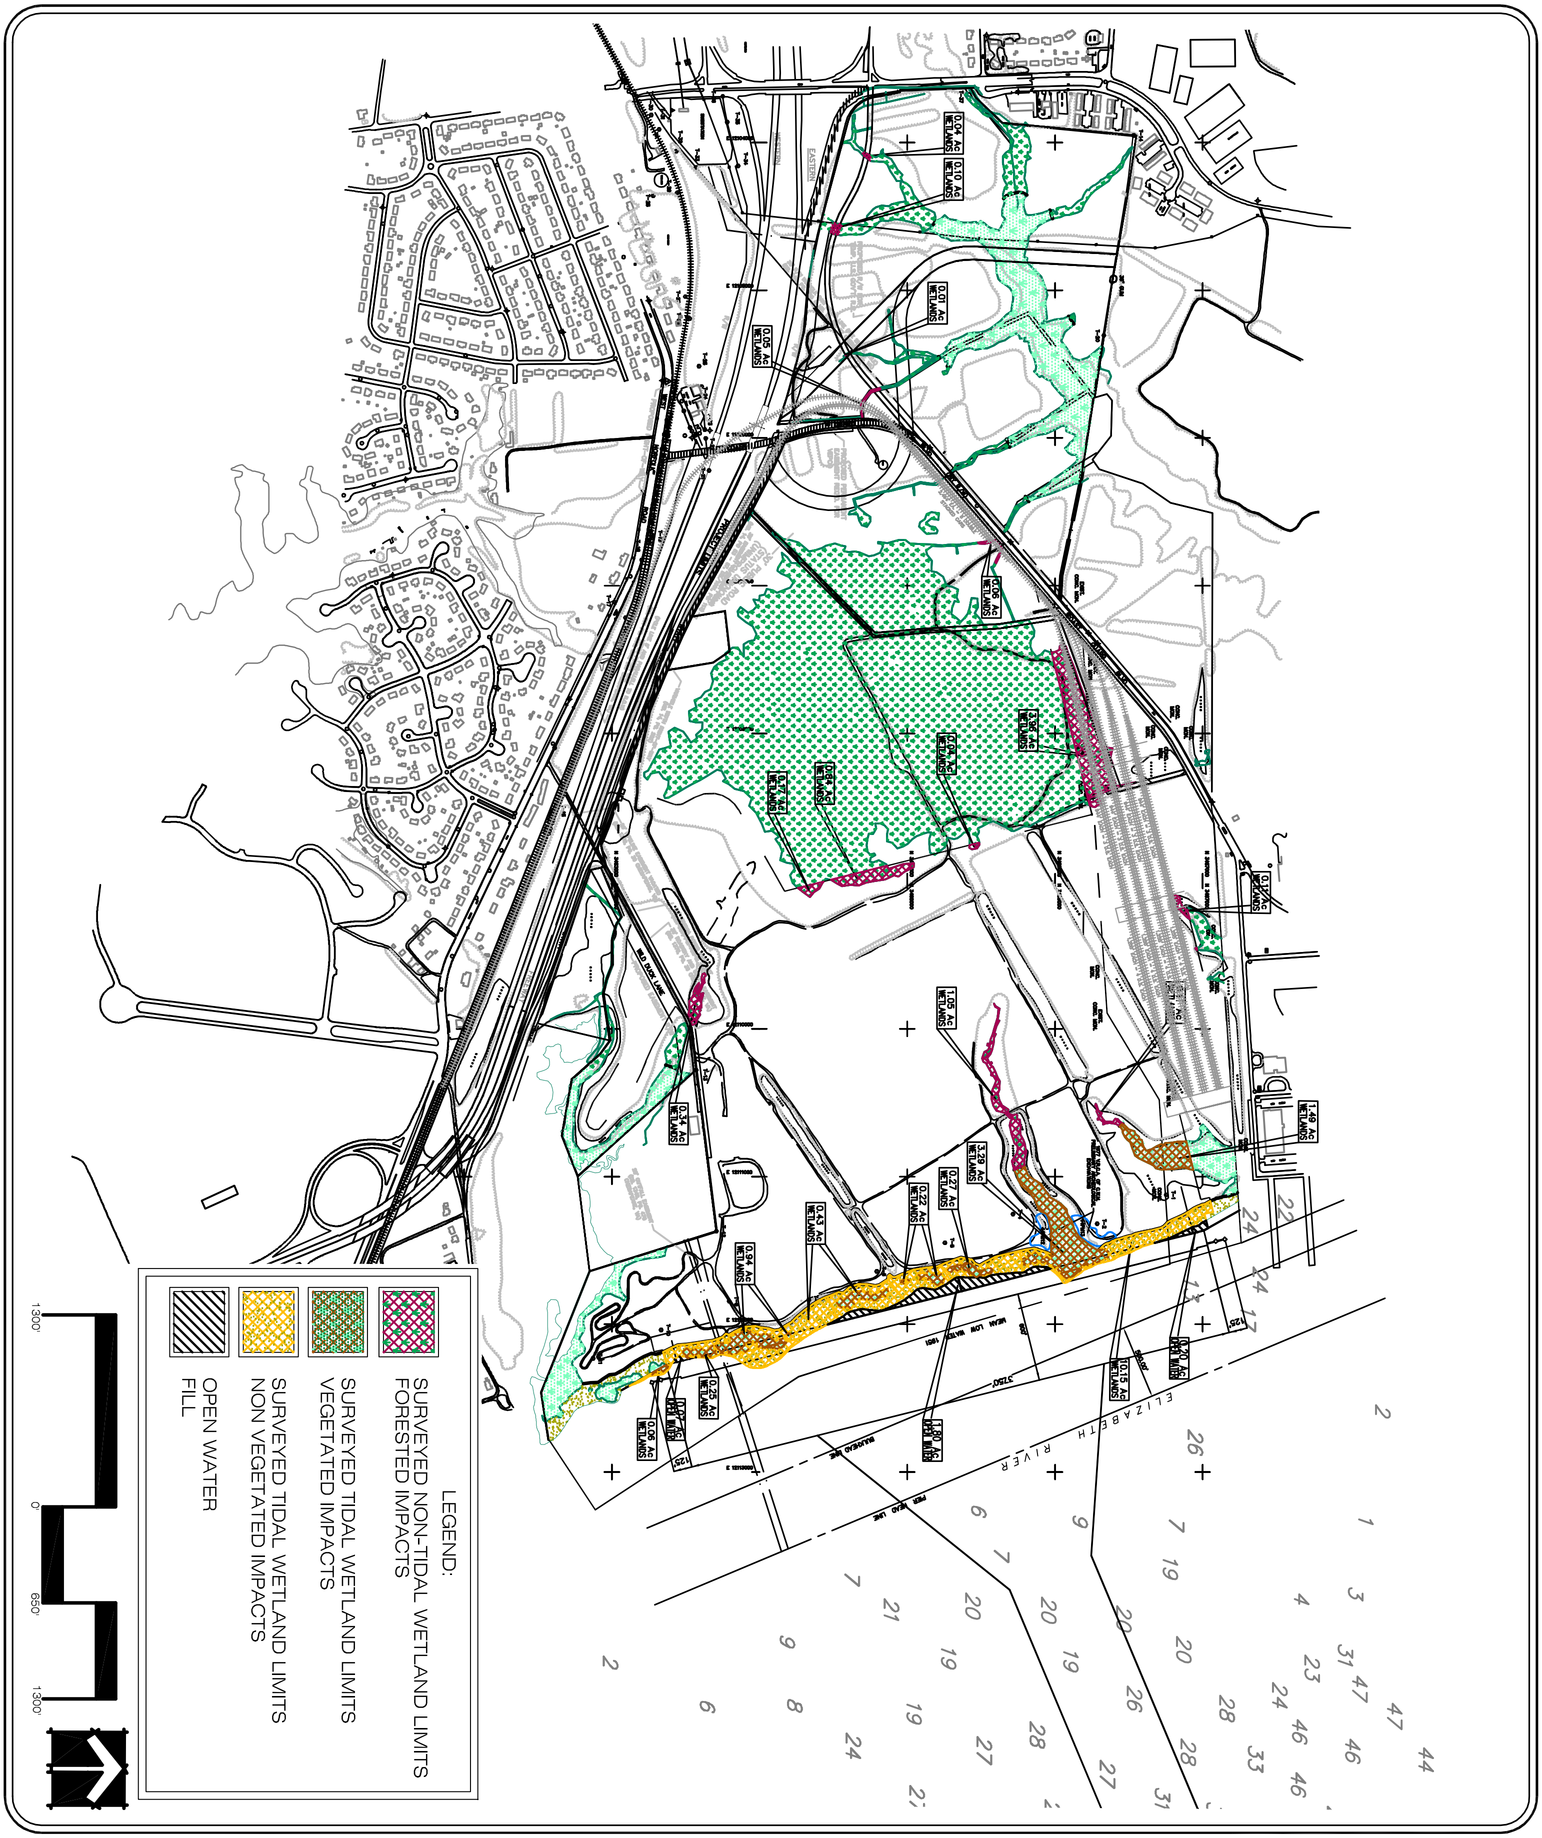

DATE: SEPTEMBER 20, 2002
REVISED: MARCH 10, 2003
JOB NUMBER: 1520
SCALE: 1 INCH = 1300 FEET
SOURCE: BASE MAP PROVIDED BY APM TERMINALS NORTH AMERICA, INC.
(PR-11-W6HH_IMPACTS H"(EMAIL2-26-03).DWG)

FIGURE 5-9A
SITE PLAN ALTERNATIVE "H"- WETLAND IMPACTS MAP
APM TERMINALS
PORTSMOUTH, VIRGINIA

WILLIAMSBURG ENVIRONMENTAL GROUP, INC.
3000 Easter Circle
Williamsburg, Virginia 23188
(757) 220-6869
7325 Beaufont Springs Drive, Suite 100
Richmond, Virginia 23225
(804) 267-3474
46030 Manekin Plaza, Suite 160
Sterling, Virginia 20166
(703) 406-1390
Environmental Consultants