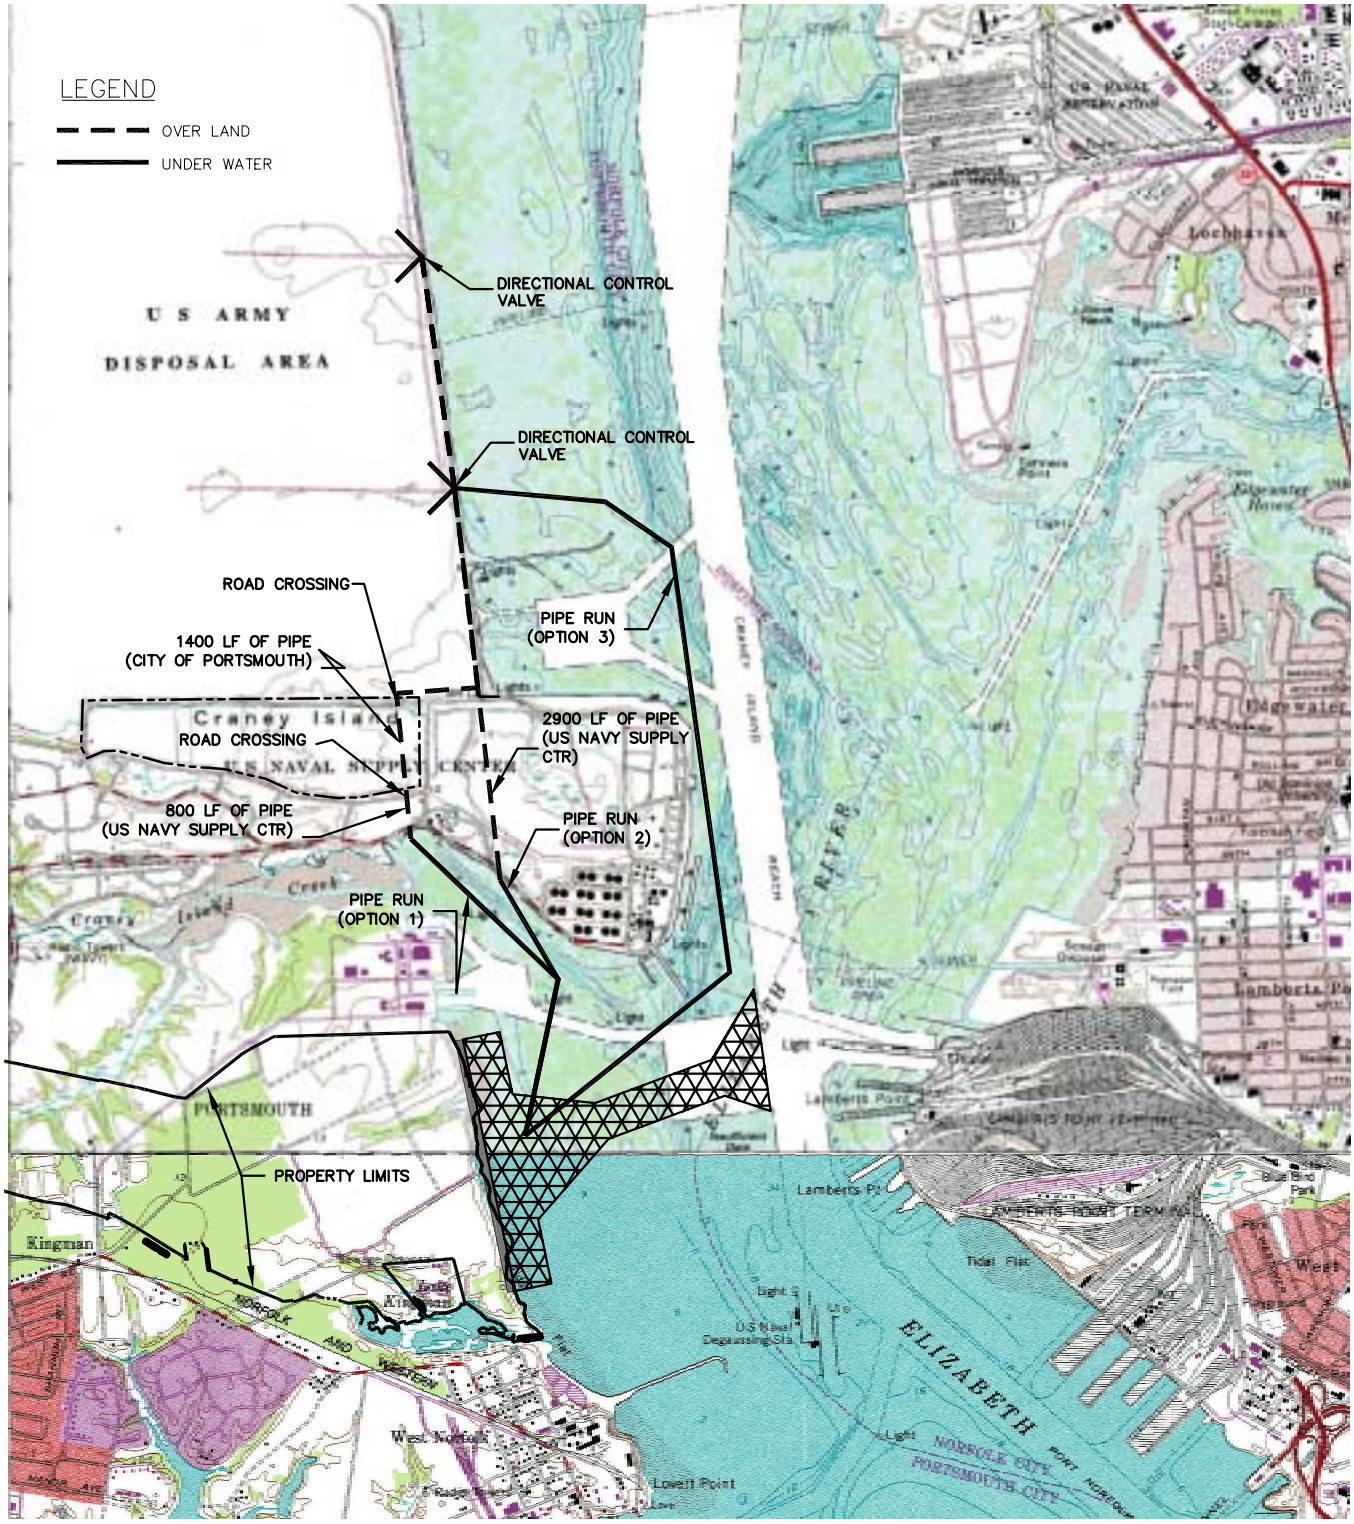

3000' 1500' 0' 3000'

SCALE: 1 INCH = 3000 FEET

WILLIAMSBURG ENVIRONMENTAL GROUP, INC.

FIGURE 6-1
CONCEPTUAL DREDGE DISPOSAL DISCHARGE PIPE ALIGNMENT PLAN
APM TERMINALS

SOURCE: MAP PROVIDED BY MSA, P.C.
(02043-Site Dredge Pumping Plan(email 8-27-02).dwg)

PORTSMOUTH, VA | SEPTEMBER 2002