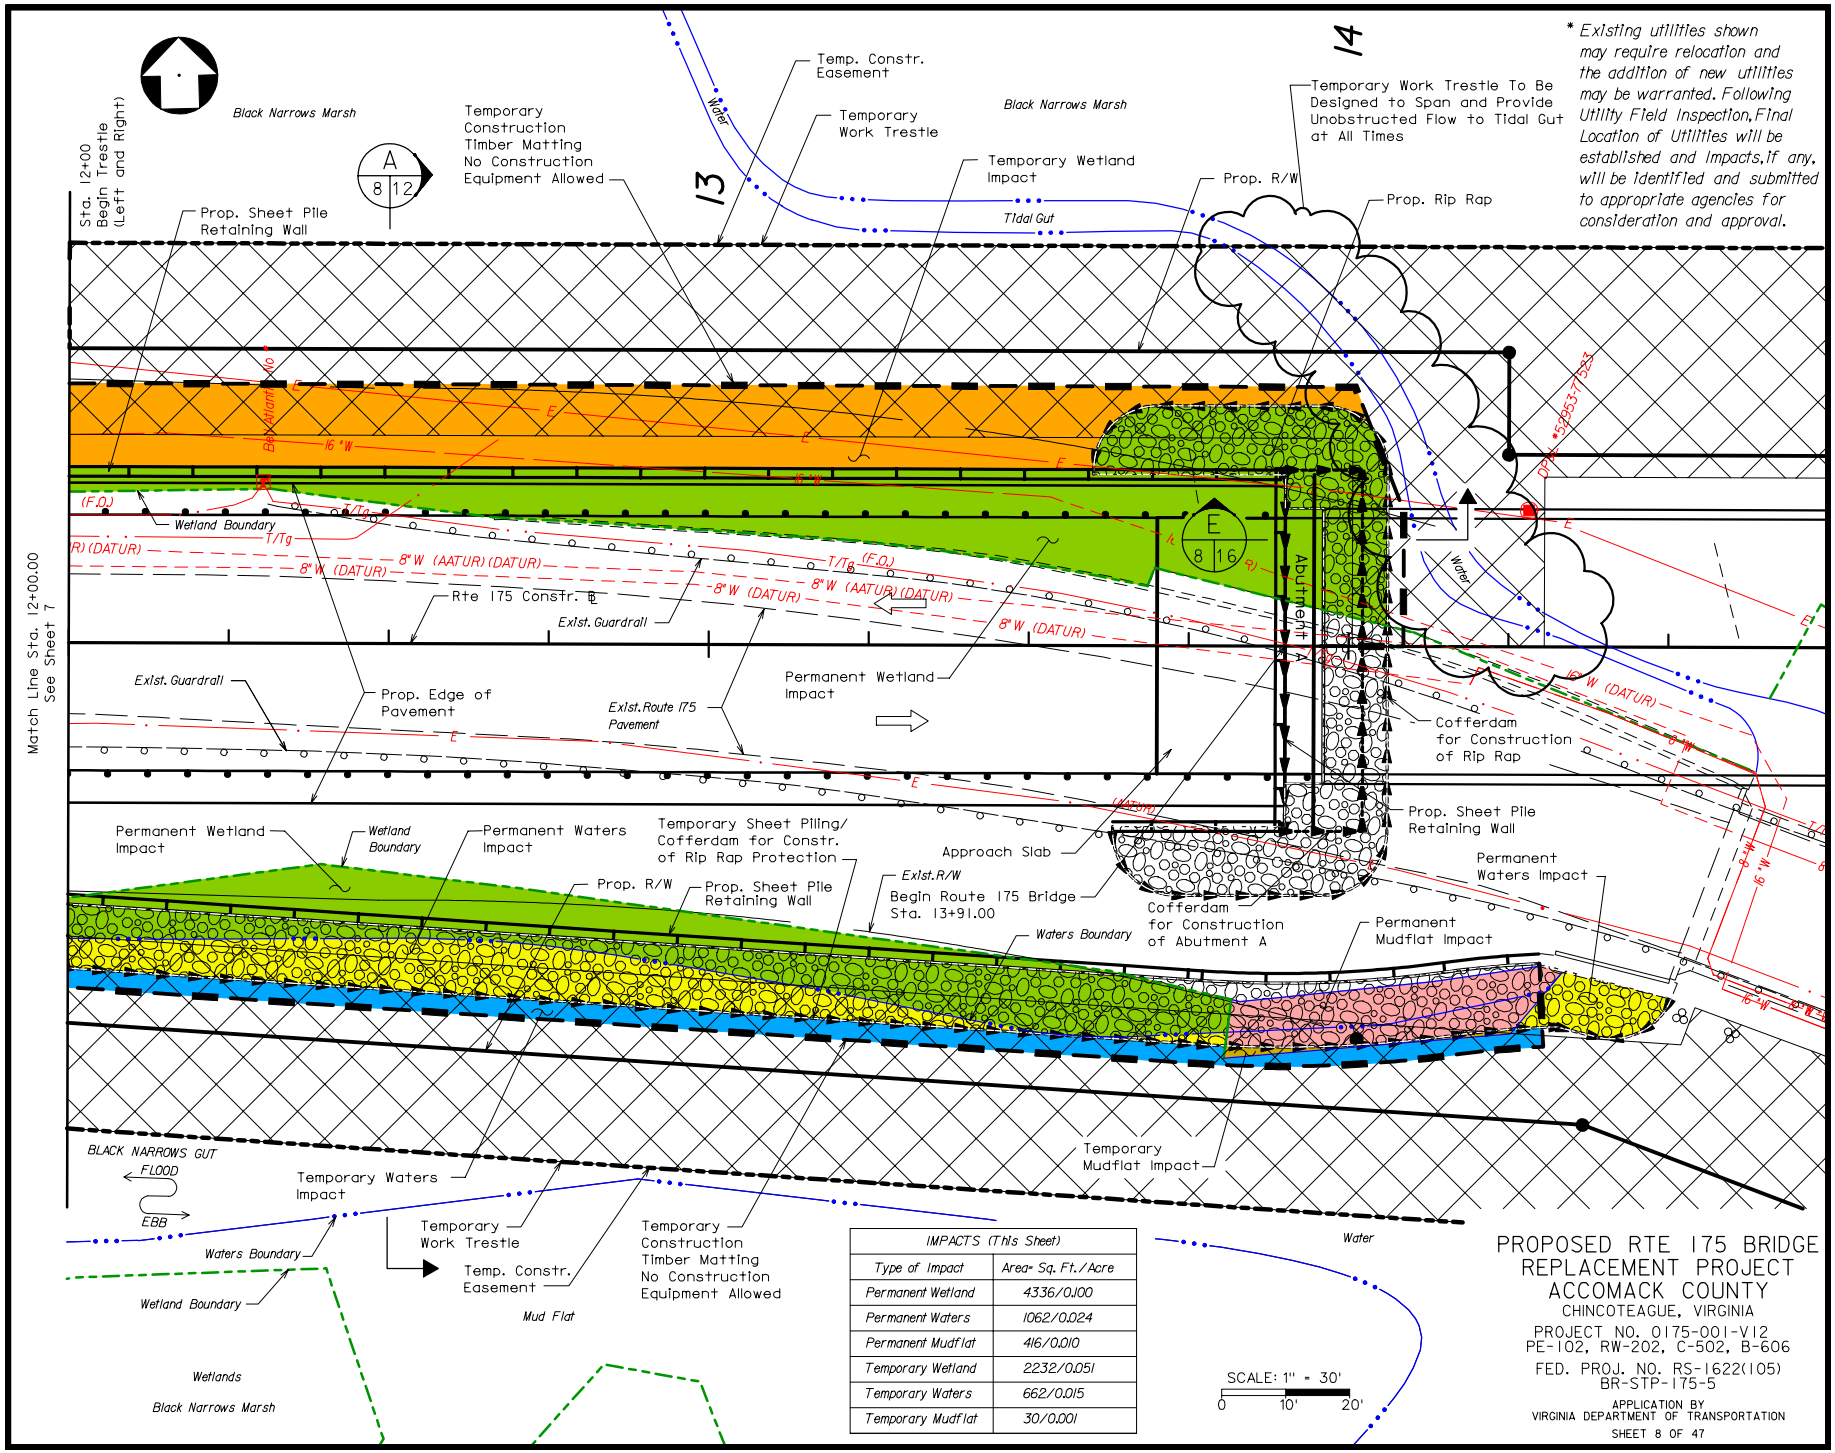

IMPACTS (This Sheet)	
Type of Impact	Area- Sq. Ft./Acre
Permanent Wetland	4336/0.100
Permanent Waters	1062/0.024
Permanent Mudflat	416/0.010
Temporary Wetland	2232/0.051
Temporary Waters	662/0.015
Temporary Mudflat	30/0.001

* Existing utilities shown may require relocation and the addition of new utilities may be warranted. Following Utility Field Inspection, Final Location of Utilities will be established and Impacts, if any, will be identified and submitted to appropriate agencies for consideration and approval.

PROPOSED RTE 175 BRIDGE REPLACEMENT PROJECT
ACCOMACK COUNTY
CHINCOTEAGUE, VIRGINIA

PROJECT NO. 0175-001-V12
PE-102, RW-202, C-502, B-606

FED. PROJ. NO. RS-1622(105)
BR-STP-175-5

APPLICATION BY
VIRGINIA DEPARTMENT OF TRANSPORTATION