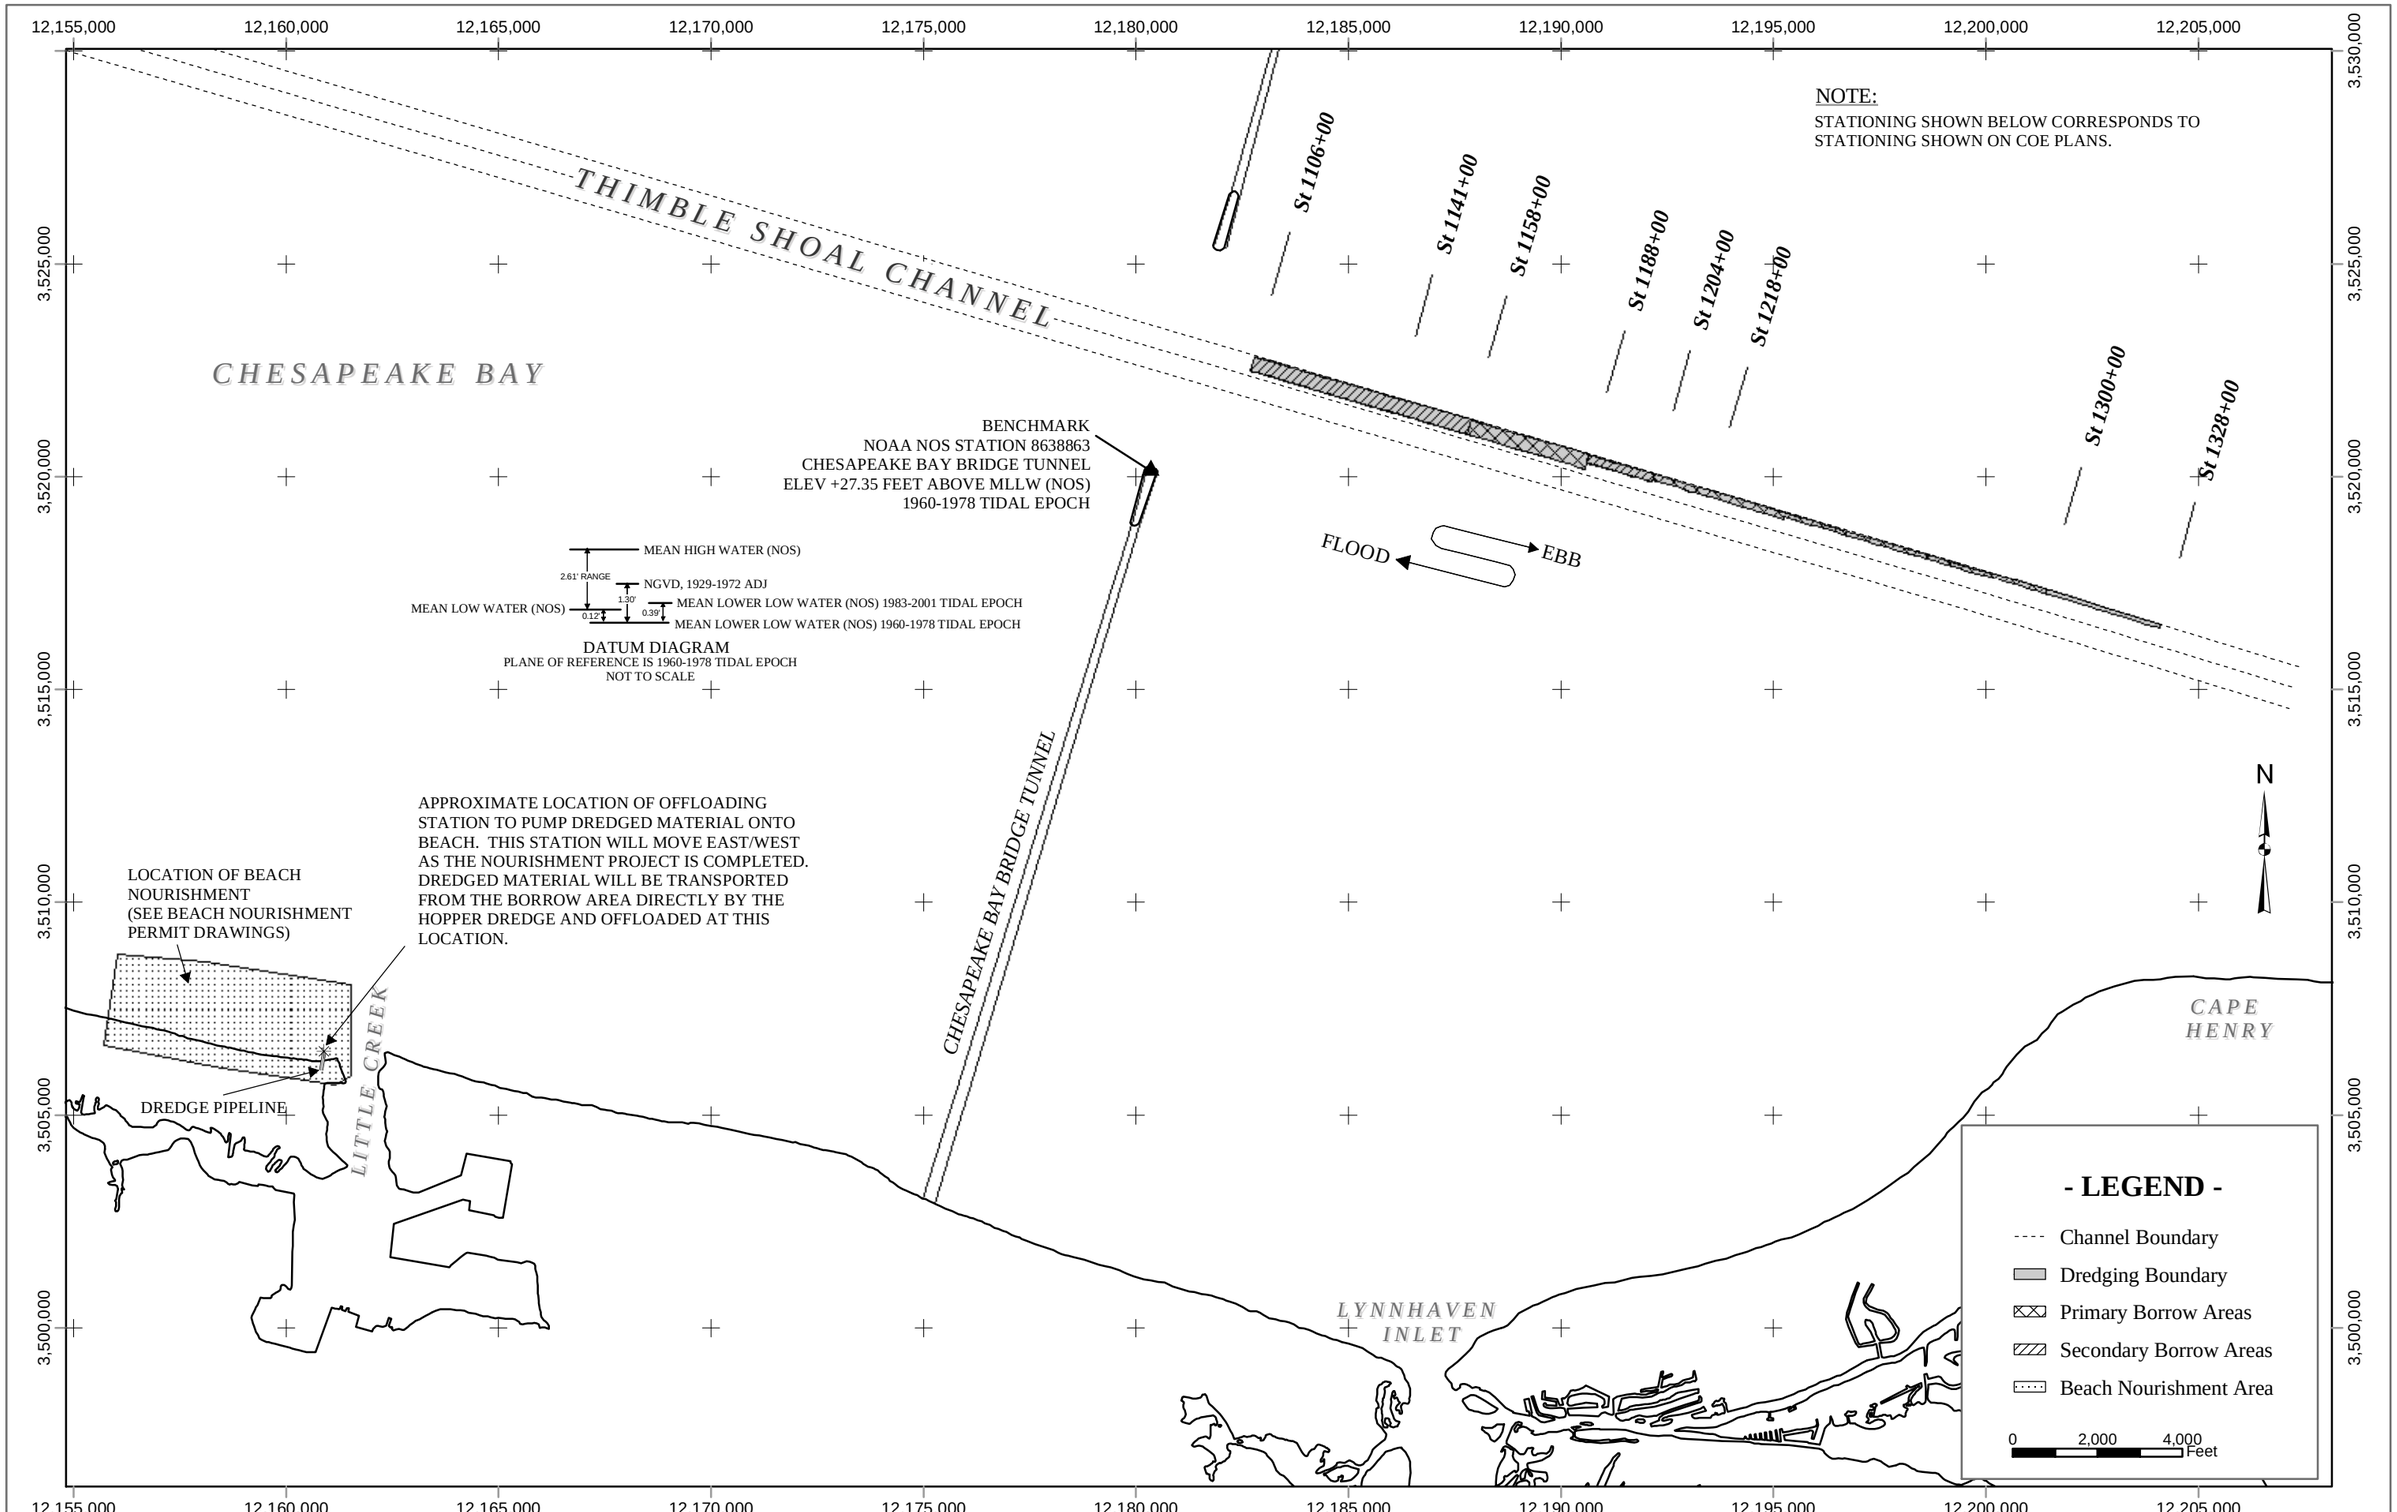

FIGURE 1 - OVERALL DREDGING PLAN VIEW