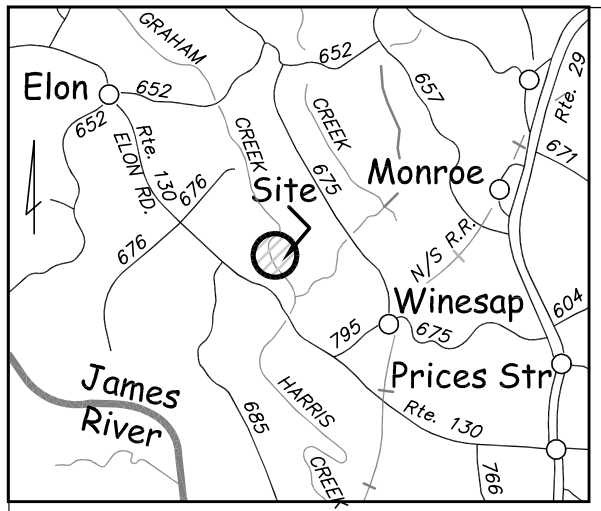

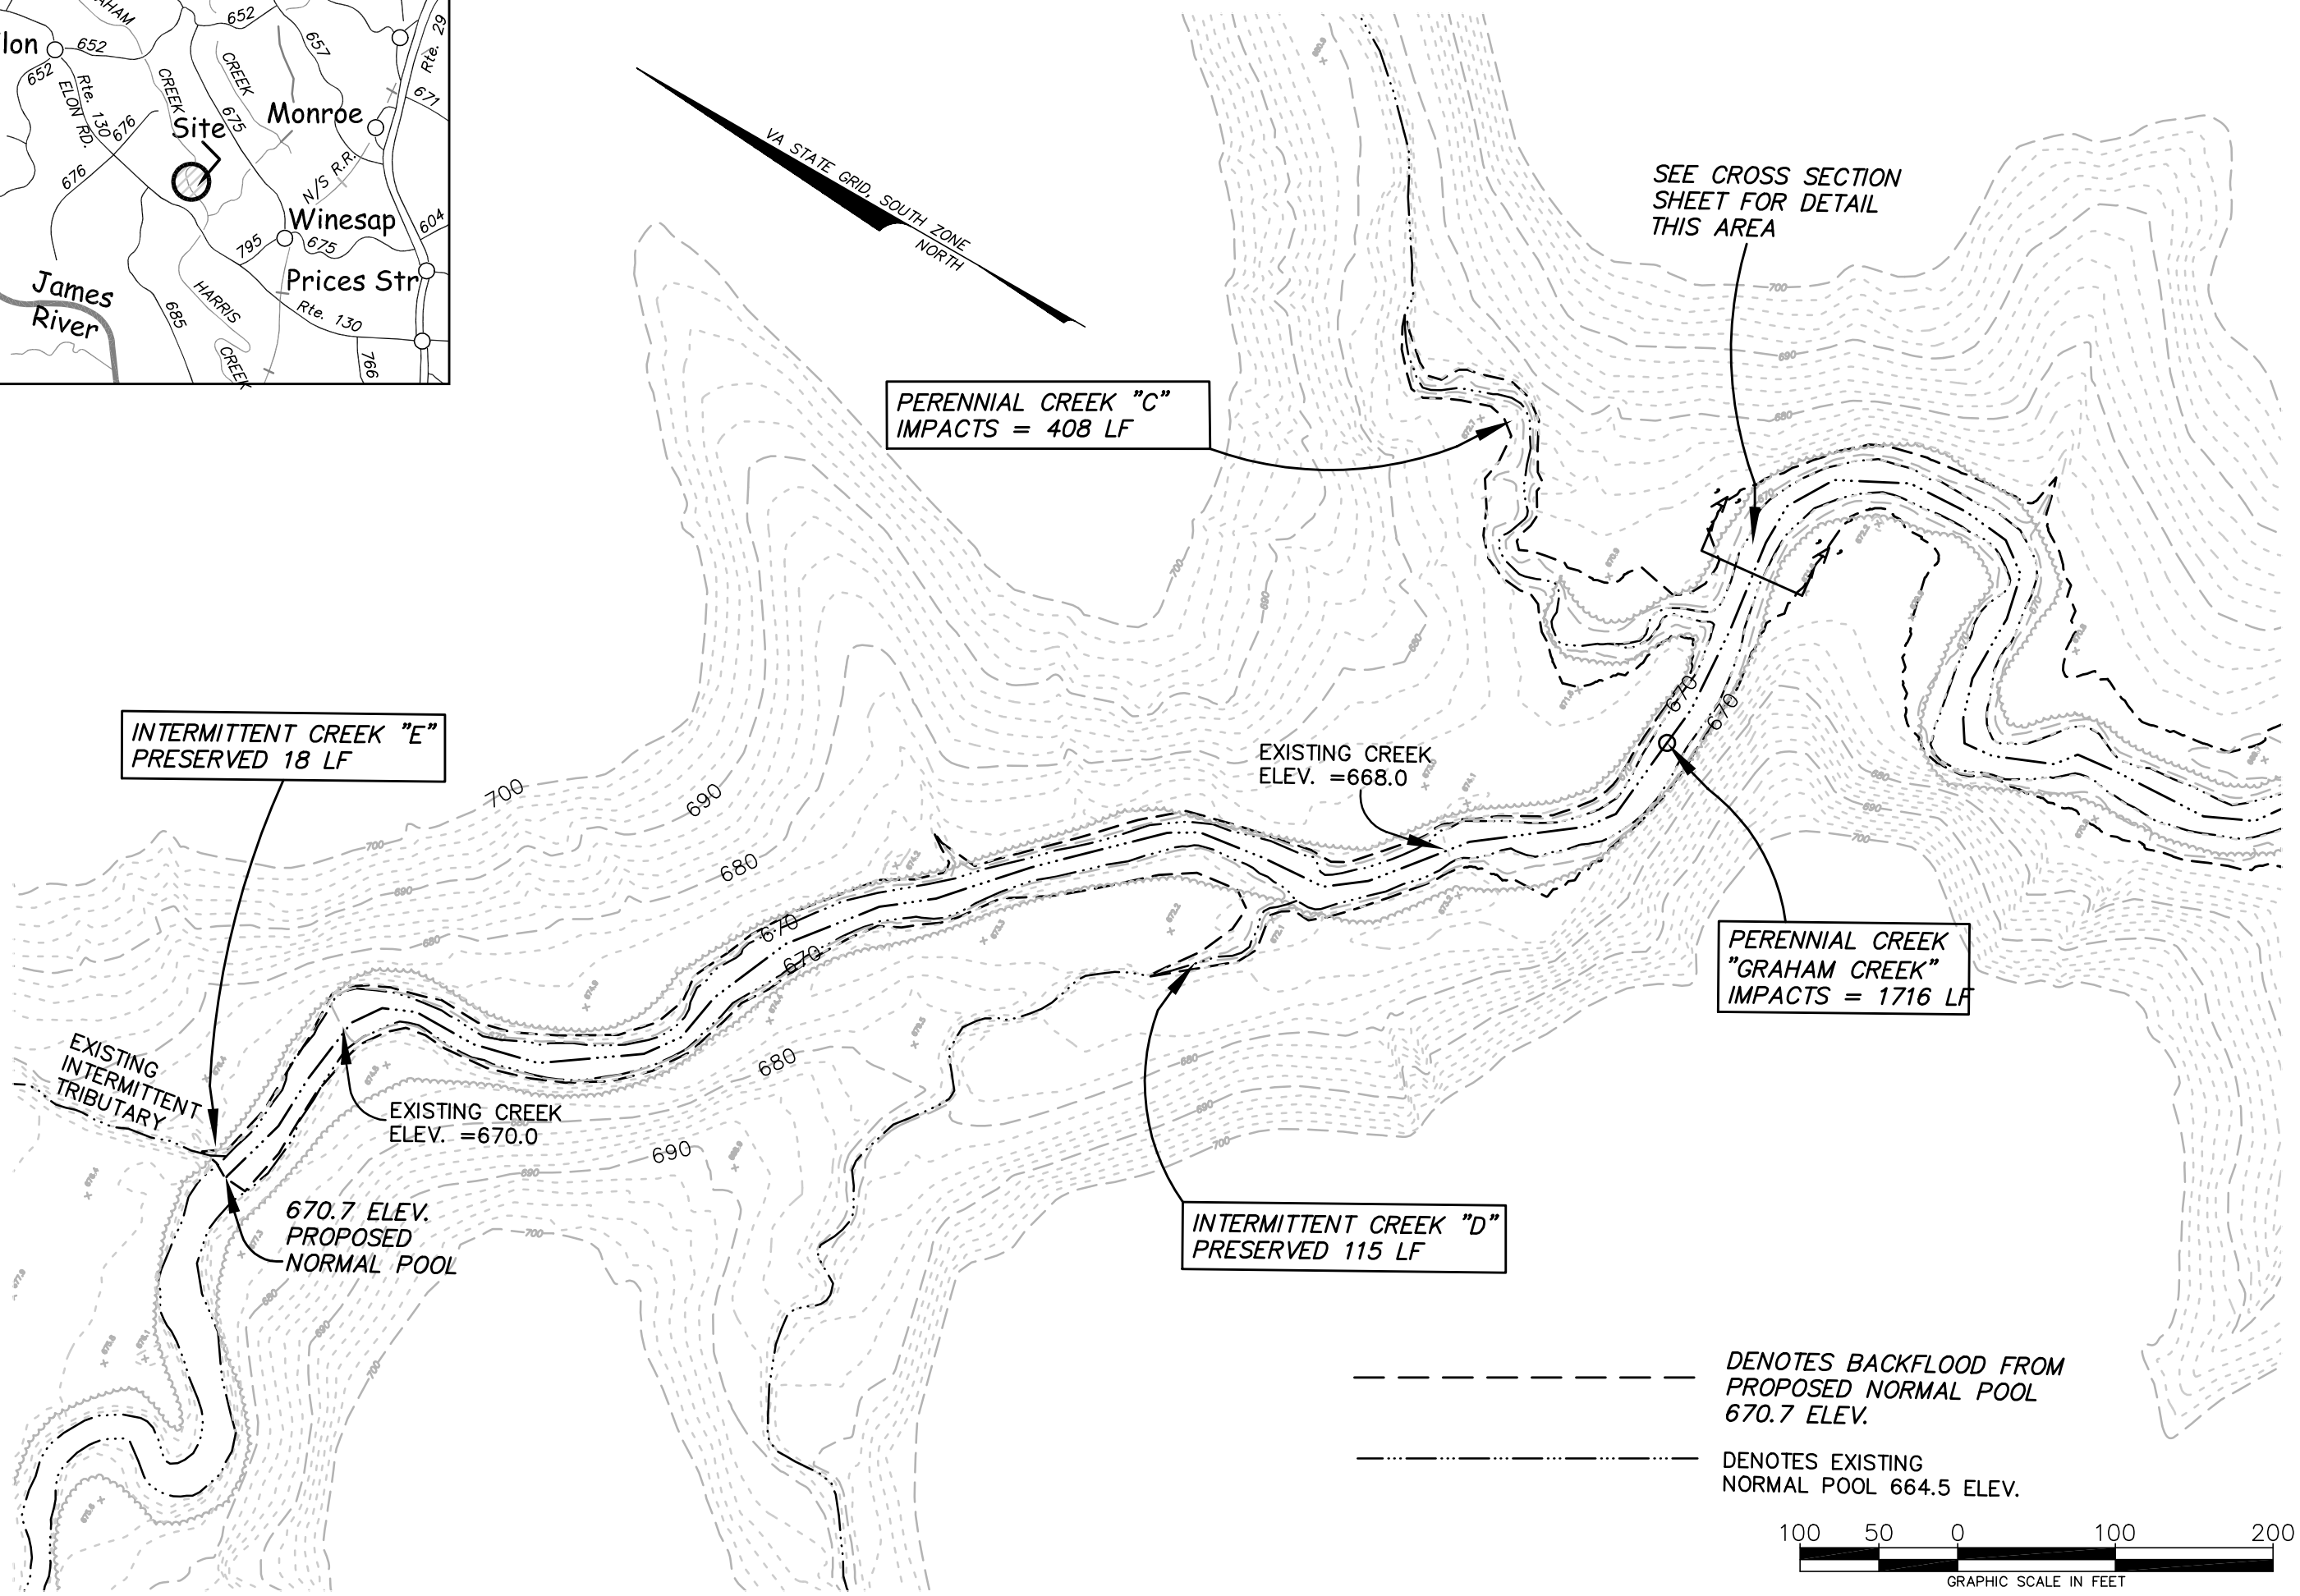

* ENGINEERING >> SURVEYING >> PLANNING

HURT & PROFFITT
INCORPORATED
2524 LANGHORNE ROAD
LYNCHBURG VA 24501
800.242.4906 TOLL FREE
434.847.7796 MAIN
434.847.0047 FAX

SUPPLEMENTAL STREAM BACKFLOW
AND ELEVATION DATA
GRAHAM CREEK RESERVOIR
ELON DISTRICT AMHERST COUNTY, VIRGINIA

PROJECT NO.	20000691
G.L. NO.	229-10-B1.0
FILE NO.	
DATE:	10/03/03
DRAWN BY:	RWL
CHECKED BY:	TSC

SHEET NO.
1 OF 1