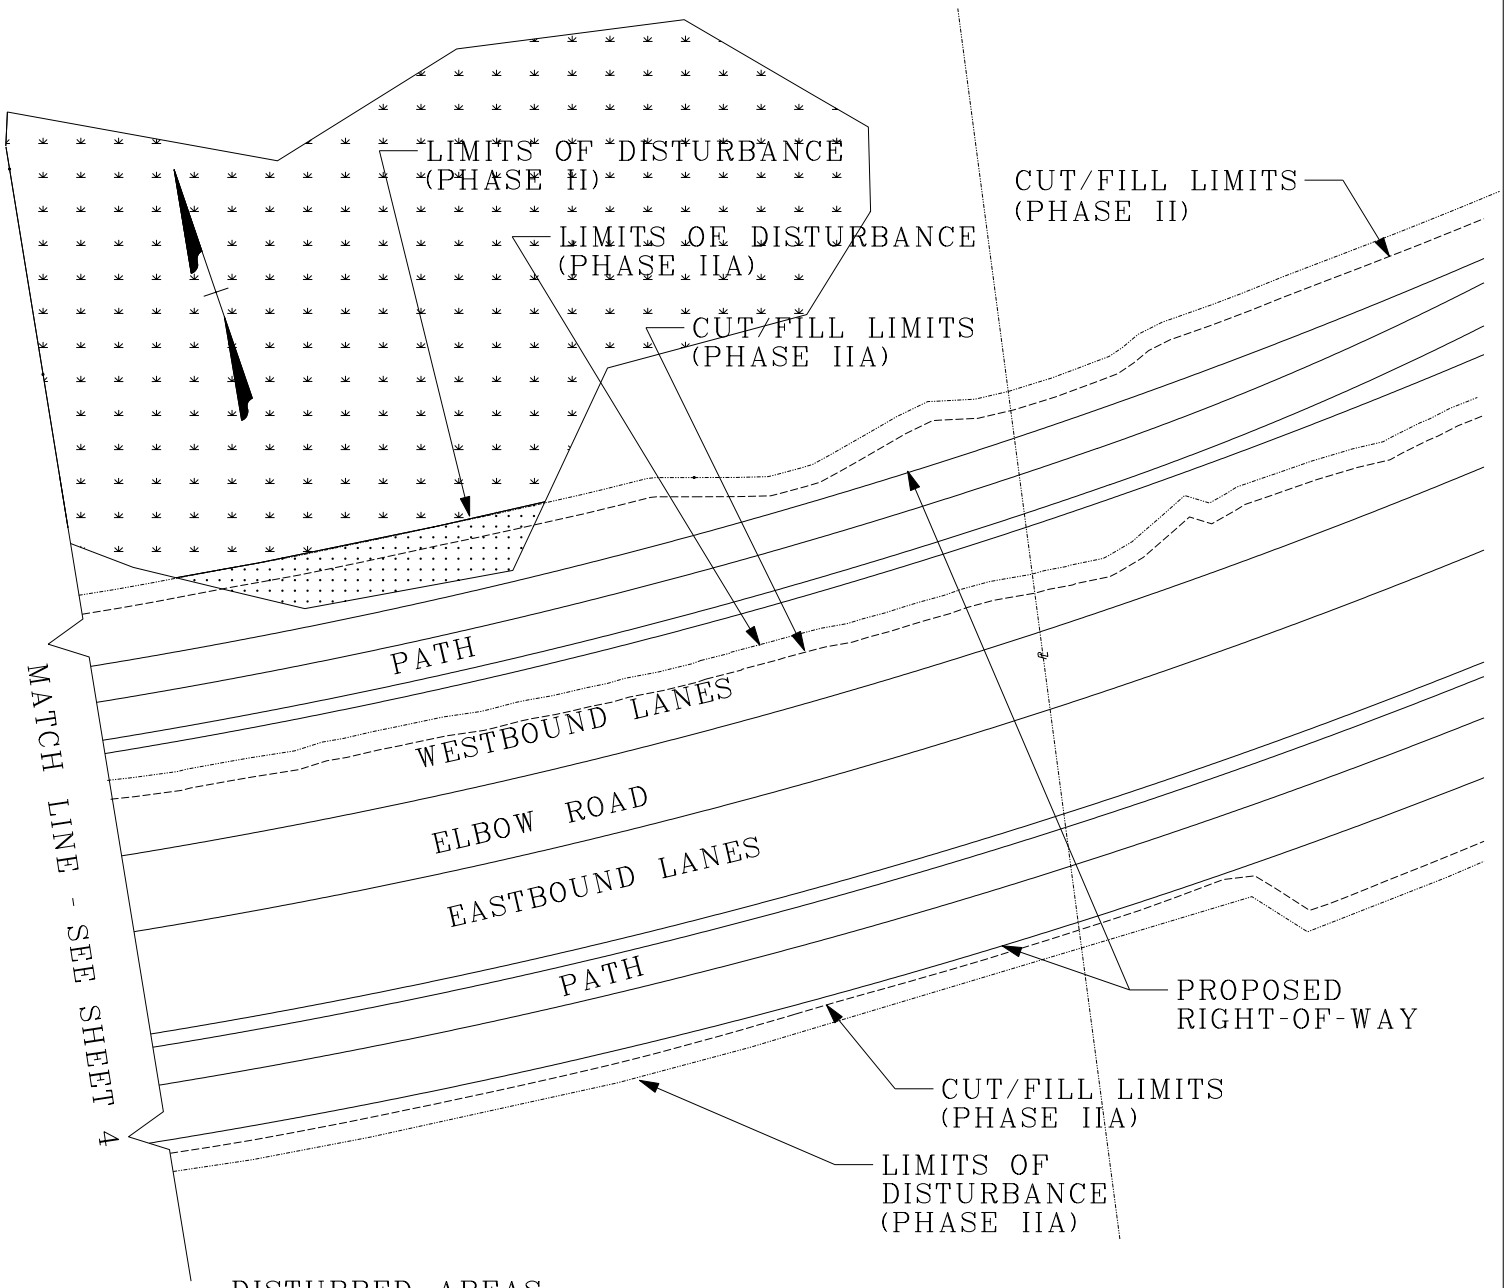

DISTURBED AREAS

- CANAL NO. 4 - WATERS OF THE U.S.
- JURISDICTIONAL WETLANDS PREVIOUSLY VERIFIED BY COE (PROJECT # 94-5762)
- JURISDICTIONAL WETLANDS
- ISOLATED WETLANDS
- OPEN WATER BORROW PIT
- WETLANDS TO REMAIN

SCALE

0 50' 100'

DATUM: NAVD 29

ADJACENT PROPERTY OWNERS: SEE ATTACHED

APPLICANT: CITY OF VIRGINIA BEACH

ELBOW ROAD

PLAN AT JURISDICTIONAL WETLANDS PREVIOUSLY VERIFIED BY COE (PERMIT # 94-5762)

CLARK • NEXSEN
Architecture & Engineering
6160 KEMPSVILLE CIRCLE, SUITE 200A NORFOLK, VIRGINIA

IN: NORTH LANDING RIVER WATERSHED - HYDROLOGIC UNIT CODE # 03010205

CITY: VIRGINIA BEACH

DATE: FEBRUARY 18, 2004

SHEET 5 OF 9

...\1697\Cad\Sketches\permit05.dgn 3/2/2004 1:35:56 PM