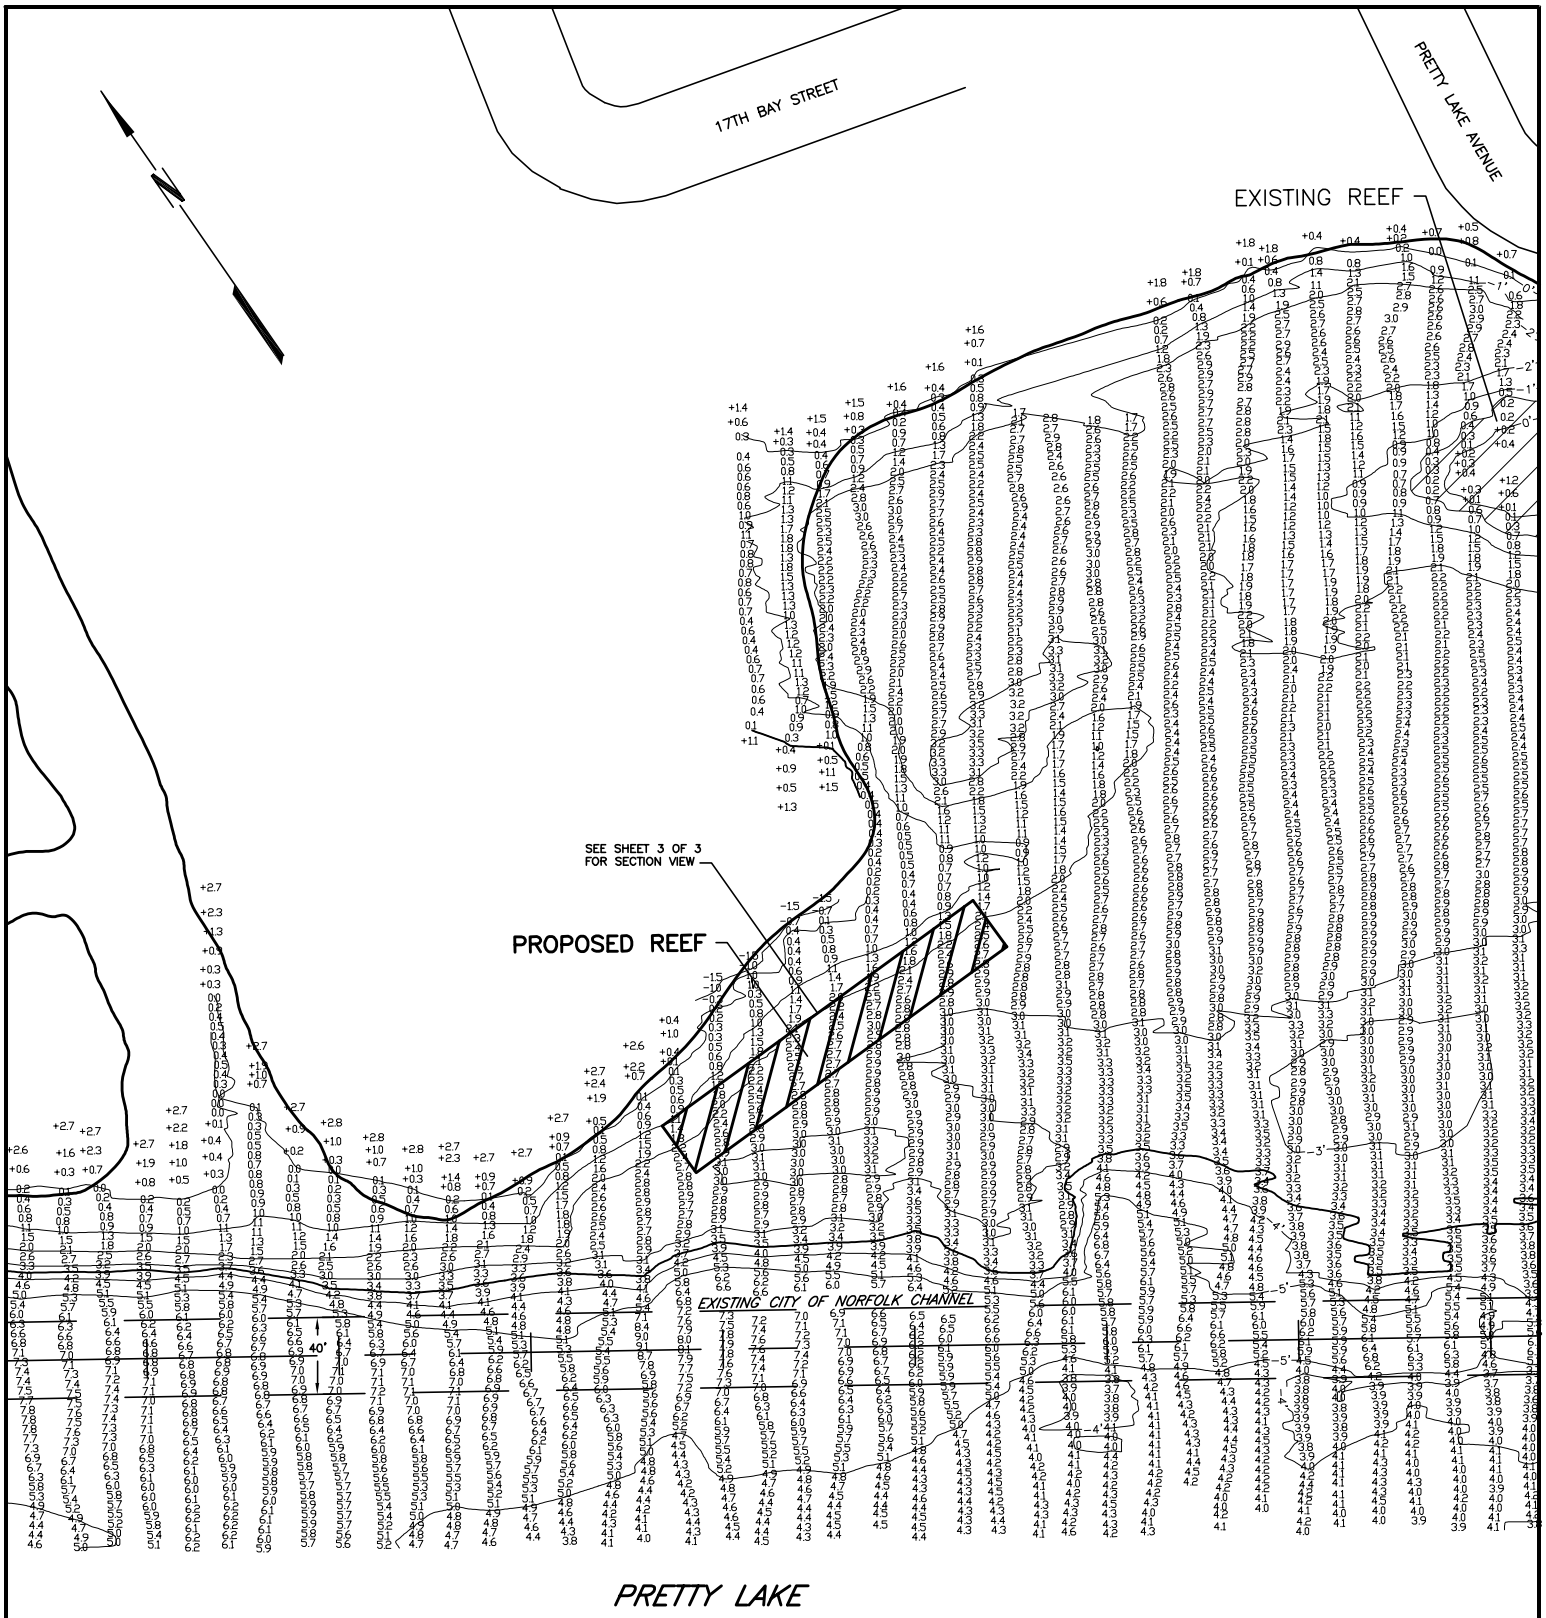

PURPOSE: HABITAT CONVERSION
DATUM: N.O.S. MLW
ADJACENT PROPERTY OWNERS:
NOT APPLICABLE

PRETTY LAKE PLAN VIEW

PREPARED BY:

Waterway
Surveys & Engineering, Ltd.
Virginia Beach, Virginia

PREETY LAKE OYSTER REEF PROJECT
IN: PRETTY LAKE
CITY: NORFOLK STATE: VIRGINIA
APPLICATION BY: CITY OF NORFOLK

SCALE: 1"=100' DATE: MARCH 26, 2004
SHEET 2 OF 3

3414-08-22-02