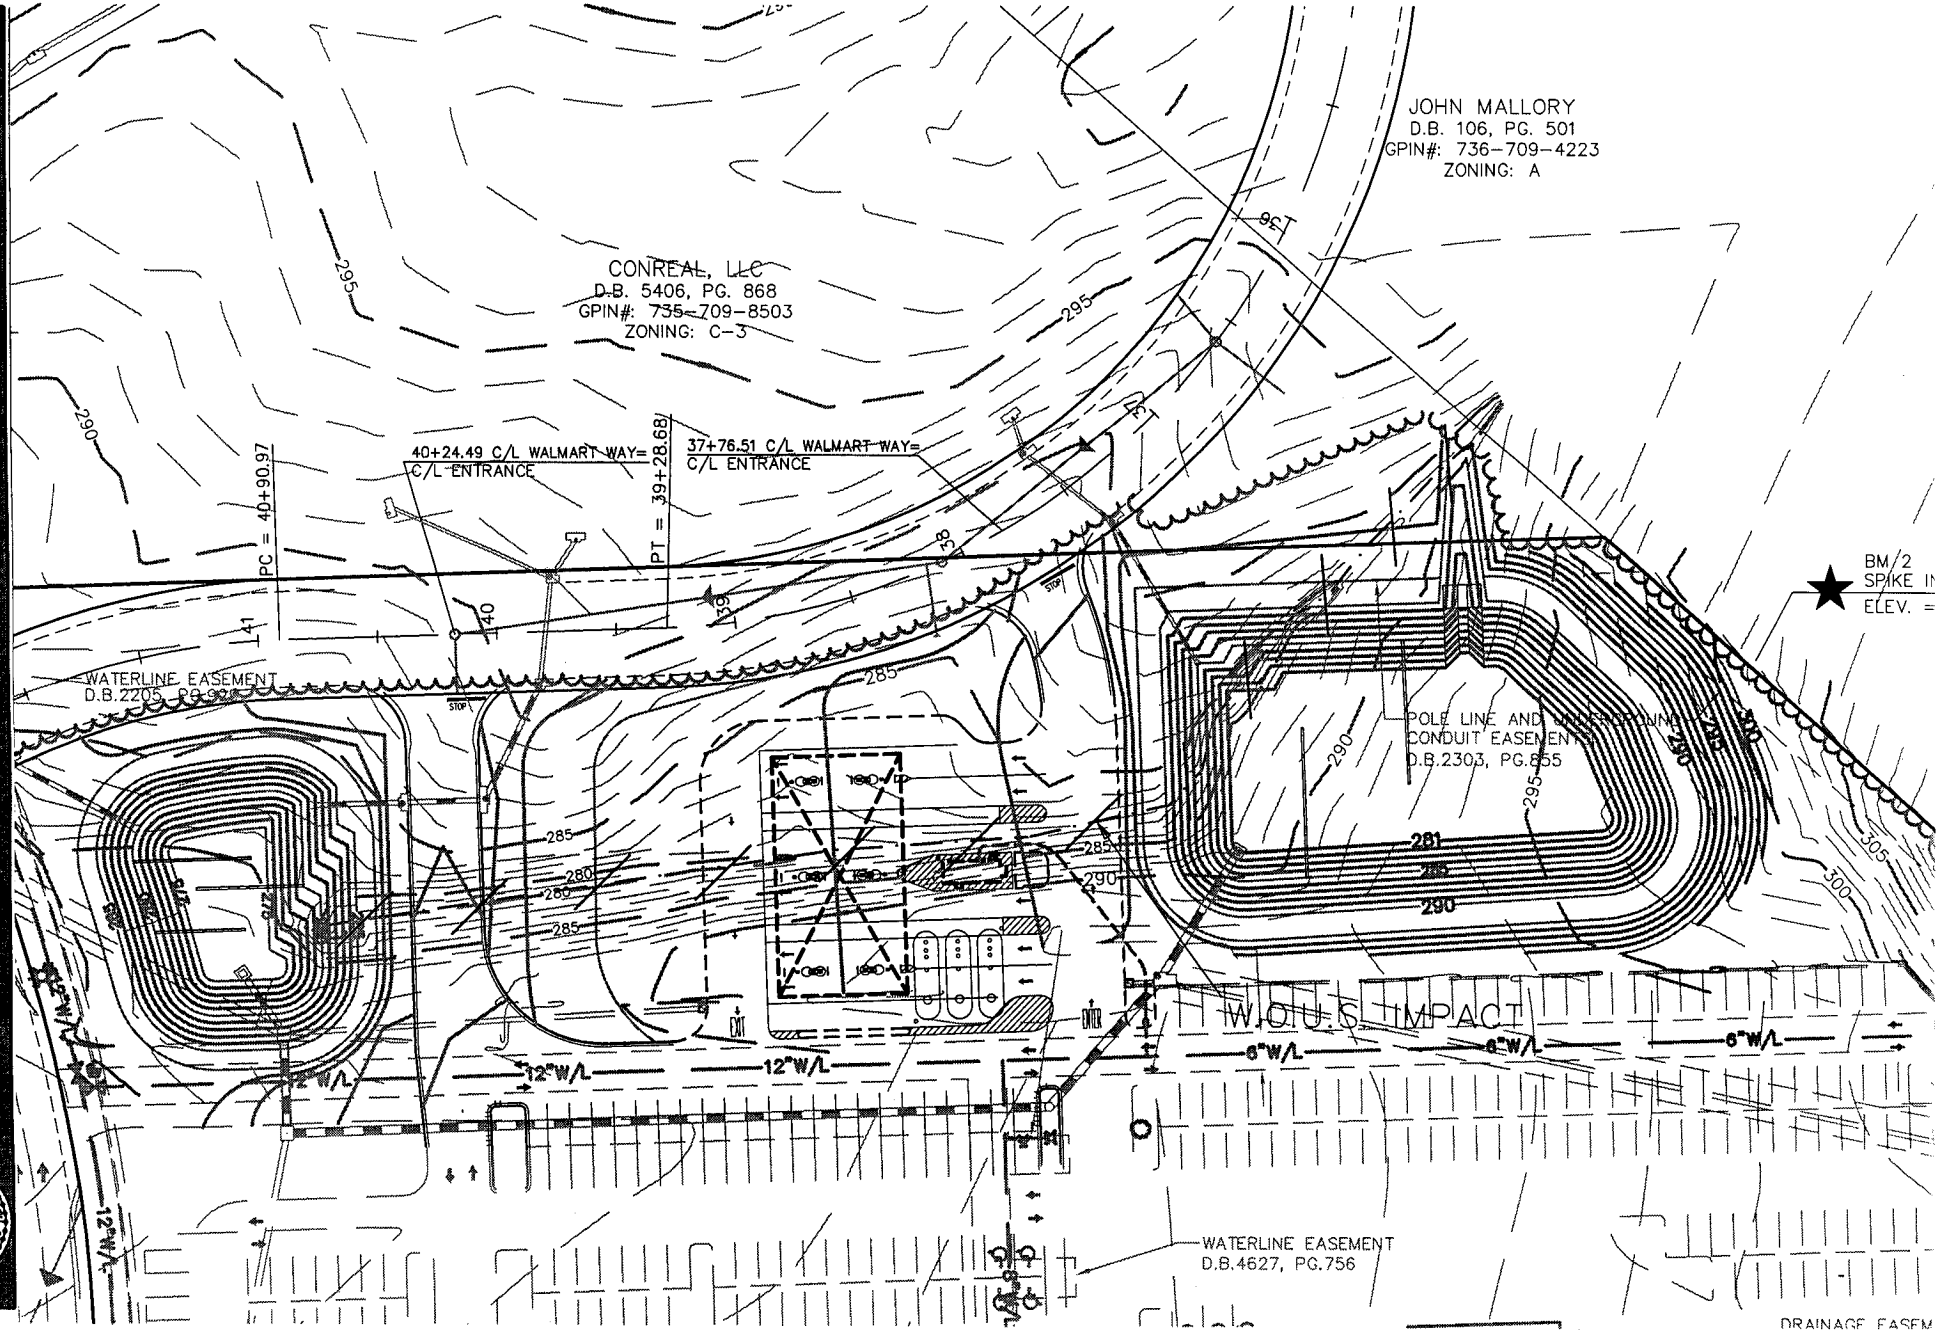


C1.3

DATE: FEBRUARY 20, 2004
SCALE:
JN: 2478

# MIDLOTHIAN WAL-MART EXPANSION

STORE #1969-02

MIDLOTHIAN DISTRICT
CHESTERFIELD COUNTY, VIRGINIA

WETLAND AND W.O.U.S. DELINEATION AND IMPACTS

KOONTZ-BRYANT, P.C.
A Full Service Civil Consulting Firm
1703 NORTH PARHAM ROAD, SUITE 202
RICHMOND, VIRGINIA 23229
(804) 740-4200 FAX (804) 740-7338
kbc@koontzbryant.com

DESIGNED: KAB
DRAWN: DFP
CHECKED: PPH

REVISIONS: 1 3 2004 PER COUNTY COMMENTS

COMMONWEALTH OF VIRGINIA