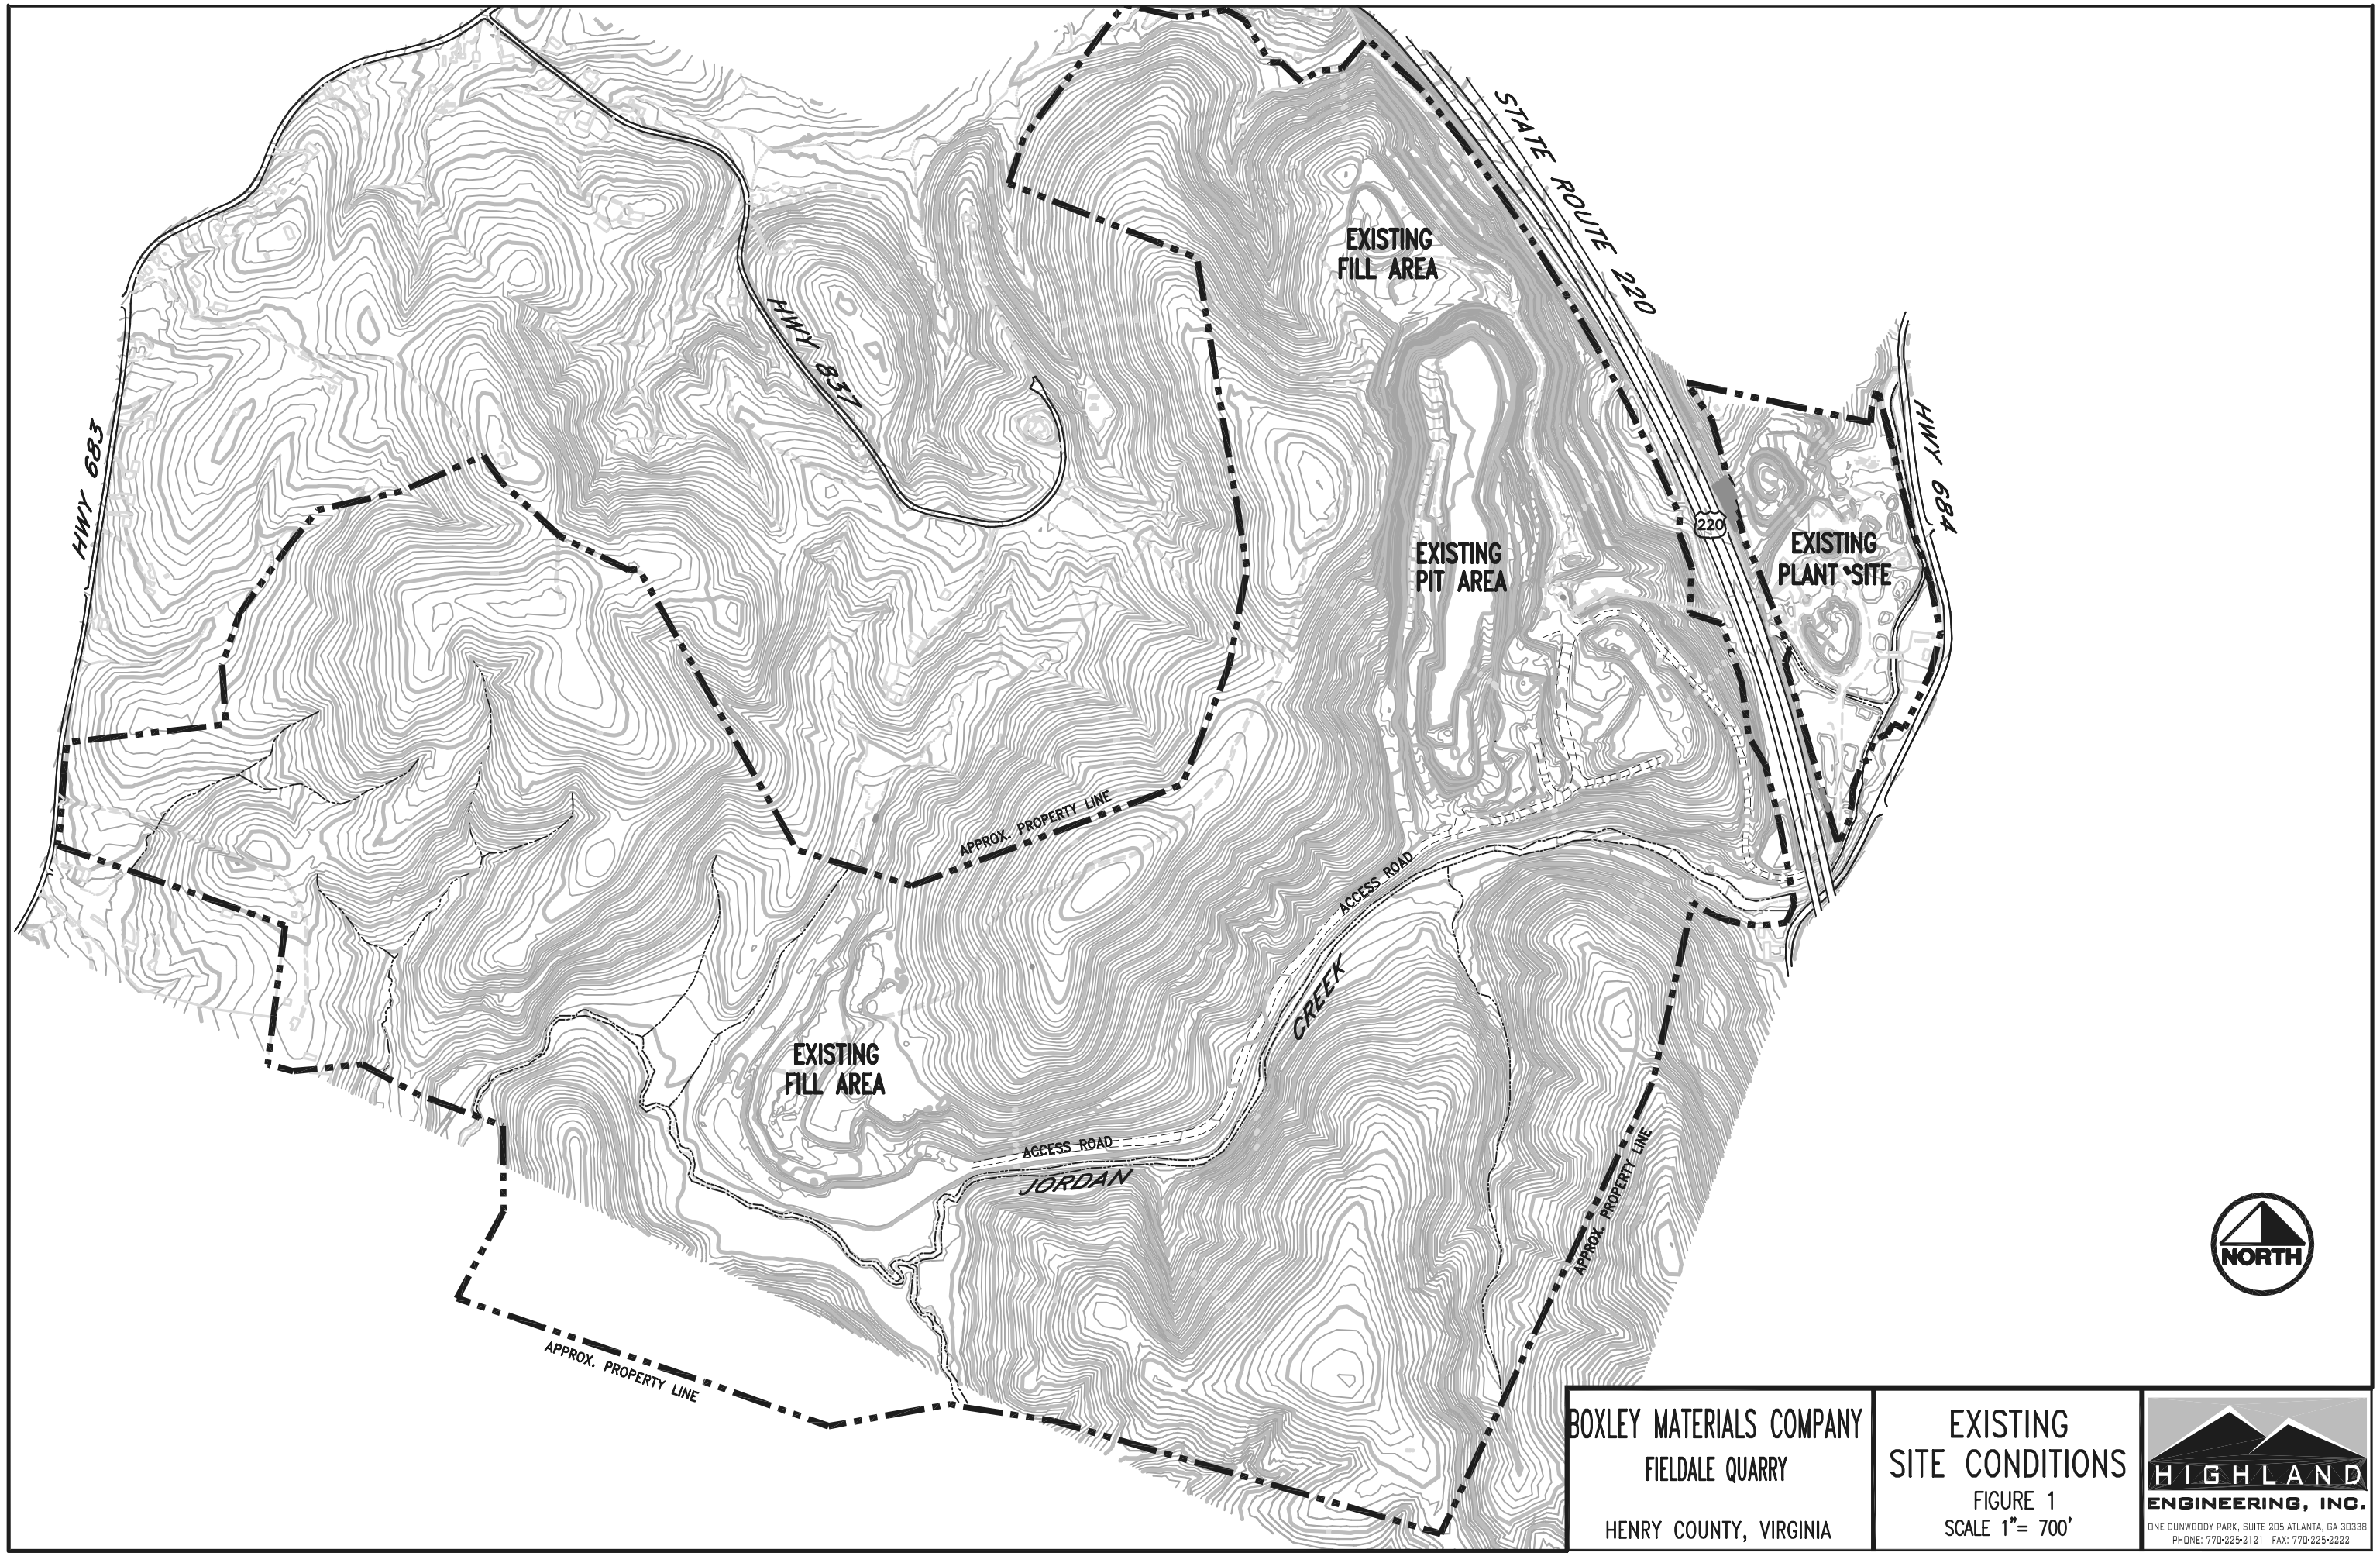

BOXLEY MATERIALS COMPANY
FIELDALE QUARRY
HENRY COUNTY, VIRGINIA

EXISTING SITE CONDITIONS
FIGURE 1
SCALE 1"= 700'

HIGHLAND ENGINEERING, INC.
ONE DUNWOODY PARK, SUITE 205 ATLANTA, GA 30338
PHONE: 770-225-2121 FAX: 770-225-2222