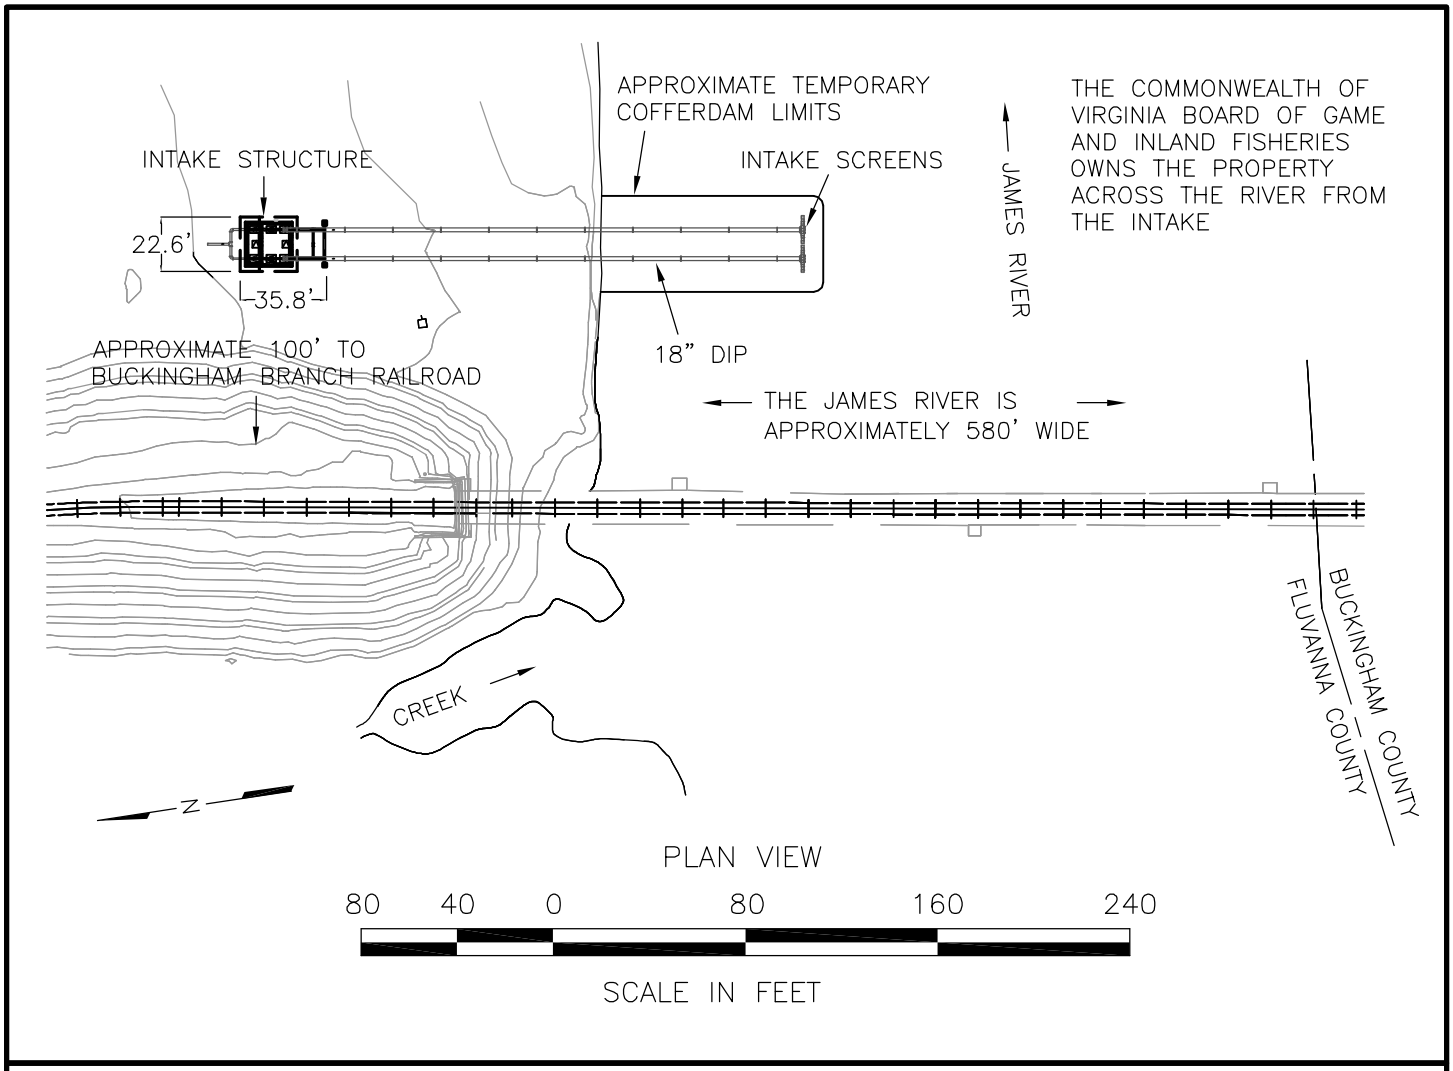

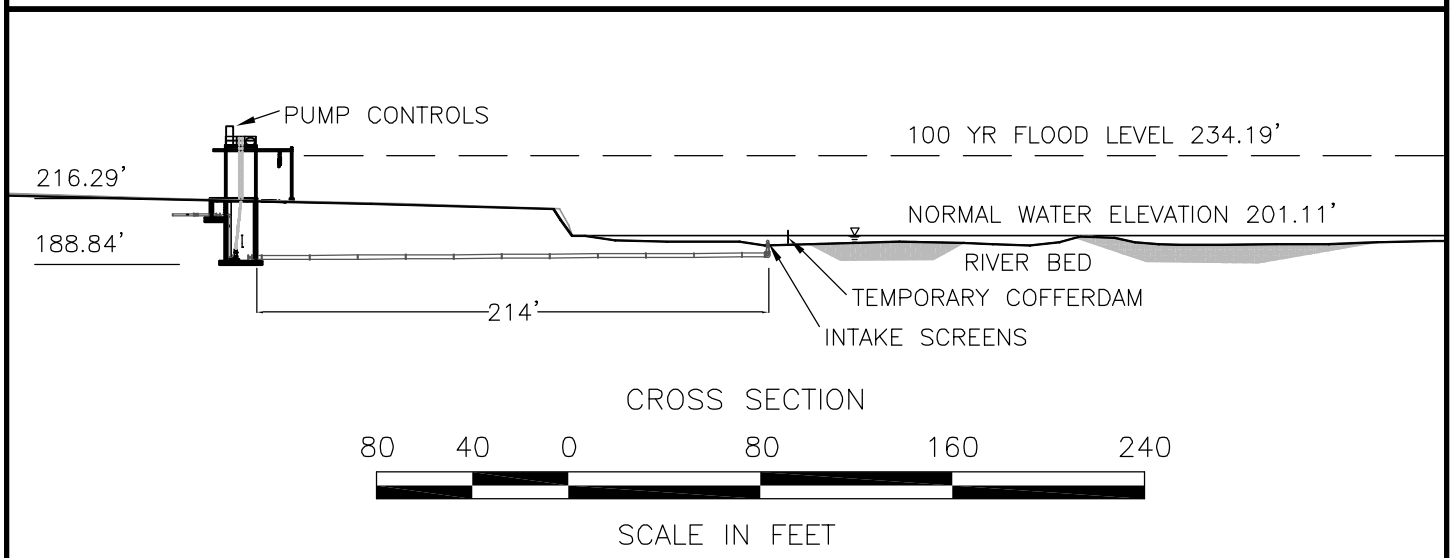

ADJACENT PROPERTY OWNERS

1. CSX TRANSPORTATION INC.
2. JOHN PHILIP ORF

PLAN AND CROSS SECTION
FLUVANNA RAW WATER INTAKE

PURPOSE: RAW WATER INTAKE STRUCTURE
IN JAMES RIVER AT BREMO BLUFF
COUNTY OF FLUVANNA

APPLICANT: COUNTY OF FLUVANNA

SHEET 2 OF 2
DATE 12-22-03