LEGEND

	QUANTITIES	
PRESERVED WETLANDS	4.40	ACRES
POTENTIALLY IMPACTED WETLANDS	1.45	ACRES
IMPACTED WETLANDS TO DATE	2.08	ACRES
PROPOSED WETLAND MITIGATION AREAS	4.85	ACRES
CONSTRUCTED WETLAND MITIGATION AREAS	4.54	ACRES
PERENNIAL STREAM	9,580	FT
INTERMITTENT STREAM	26,010	FT
ORIGINAL PERMIT STREAM IMPACTS	12,020	FT
PROPOSED STREAM ENHANCEMENT	12,020	FT
CONSTRUCTED STREAM ENHANCEMENT	3,900	FT
EXISTING POND		

ADDITIONAL QUANTITIES

7.93 ACRES	TOTAL EXISTING WETLAND AREAS IDENTIFIED
8.62 ACRES	ORIGINAL REQUIRED WETLAND MITIGATION (2:1 RATIO)
8,334 FT	POTENTIALLY IMPACTED STREAMS
3,898 FT	STREAM IMPACTS TO DATE

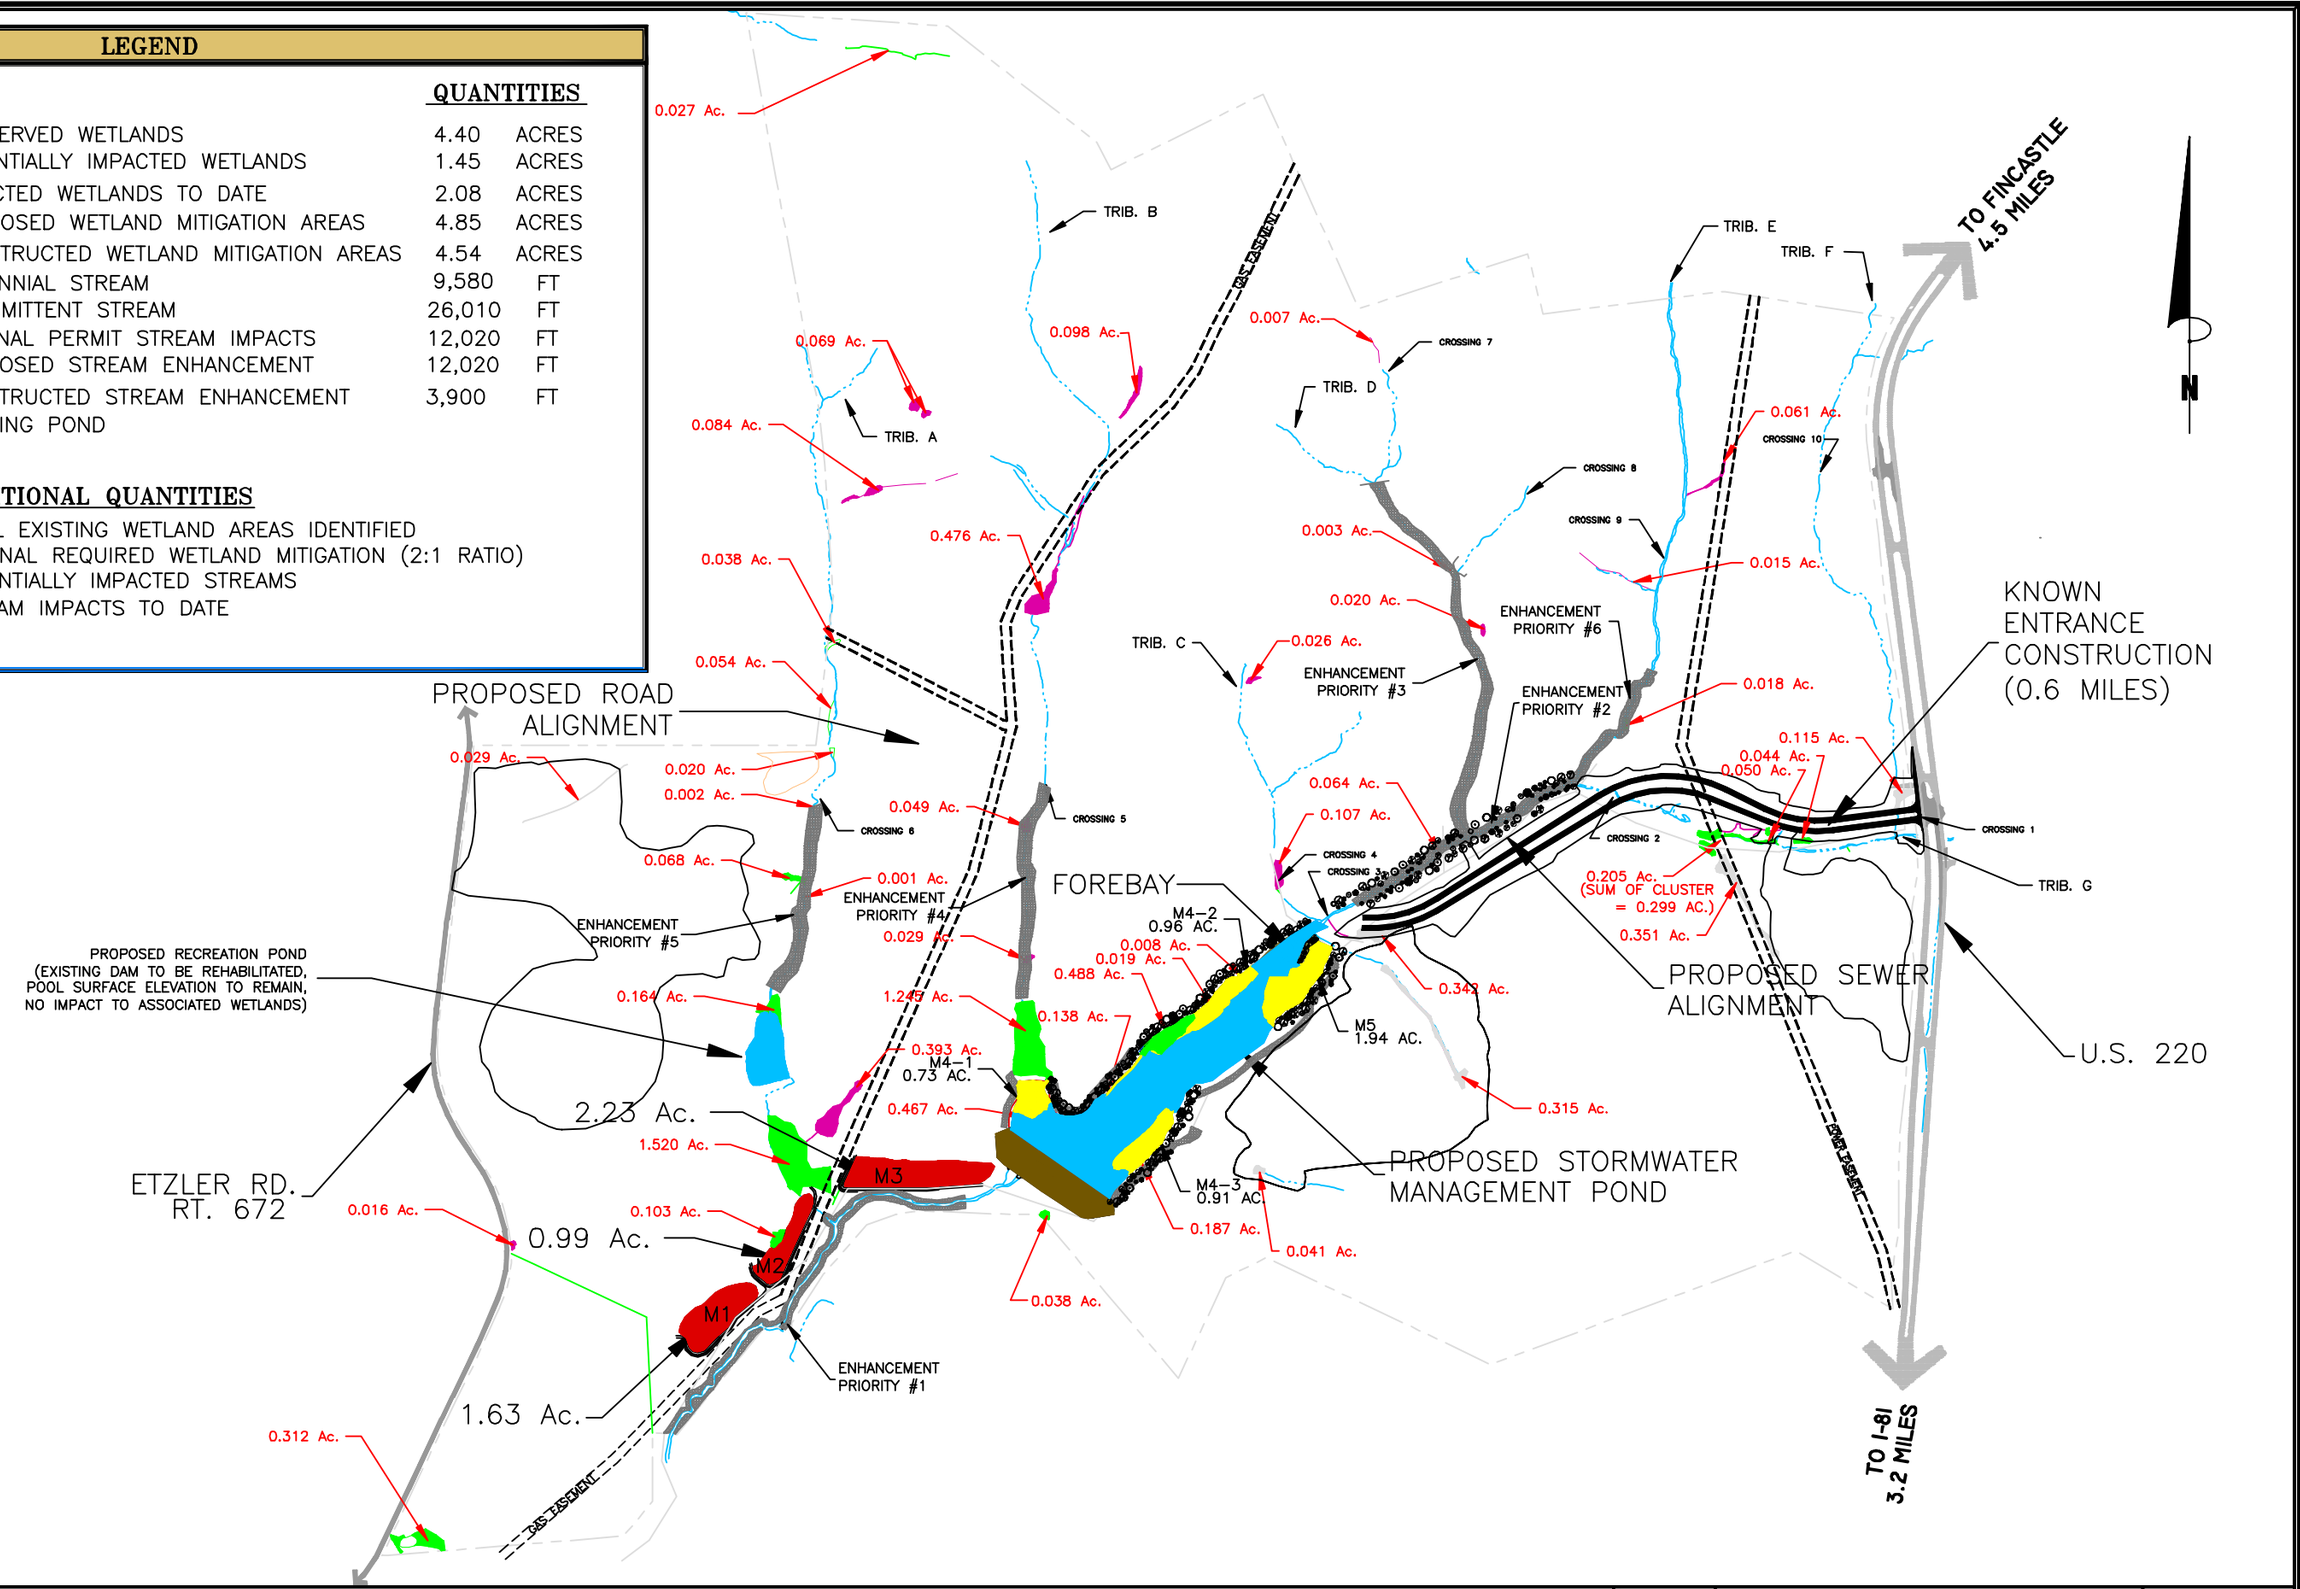

ENGINEERING CONCEPTS, INC.
20 S. ROANOKE ST., PO BOX 619
FINCASTLE, VIRGINIA 24090
540.473.1253 FAX: 540.473.1254

Drawn CJM	BOTETOURT CENTER AT GREENFIELD	1" = 400'	
Designed CJM		July 9, 2004	
Checked CJM	UPDATED WETLAND MITIGATION CONCEPTUAL PLAN	PROJECT: 00097	
Approved CJM		1 of 1	