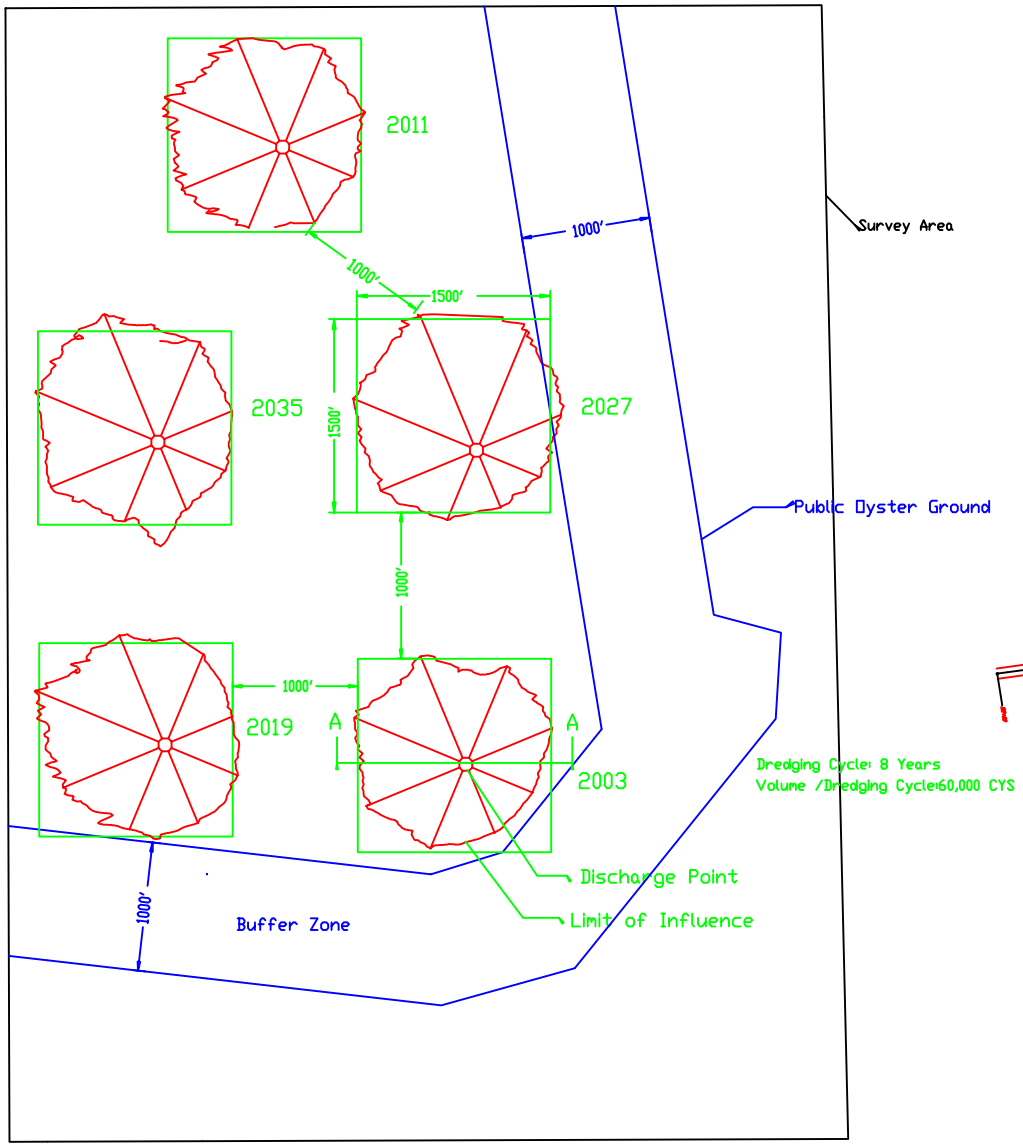

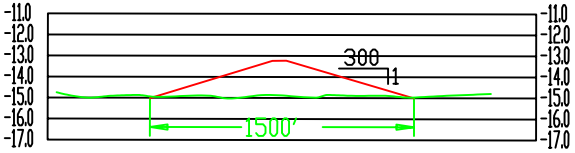

Section A-A
EL.<MLLW>

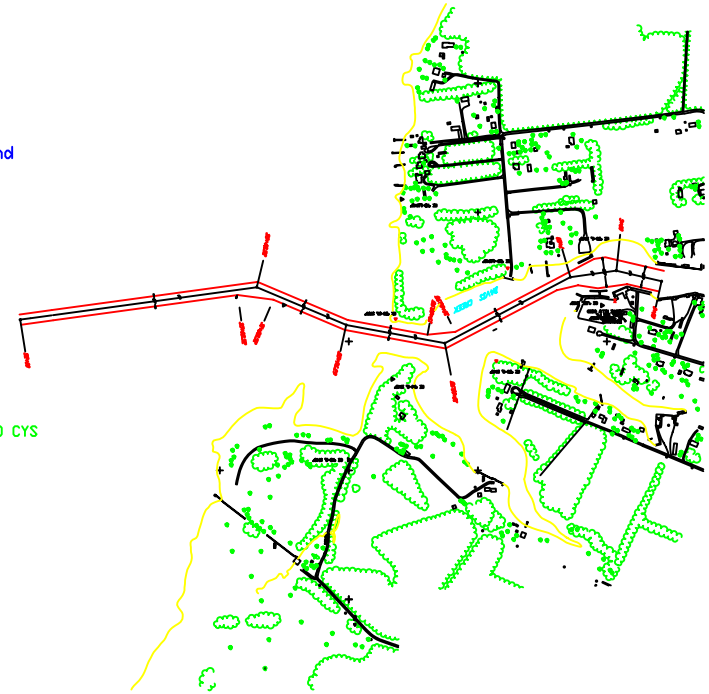

REVISION	DATE	DESCRIPTION	BY	APP'D	APP'D

DEPARTMENT OF THE ARMY
NORFOLK DISTRICT, CORPS OF ENGINEERS
NORFOLK, VIRGINIA

MATHEWS COUNTY,VIRGINIA

Davis Creek
Overboard Placement Plan
March 2003

SURVEYED: G.D.H.
DESIGNED:
DRAWN: Y.X.X.
CHECKED:
PROCESSED: Y.Y.Y.
REVIEWED: CHIEF, SURVEY SECTION
SUBMITTED: CHIEF, PROJECT MANAGEMENT SECTION
APPROVED: CHIEF, CIVIL PROGRAMS BRANCH
APPROVED: CHIEF, ENGINEERING DIVISION

APPROVED: COL, CORPS OF ENGINEERS, DISTRICT ENGINEER

SCALE 1"= 400'
SHEET 1 OF 1

TO ACCOMPANY SPECIFICATIONS FOR DREDGING