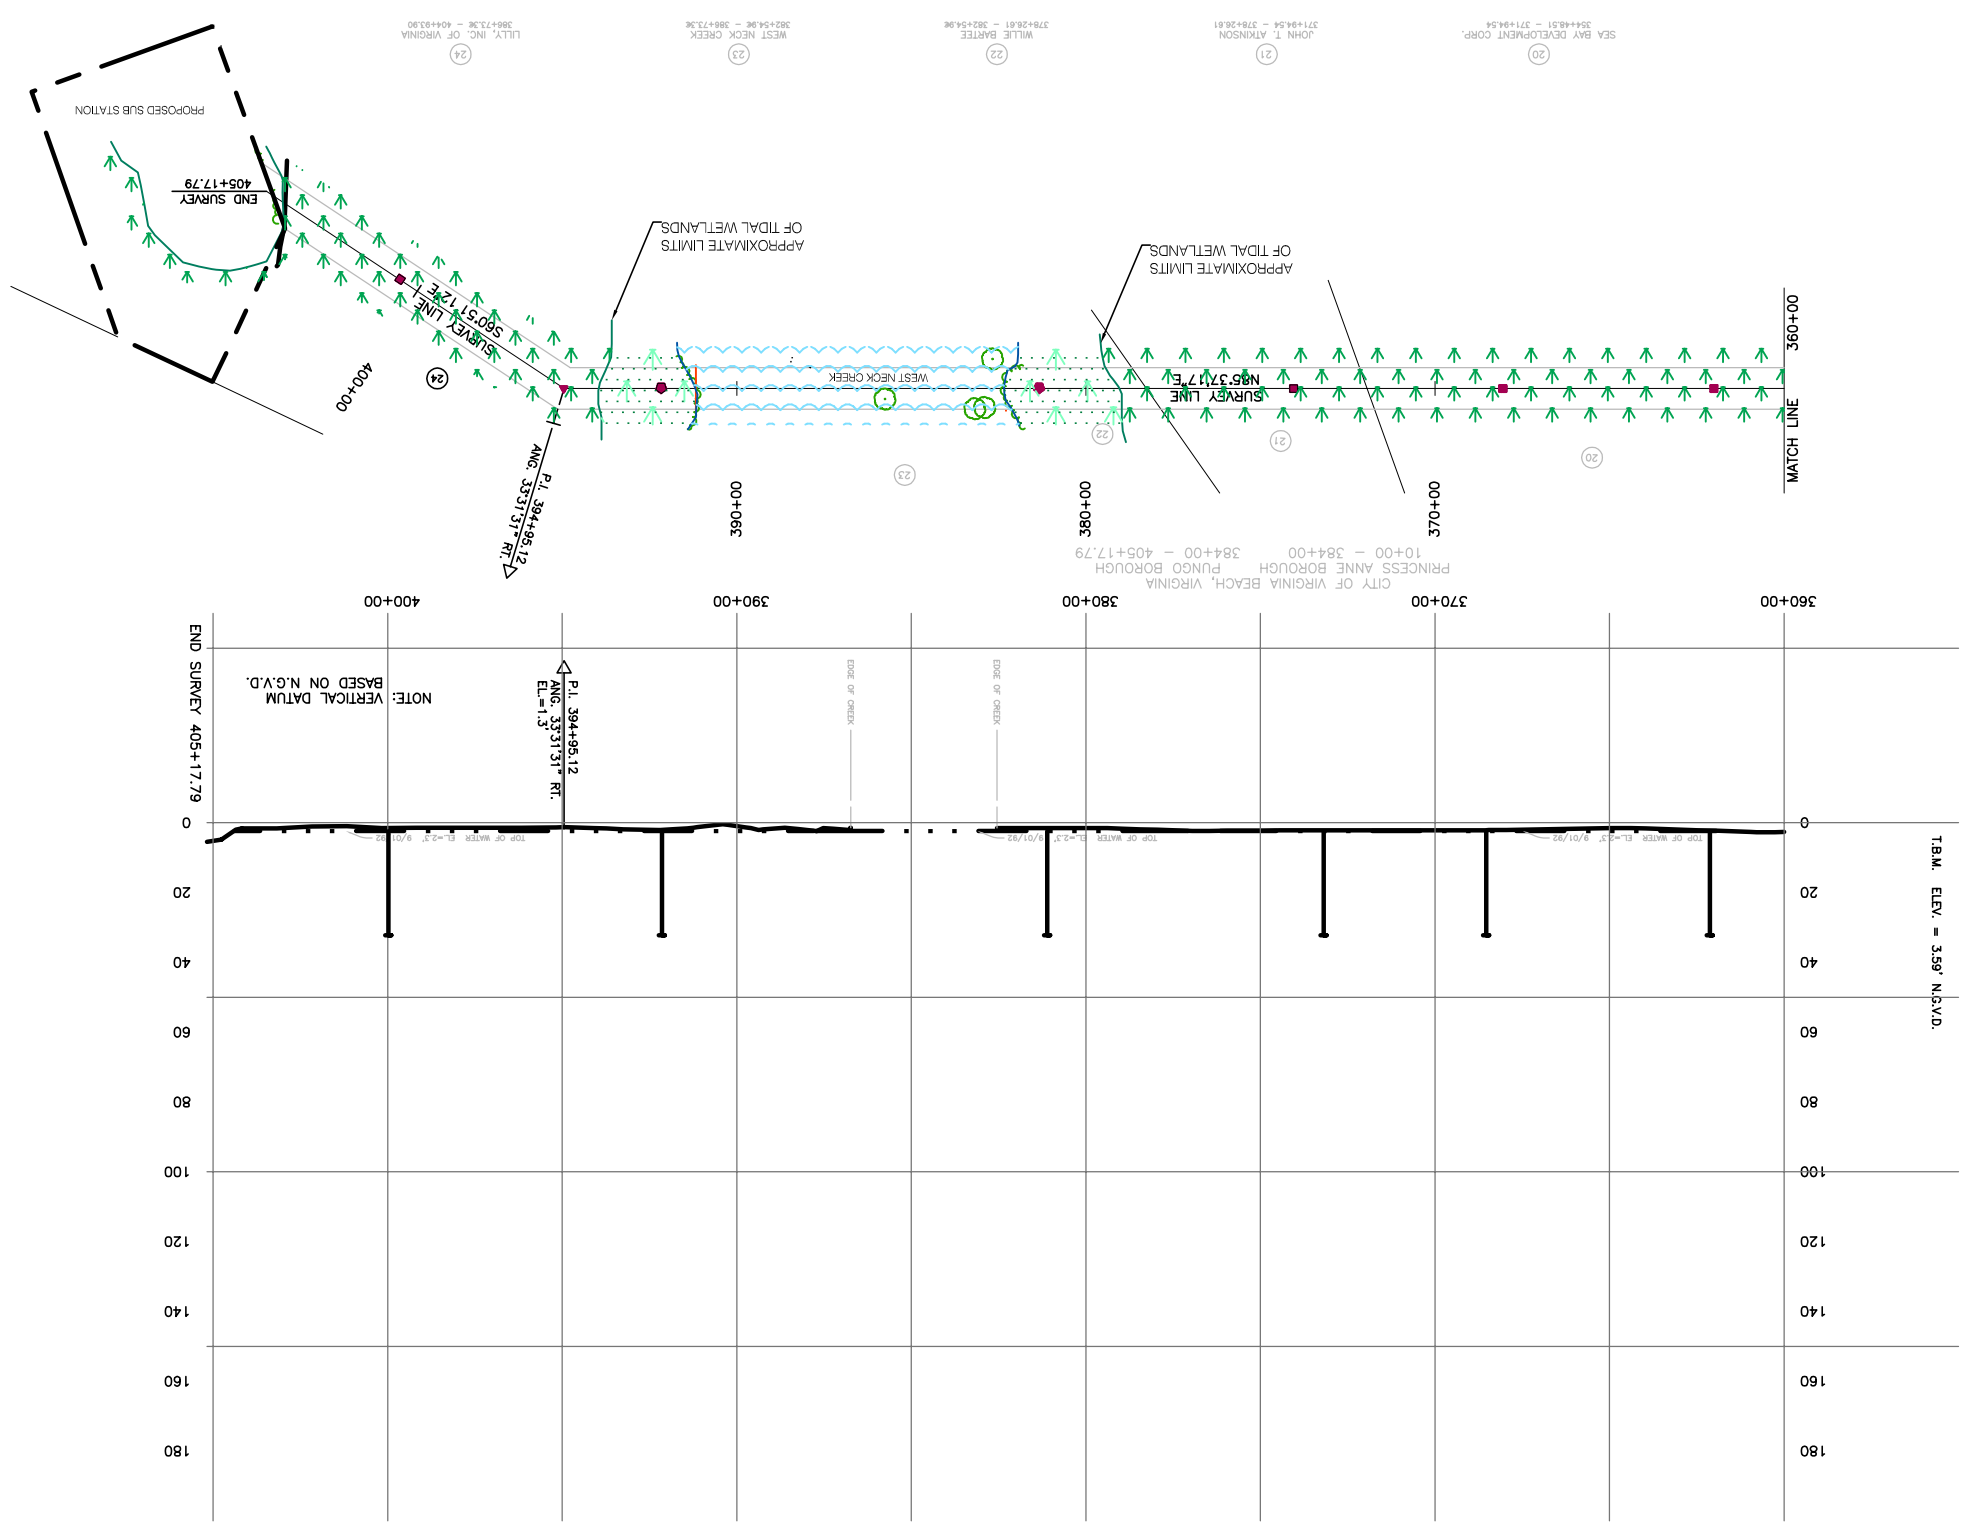

LEGEND:

- APPROXIMATE WETLAND LIMITS
- PROPOSED STEEL "H" STRUCTURE (RIVER CROSSING)
- APPROXIMATE TIDAL WETLAND LIMITS
- PROPOSED THREE POLE STRUCTURE IMPACT
- APPROXIMATE STREAM CHANNEL LIMITS
- PROPOSED STEEL "H" STRUCTURE IMPACT
- PROPOSED THREE POLE STRUCTURE
- PROPOSED STEEL "H" STRUCTURE IMPACT (RIVER CROSSING)
- PROPOSED STEEL "H" STRUCTURE

JURISDICTIONAL AREA IMPACTS TABLE - SHEET 7 OF 7
PROPOSED STRUCTURE TYPES

THREE POLE	STEEL "H"	STEEL "H" (RC)	TOTAL
30 S.F.	80 S.F.	432 S.F.	**542 S.F.**

550' 0' 275' 550'

DATE: JANUARY 12, 1998
REVISED: NOVEMBER 26, 2002
JOB NUMBER: 435
SCALE: 1 INCH = 550 FEET
SOURCE: BASE MAP PROVIDED BY VIRGINIA POWER
SHEET 7 OF 7

JURISDICTIONAL AREA IMPACTS MAP WITH STRUCTURE LOCATIONS

LANDSTOWN TO WEST LANDING

VIRGINIA BEACH, VIRGINIA

WILLIAMSBURG ENVIRONMENTAL GROUP, INC.
3000 Exeter Circle
Williamsburg, Virginia 23188
(757) 220-0669
7401 Beaufont Springs Drive, Suite 205
Richmond, Virginia 23225
(804) 267-3474
46030 Manekin Plaza, Suite 160
Sterling, Virginia 20166
(703) 406-1390
Environmental Consultants