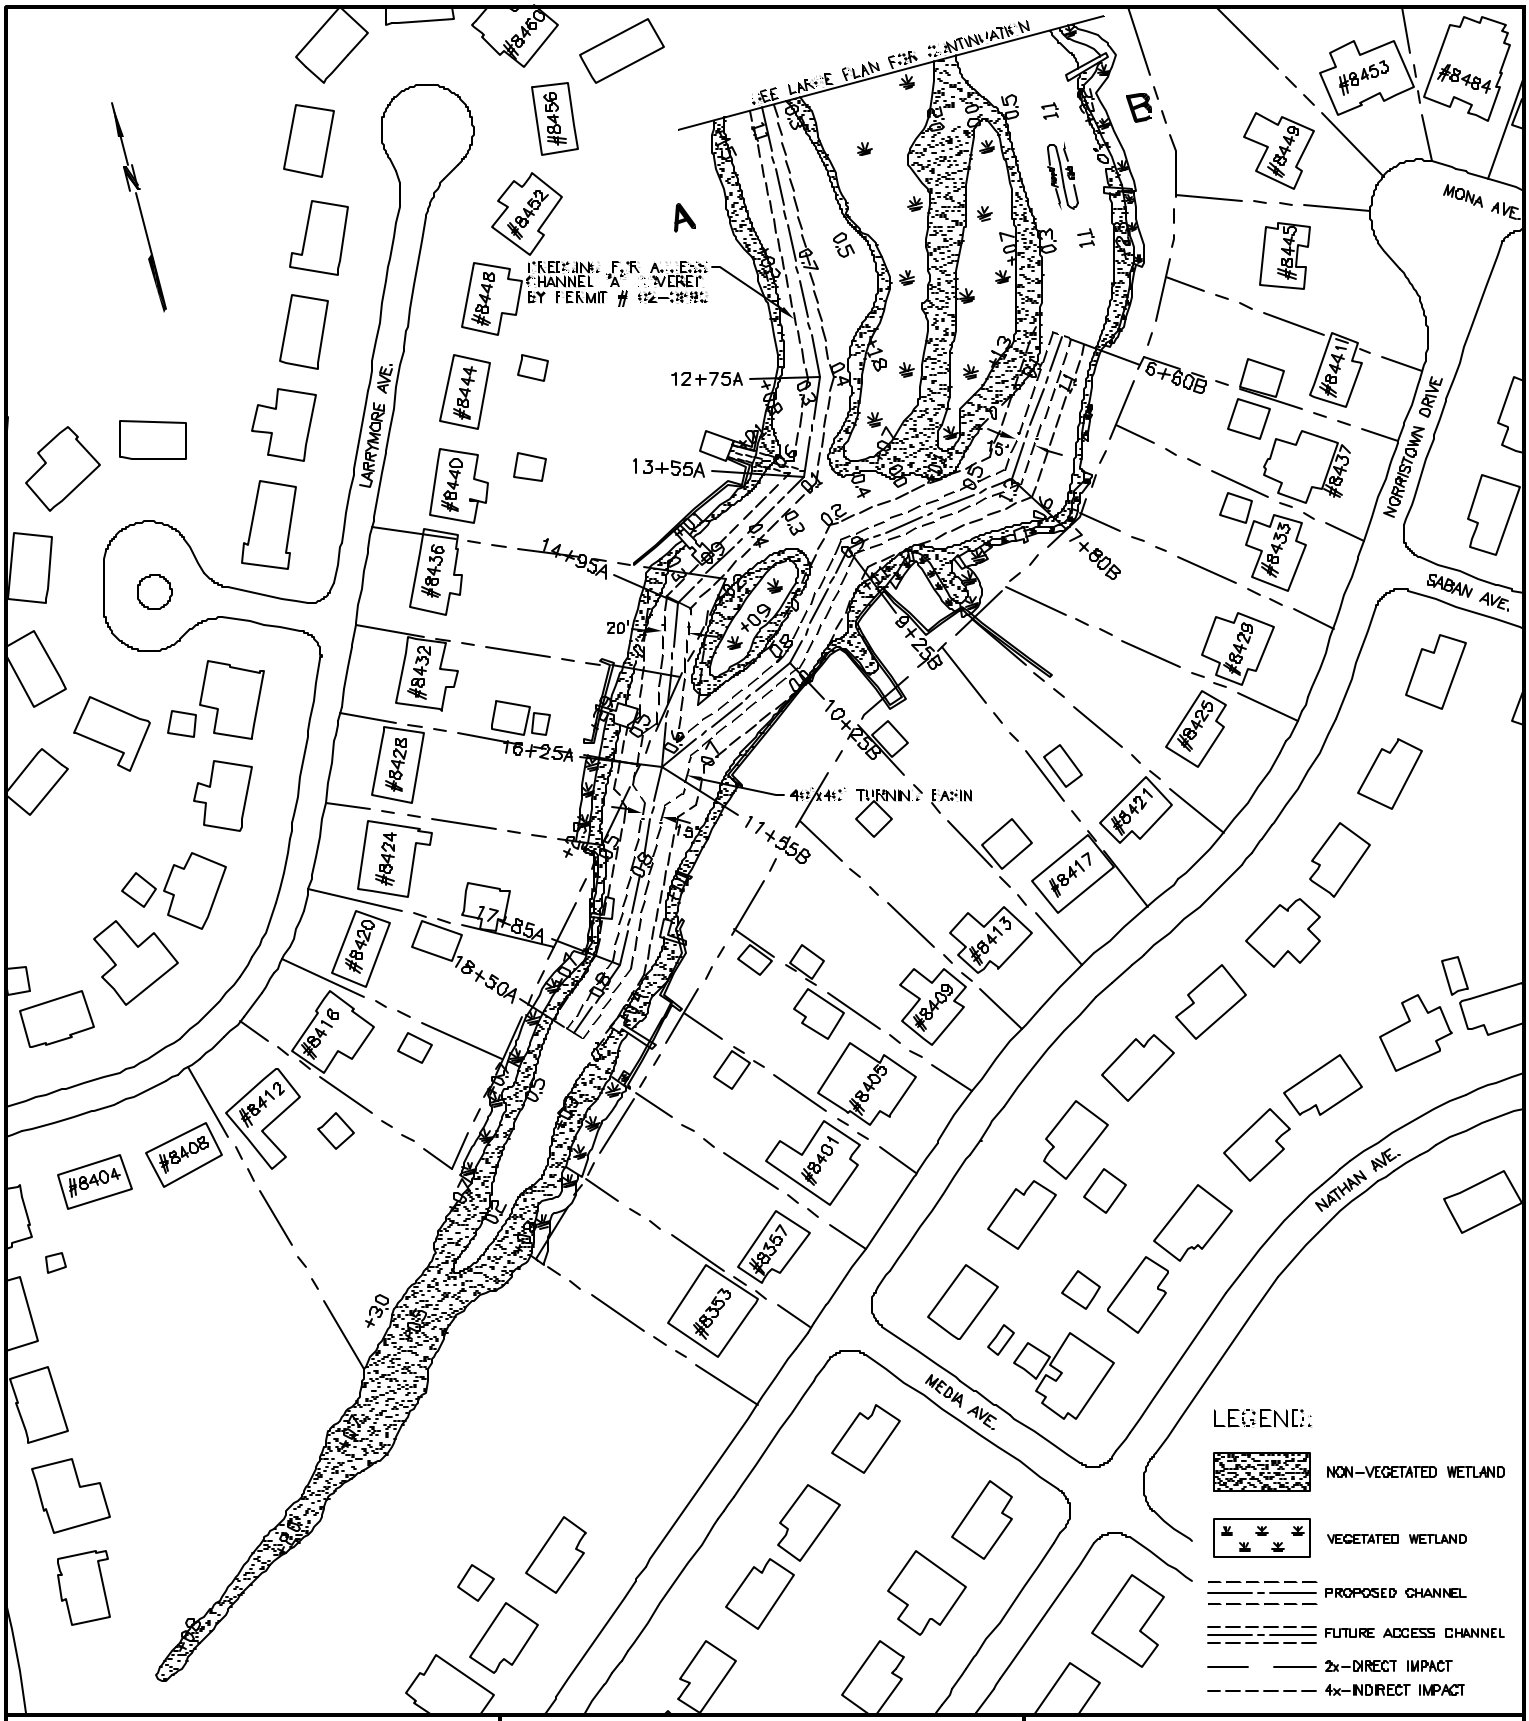

PURPOSE: DREDGING
DATUM: N.G.S. MLW=0.0'
ADJACENT PROPERTY OWNERS:
NOT APPLICABLE

PLAN VIEW

PREPARED BY:

Waterway
Surveys & Engineering, Ltd.
Virginia Beach, Virginia

PROPOSED DREDGING
IN: PRETTY LAKE
CITY: NORFOLK STATE: VIRGINIA
APPLICATION BY: CITY OF NORFOLK

SCALE: 1"=150' DATE: APRIL 6, 2004
SHEET 2 OF 3