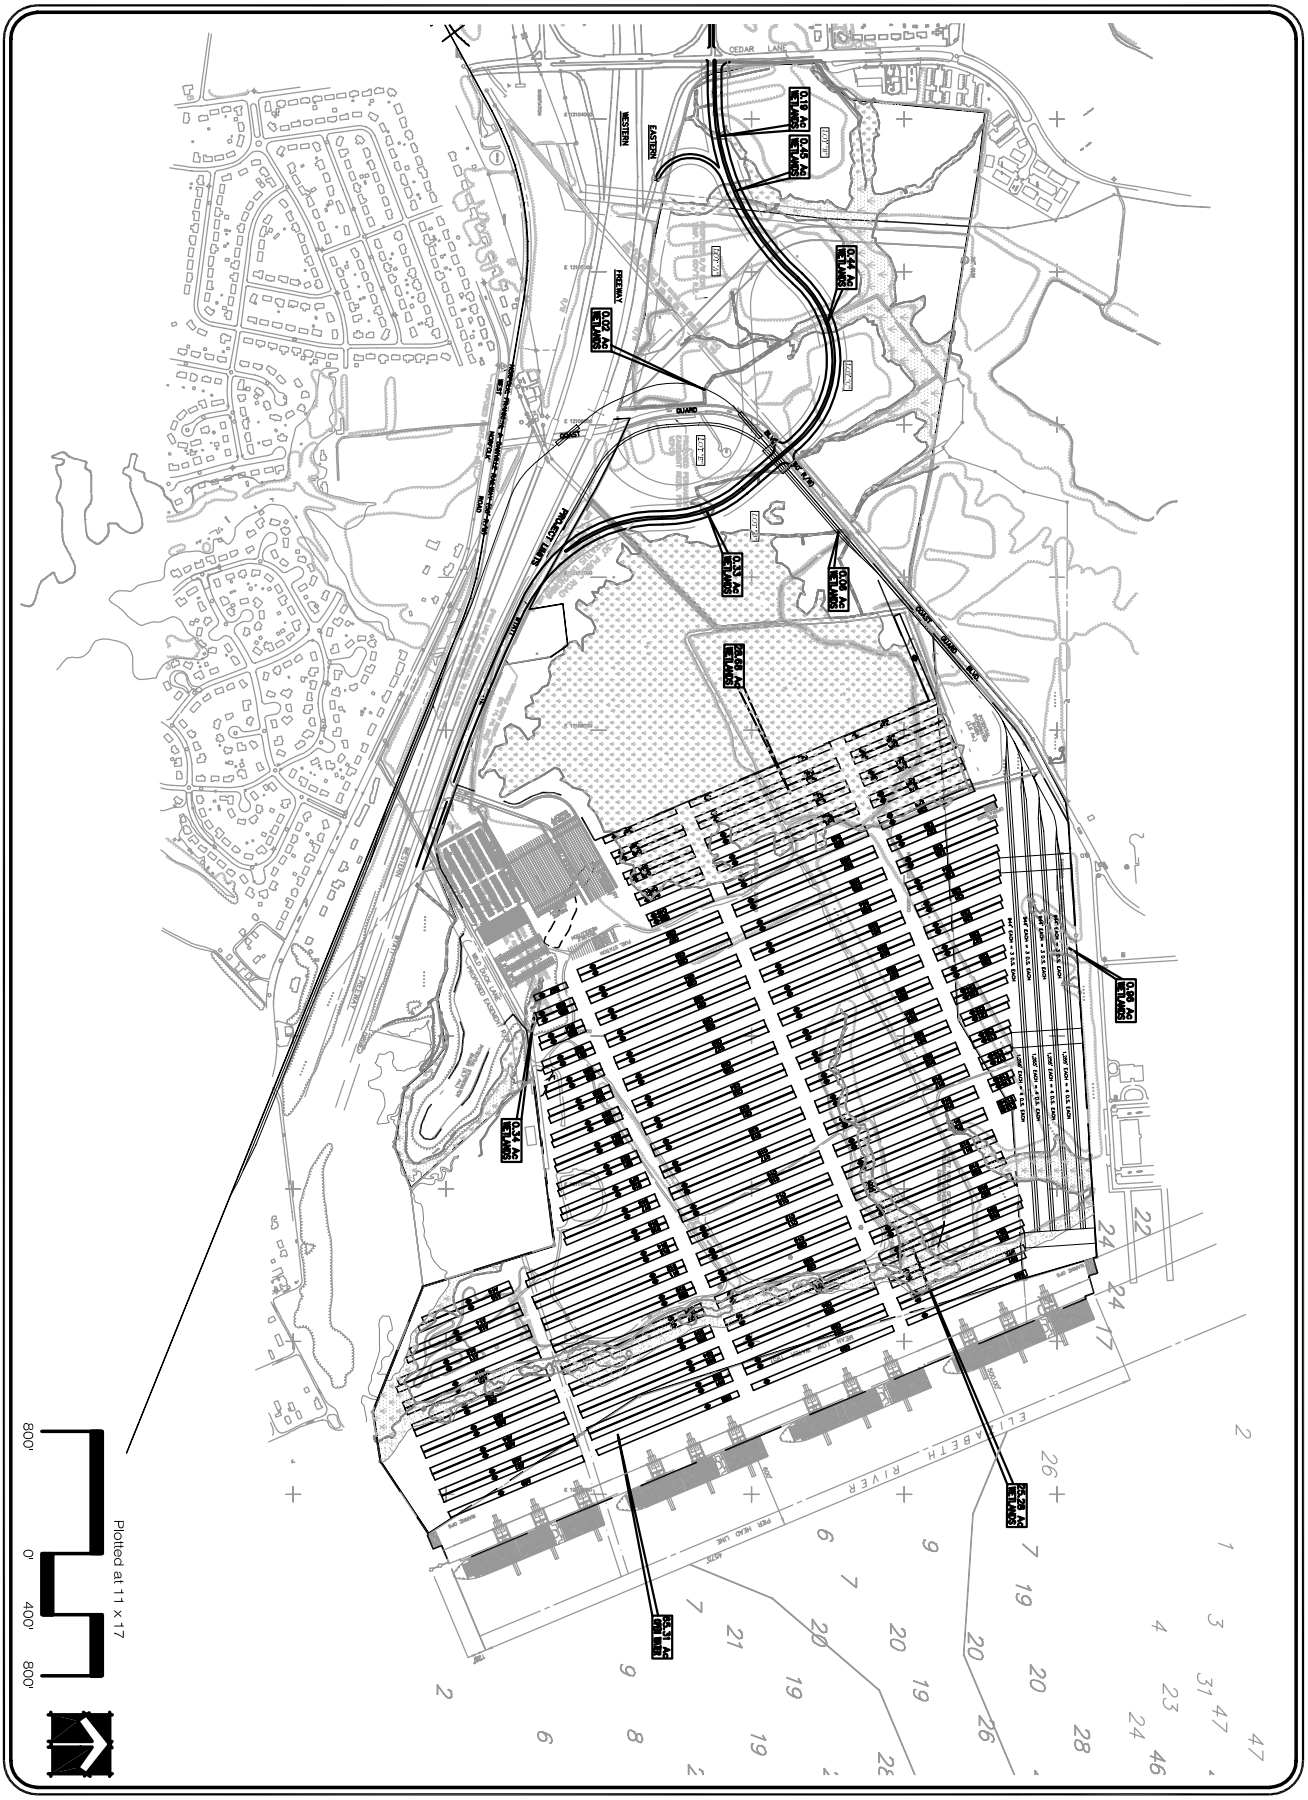

DATE: SEPTEMBER 20, 2002
REVISED:
JOB NUMBER: 1520
SCALE: 1 INCH = 800 FEET
SOURCE: MAP PROVIDED BY APM TERMINALS NORTH AMERICA, INC.
(PR-FB(EMAIL 9-9-02).DWG)

FIGURE 5-2
SITE PLAN ALTERNATIVE "A"
APM TERMINALS
PORTSMOUTH, VIRGINIA

WILLIAMSBURG ENVIRONMENTAL GROUP, INC.
Environmental Consultants

3000 Easter Circle
Williamsburg, Virginia 23188
(757) 220-5869

7325 Beaufont Springs Drive, Suite 100
Richmond, Virginia 23225
(804) 267-3474

46030 Manekin Plaza, Suite 160
Sterling, Virginia 20166
(703) 406-1390