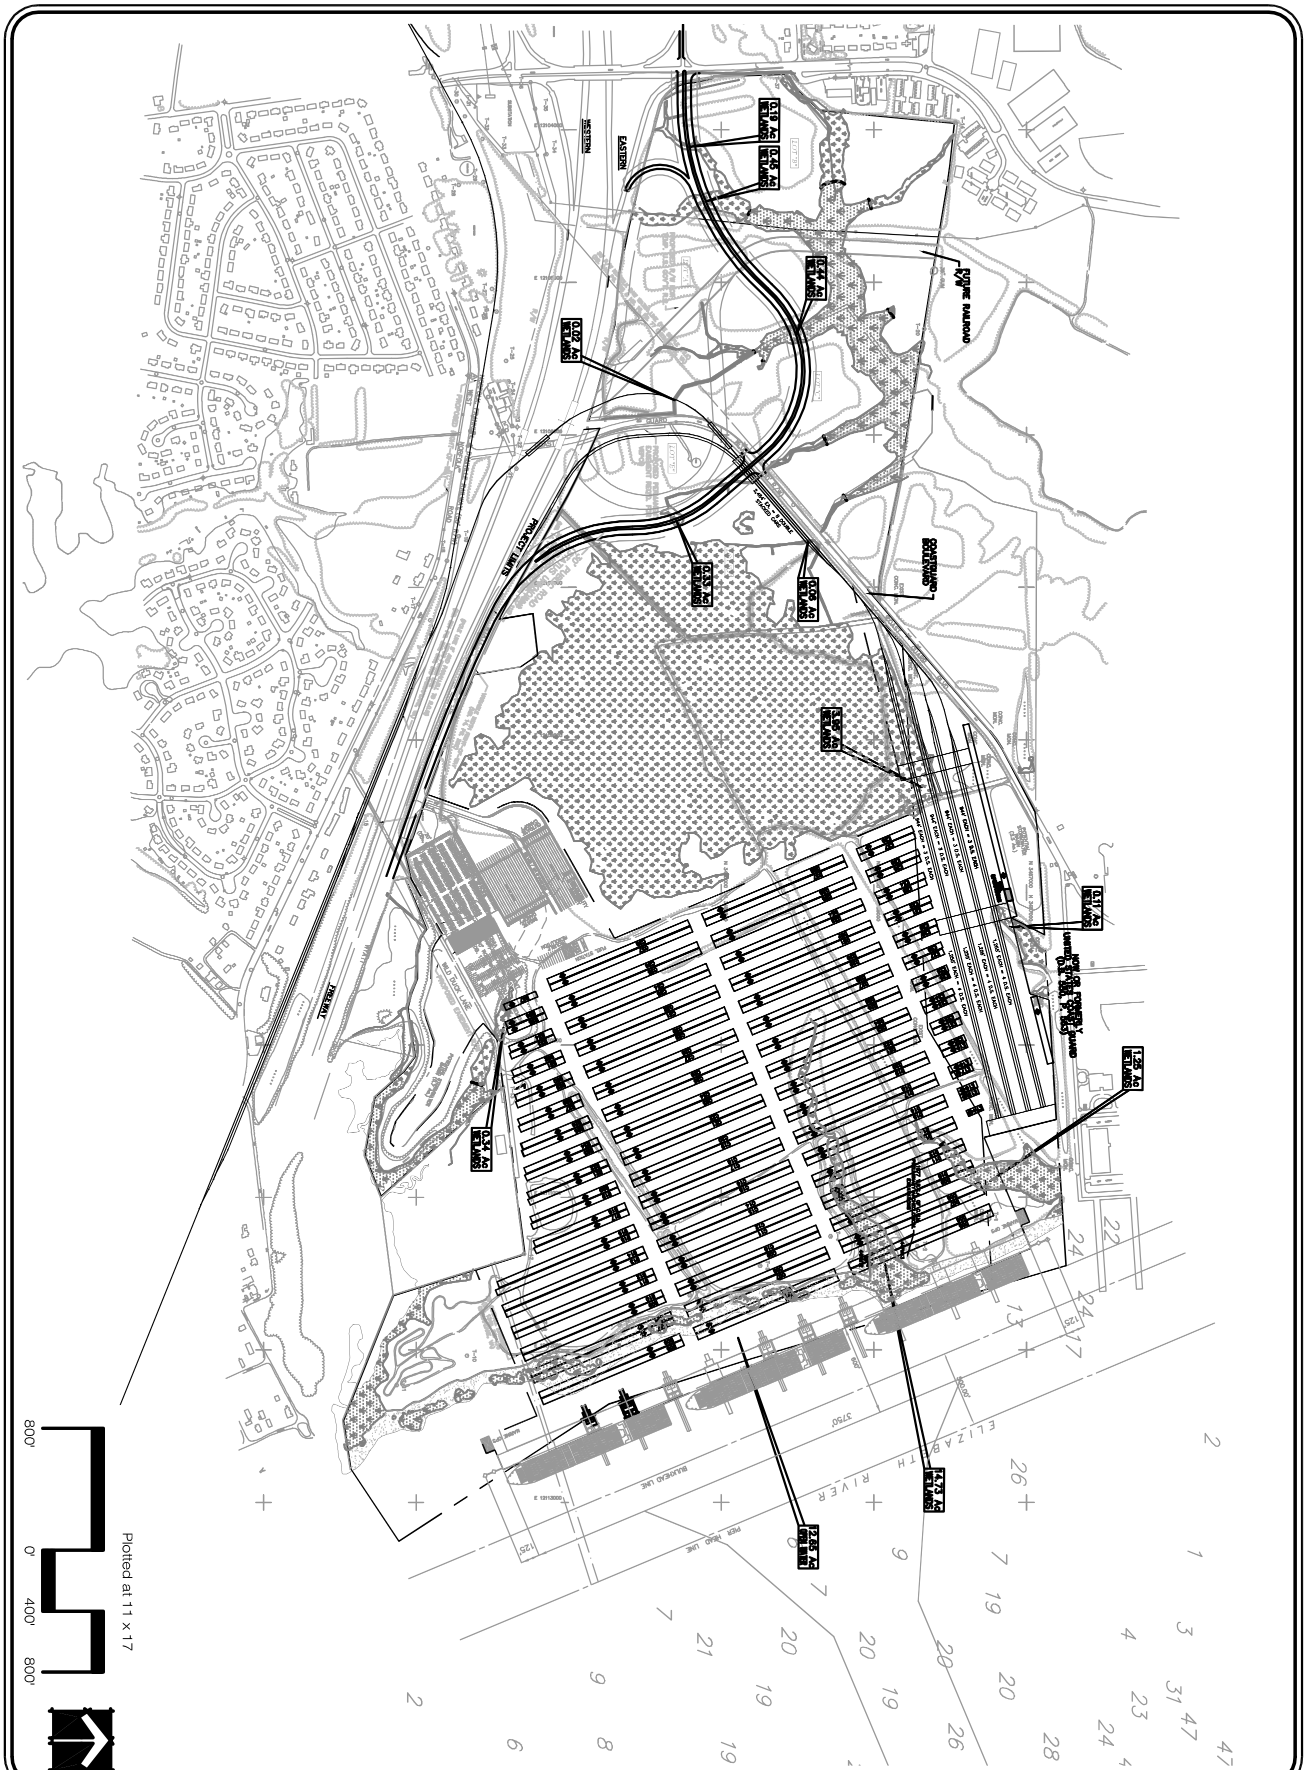


DATE: SEPTEMBER 20, 2002

JOB NUMBER: 1520

SCALE: 1 INCH = 800 FEET

SOURCE: MAP PROVIDED BY APM TERMINALS NORTH AMERICA, INC.
(PR-11-W1HH.DWG)

# FIGURE 5-8
## SITE PLAN ALTERNATIVE "G"
## APM TERMINALS
## PORTSMOUTH, VIRGINIA

WILLIAMSBURG ENVIRONMENTAL GROUP, INC.

3000 Easter Circle
Williamsburg, Virginia 23188
(757) 220-6869

7325 Beaufont Springs Drive, Suite 100
Richmond, Virginia 23225
(804) 267-3474

46030 Manekin Plaza, Suite 160
Sterling, Virginia 20166
(703) 406-1390

Environmental Consultants