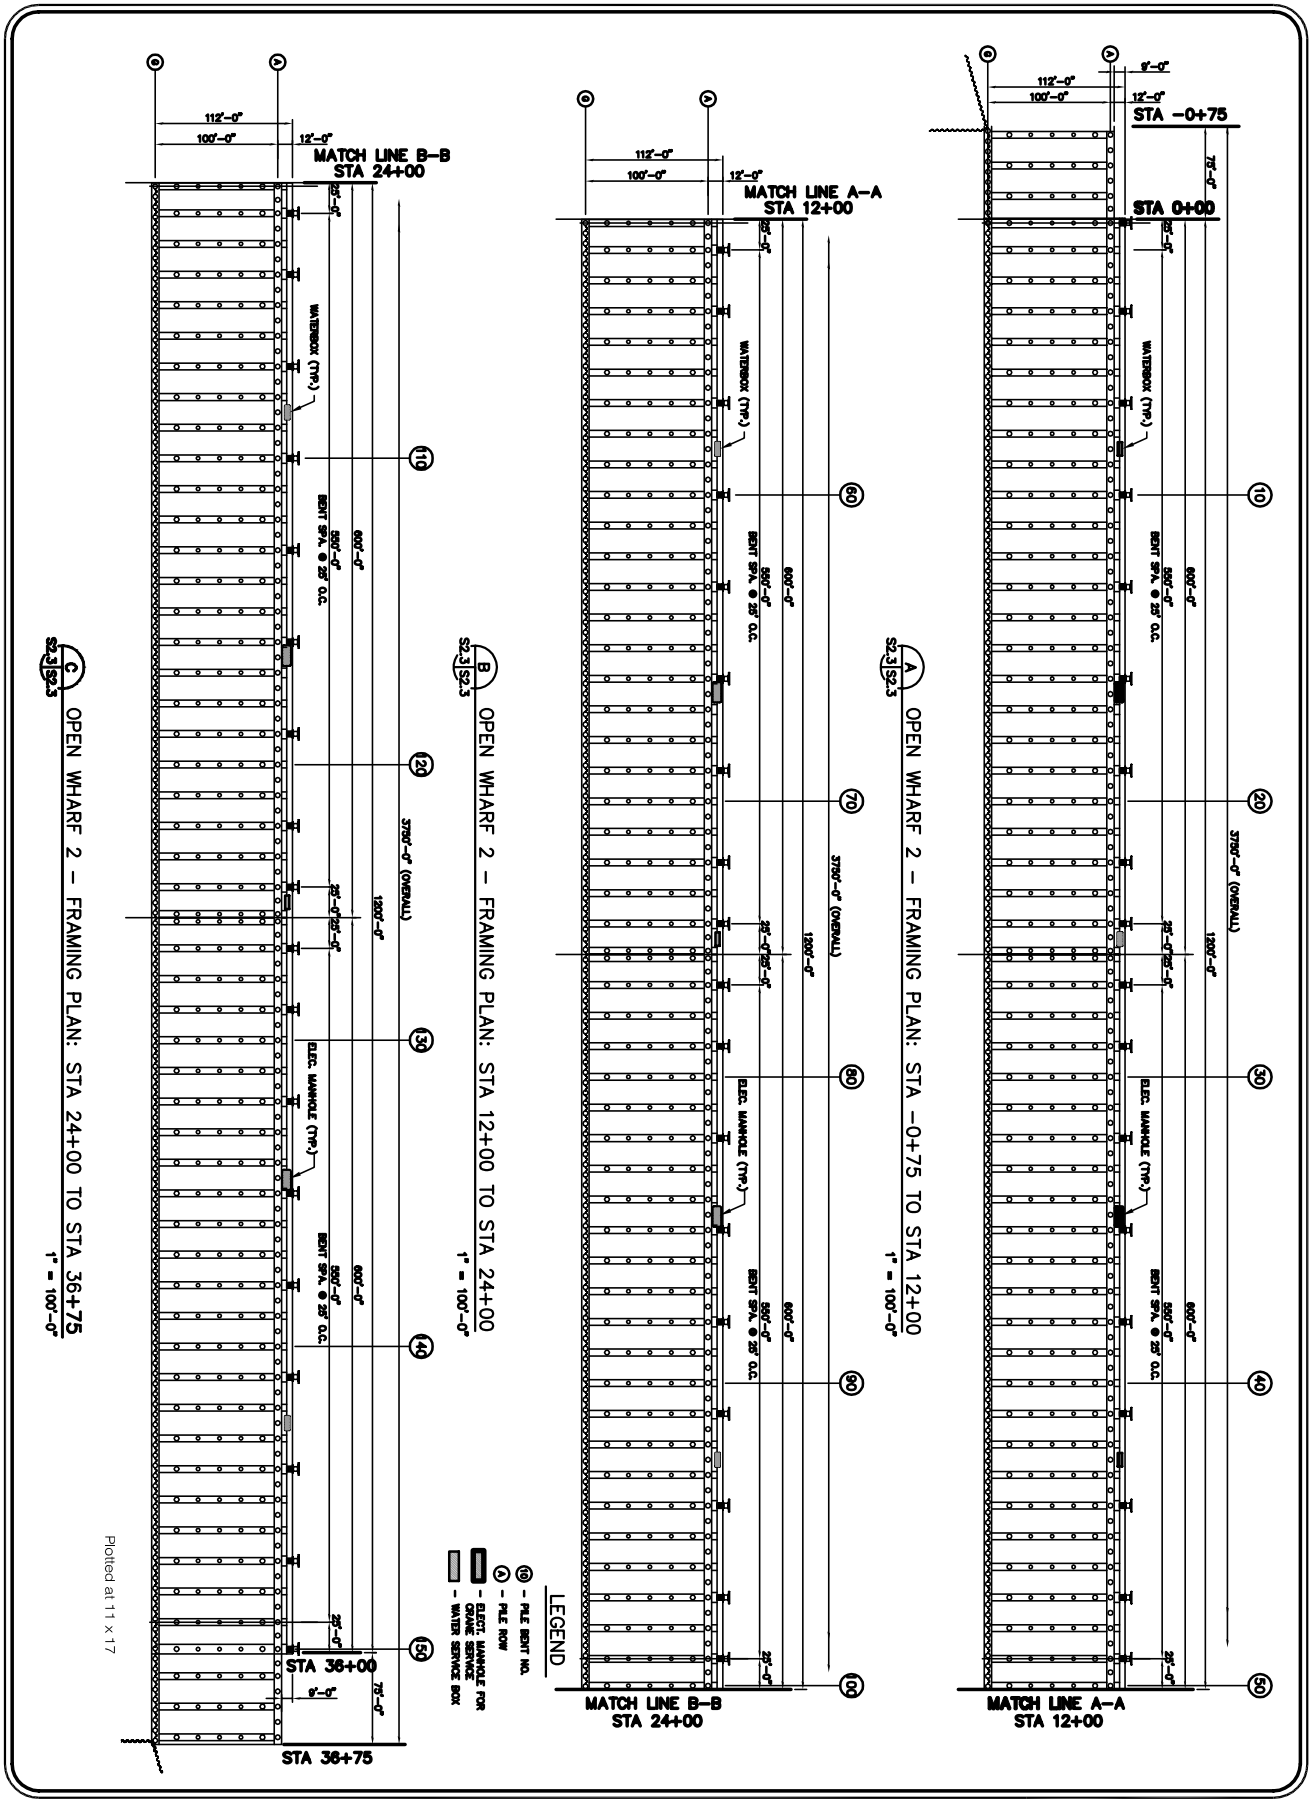

Plotted at 11 x 17

DATE: SEPTEMBER 20, 2002

JOB NUMBER: 1520

SCALE: AS NOTED

SOURCE: MAP PROVIDED BY GEE & JENSON
(S4-2: S02-3 plan.dwg)

FIGURE 5-18
OPEN-FACE WHARF PILE LOCATION PLAN
APM TERMINALS
PORTSMOUTH, VIRGINIA

WILLIAMSBURG ENVIRONMENTAL GROUP, INC.
Environmental Consultants
3000 Easter Circle
Williamsburg, Virginia 23188
(757) 220-5869
7325 Beaufont Springs Drive, Suite 100
Richmond, Virginia 23225
(804) 267-3474
46030 Manekin Plaza, Suite 160
Sterling, Virginia 20166
(703) 406-1390