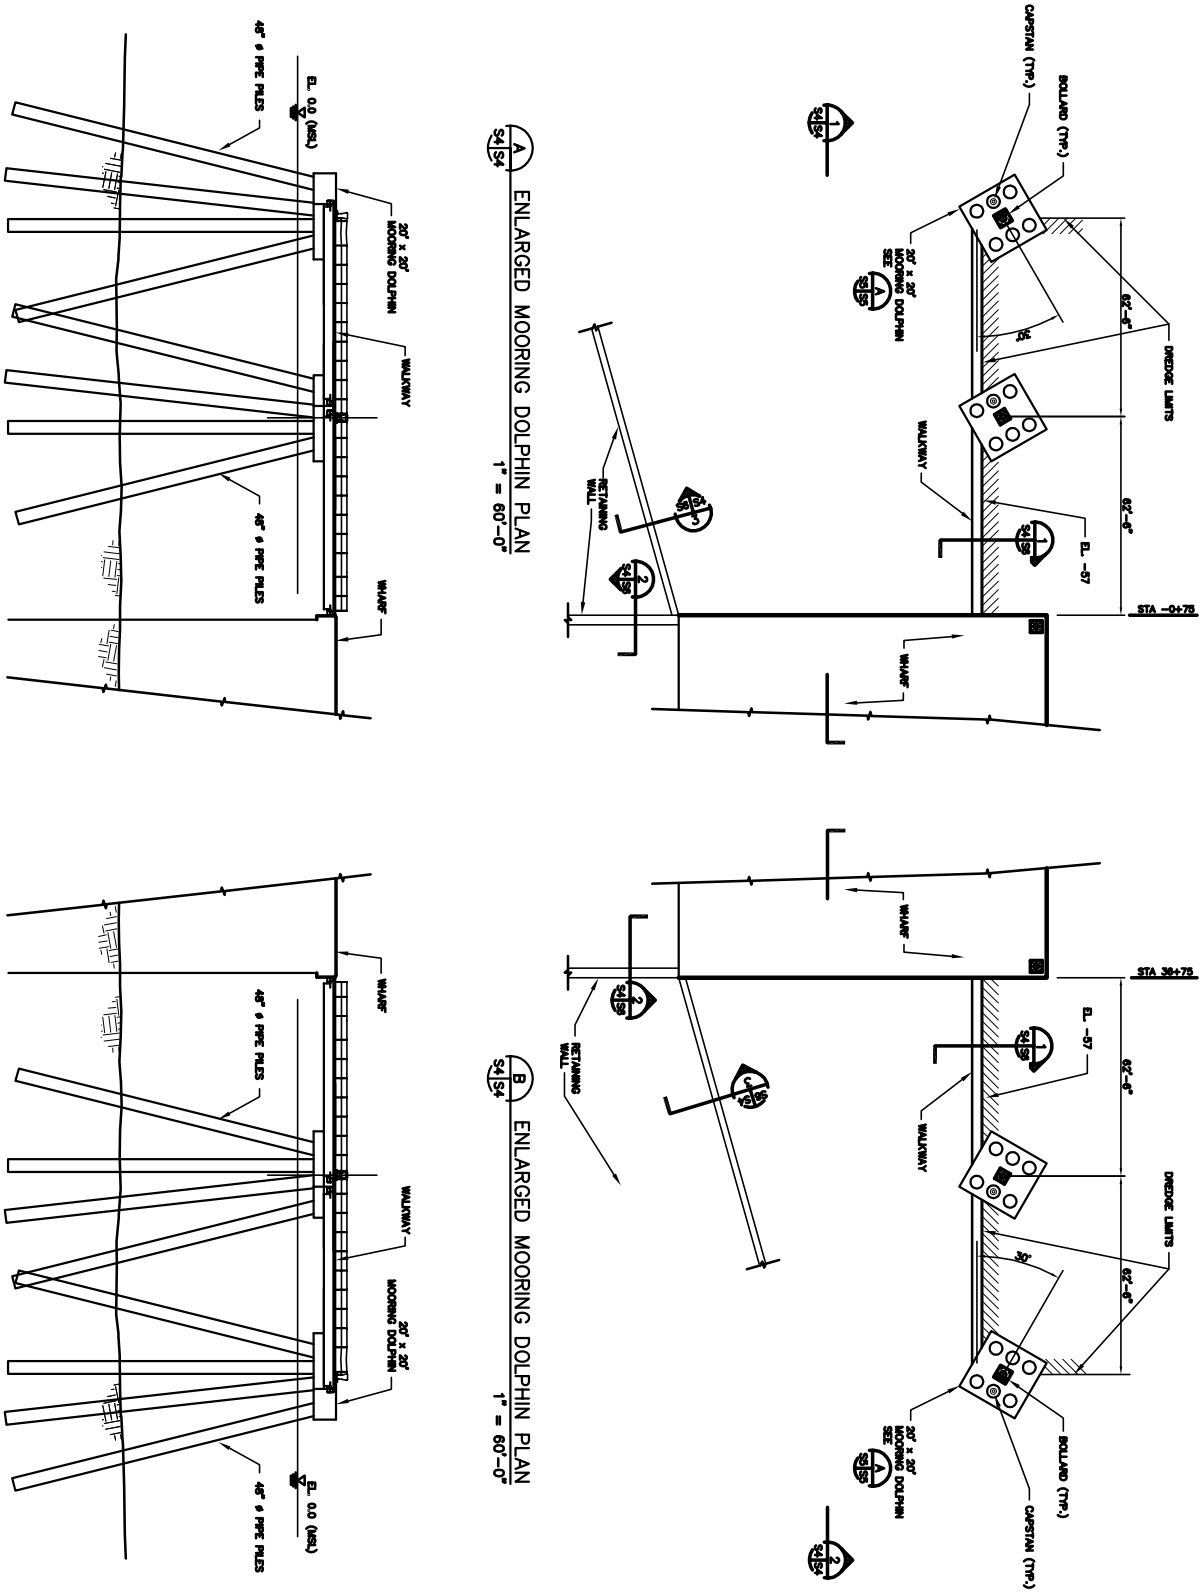

DATE: SEPTEMBER 20, 2002

JOB NUMBER: 1520

SCALE: AS NOTED

SOURCE: MAP PROVIDED BY GEE & JENSON
(S5: S04 DLPHN SITE.DWG)

FIGURE 5-19
ENLARGED MOORING DOLPHIN PLAN AND SECTION
APM TERMINALS
PORTSMOUTH, VIRGINIA

WILLIAMSBURG ENVIRONMENTAL GROUP, INC.

3000 Easter Circle
Williamsburg, Virginia 23188
(757) 220-9869

7325 Beaufont Springs Drive, Suite 100
Richmond, Virginia 23225
(804) 267-3474

46030 Manekin Plaza, Suite 160
Sterling, Virginia 20166
(703) 406-1390

Environmental Consultants