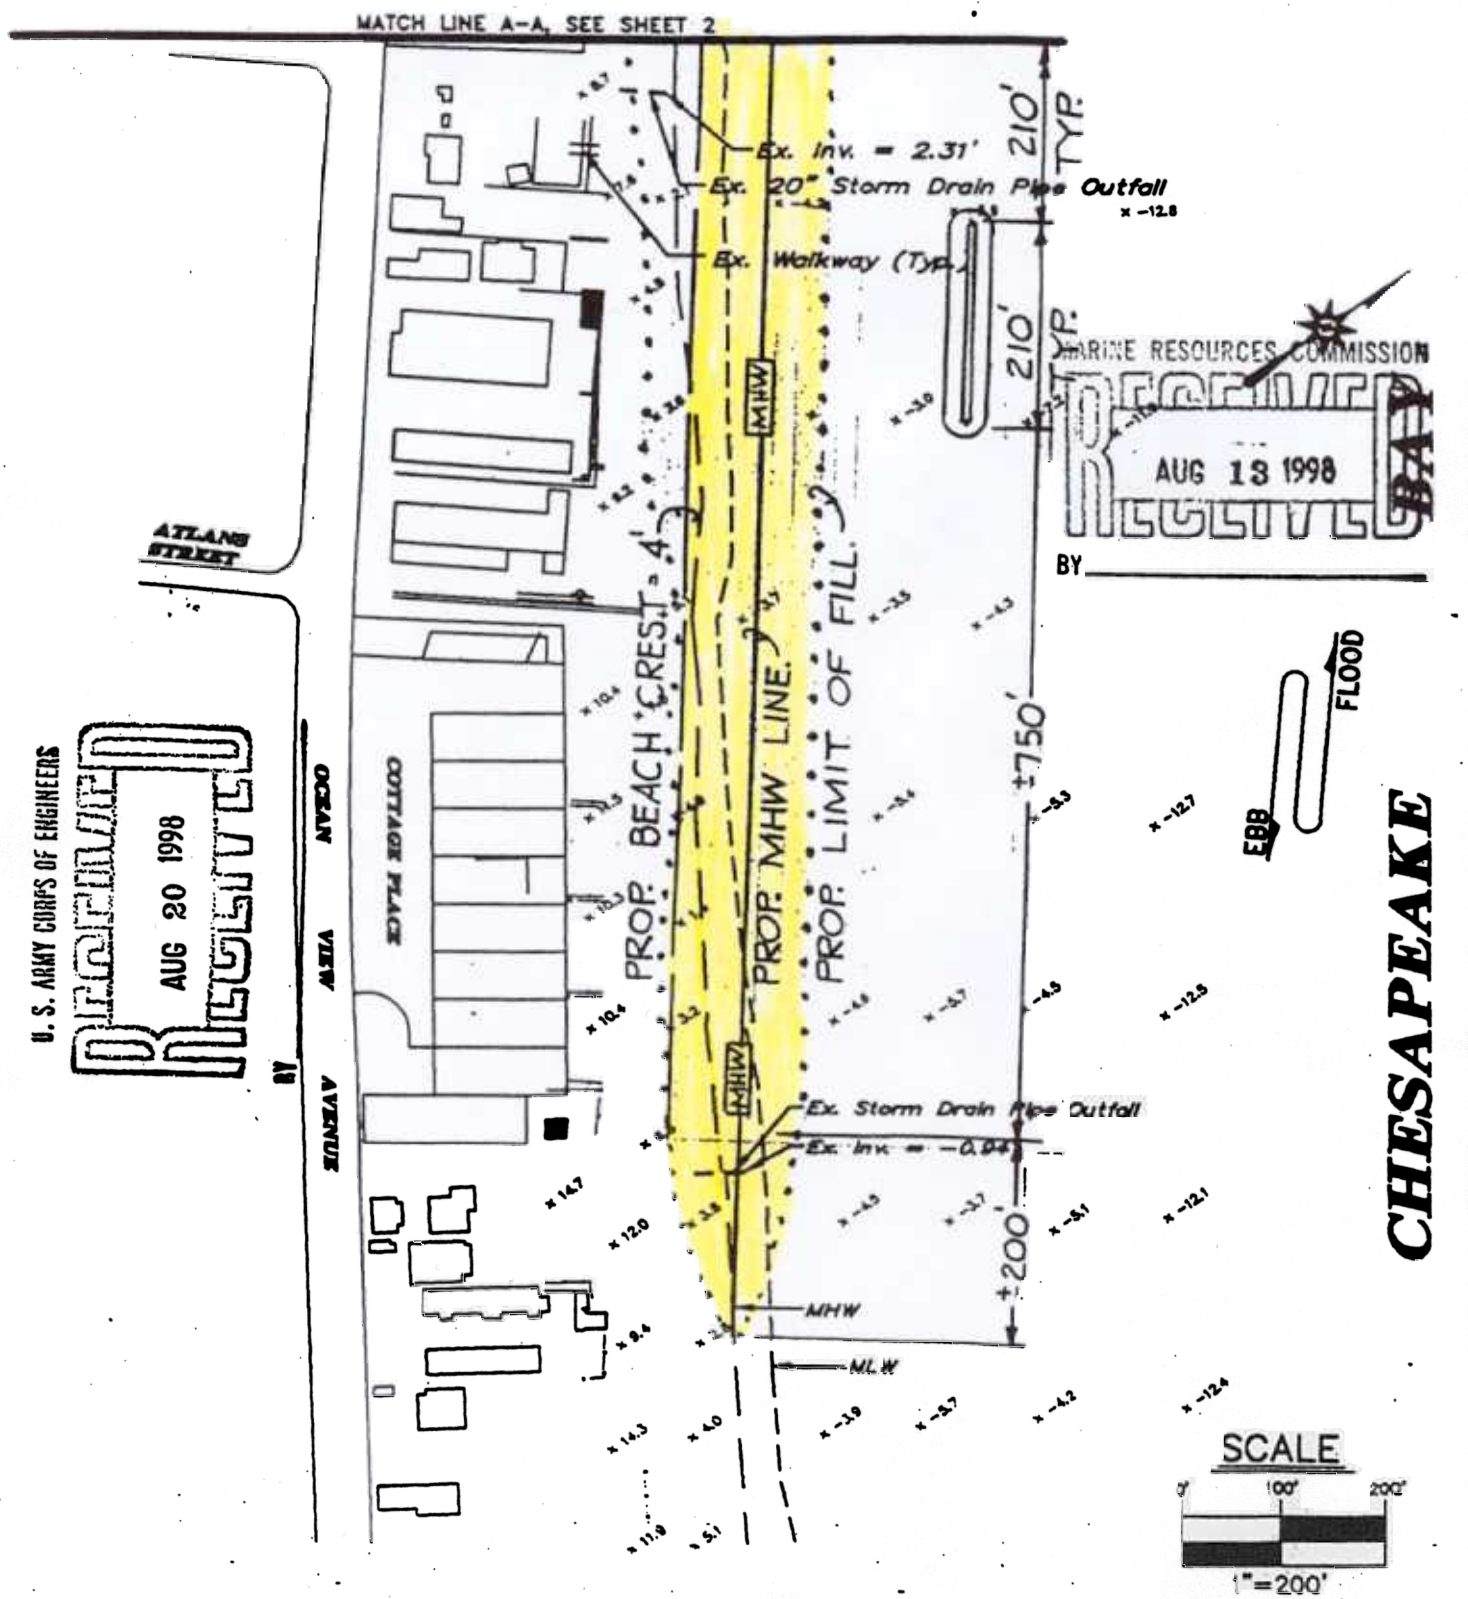

AREA 2

SHEET 3 OF 7
APPLICANT: CITY OF NORFOLK
DATE: AUGUST 1998