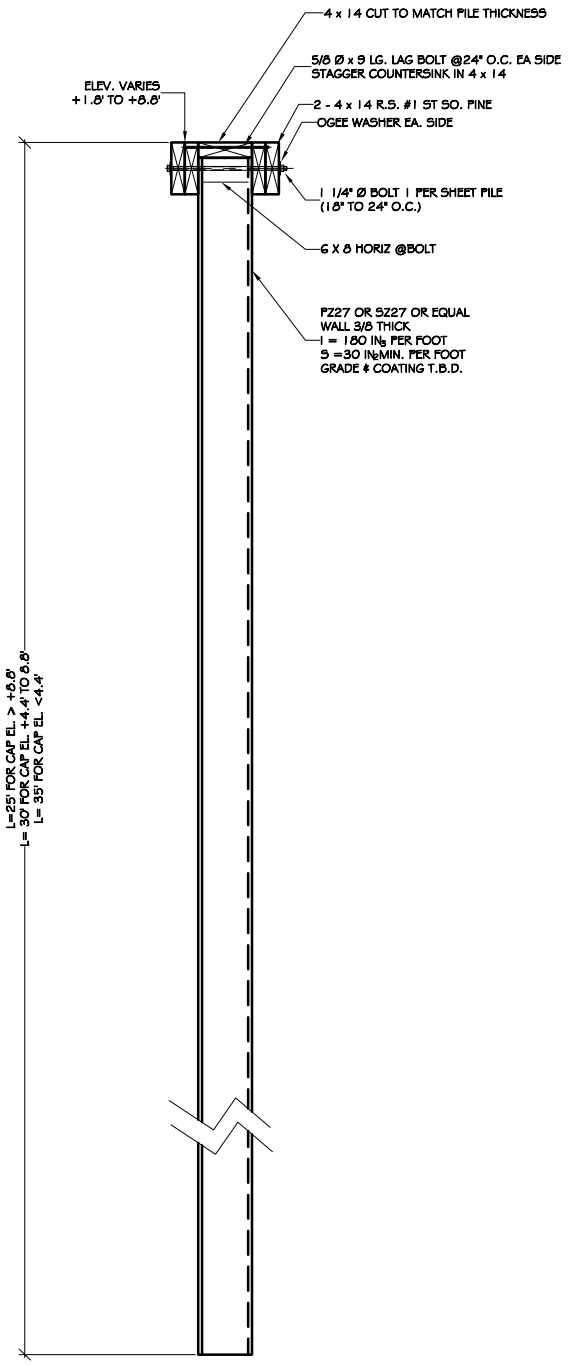


SECTION D-D STEEL SHEETPILE WEIR

(NOT TO SCALE)

Waterway
Surveys & Engineering, Ltd.
321 Cleveland Place, Virginia Beach, Va. 23462
Tel: (757) 490-1691 Fax: (757) 490-1348

CITY OF VIRGINIA BEACH
DEPARTMENT OF PUBLIC WORKS

VIRGINIA BEACH, VIRGINIA

SECTION D–D STEEL SHEETPILE WEIR

| | | | |
|---|---|---|---|
| DESIGNED OLSEN ASSOC W.S.&E. | | | |
| DRAWN M.S.P. | | | |
| REVIEWED J.C.D./J.B.W. | | | |
| SCALE N.T.S. | DATE APRIL 4, 2003 REV. SEPT. 4, 2003 | DRAWING NO. 3402–00–22–07 | SHEET NO. 7 OF 8 |