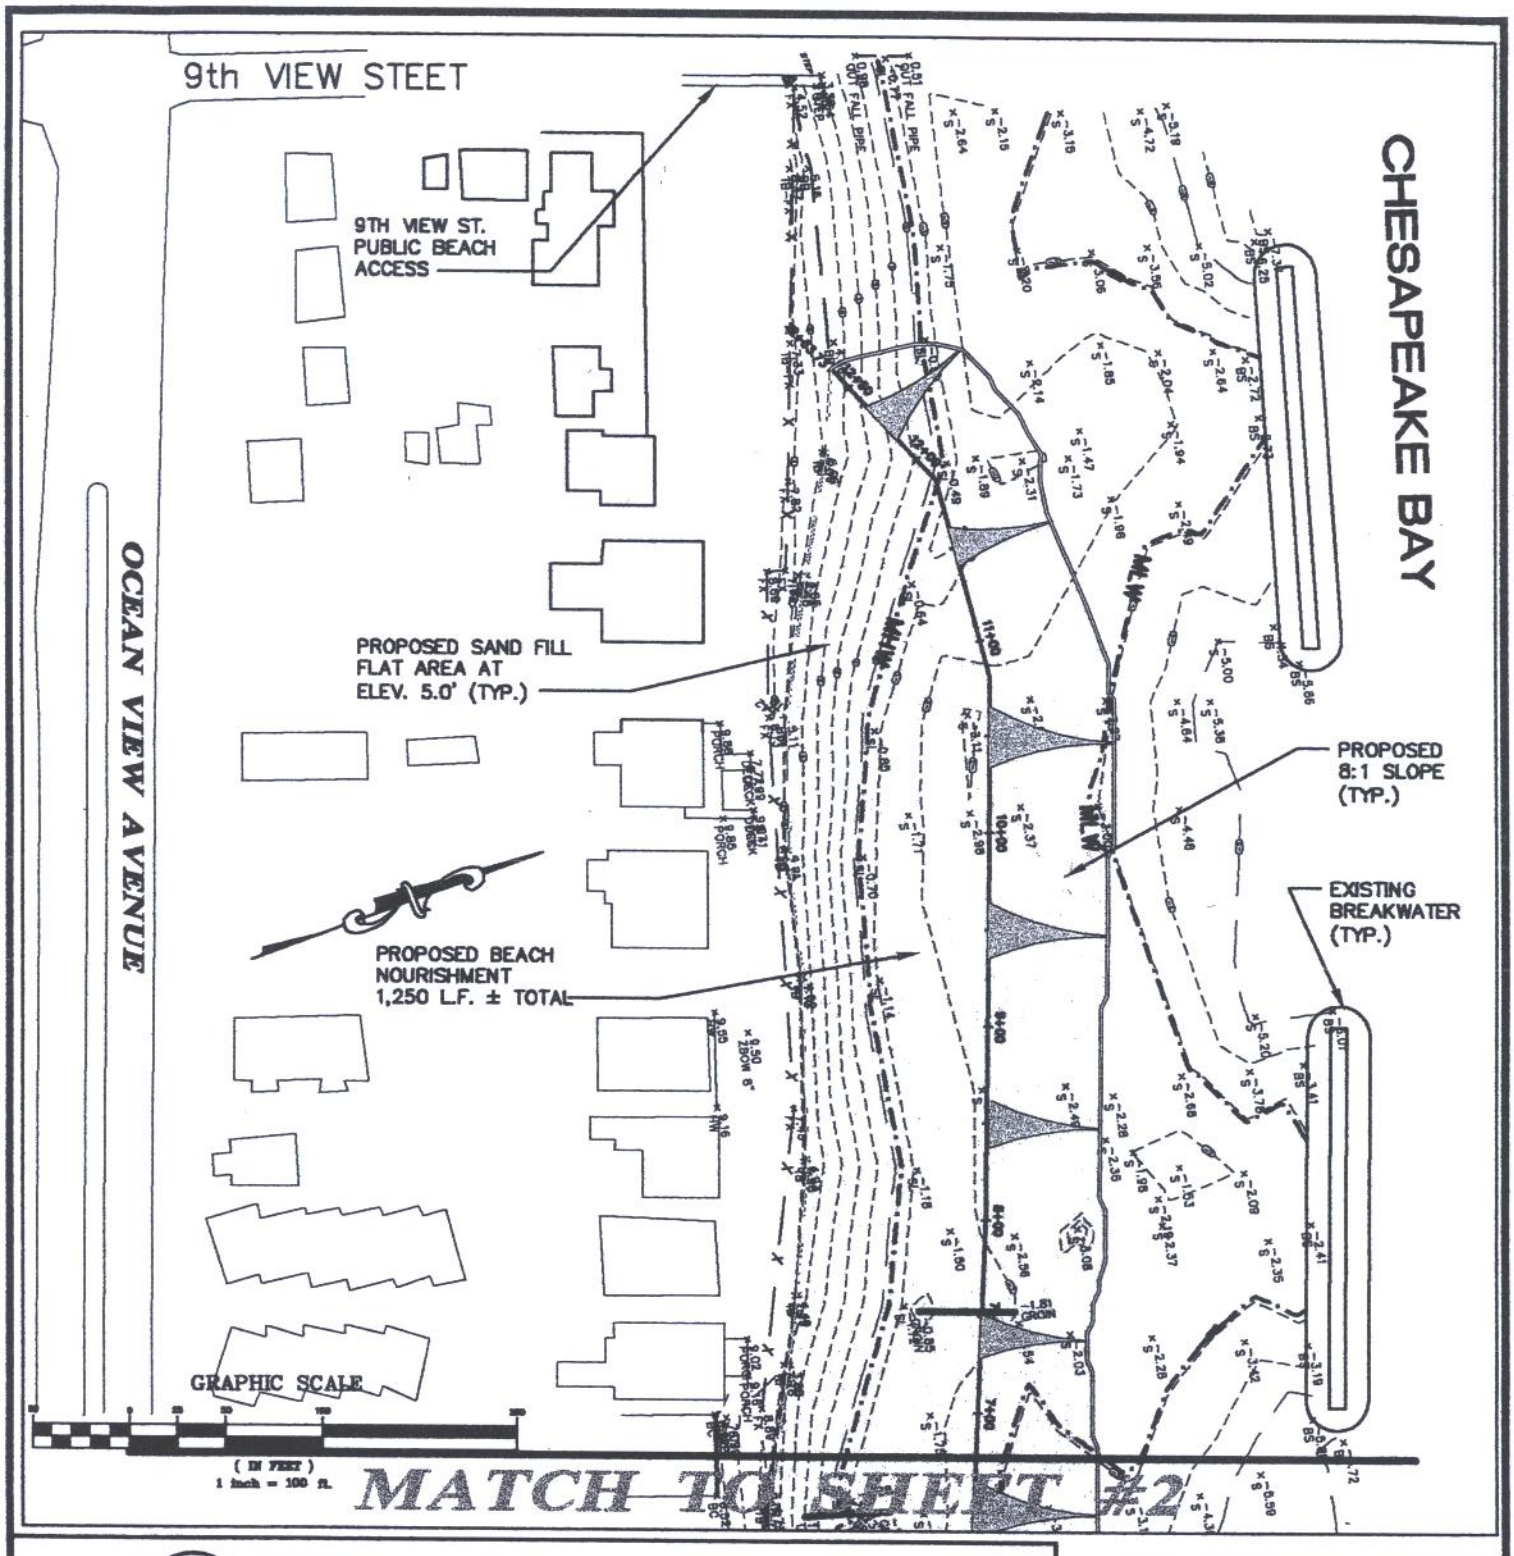

CONSULTING ENGINEERS AND SURVEYORS

Andrews, Miller & Assoc., Inc.

Main Office:
401 Academy Street, Suite 1
Cambridge, Maryland 21613
Tel. 410-228-7117
Fax 410-228-2735

Western Area Office:
15 Old Solomons Island Road, Suite 104
Annapolis, Maryland 21401
Tel. 410-897-1004
Fax 410-897-1005

SHEET 3 OF 4

APPL. BY : CITY OF NORFOLK

DESIGNED	ETF	DATE	05/13/03
DRAWN	KLW	SCALE	1" = 100'
CHECKED	KLW	JOB NO.	03023.40