NOTE:
STATIONING SHOWN BELOW CORRESPONDS TO STATIONING SHOWN ON COE PLANS.

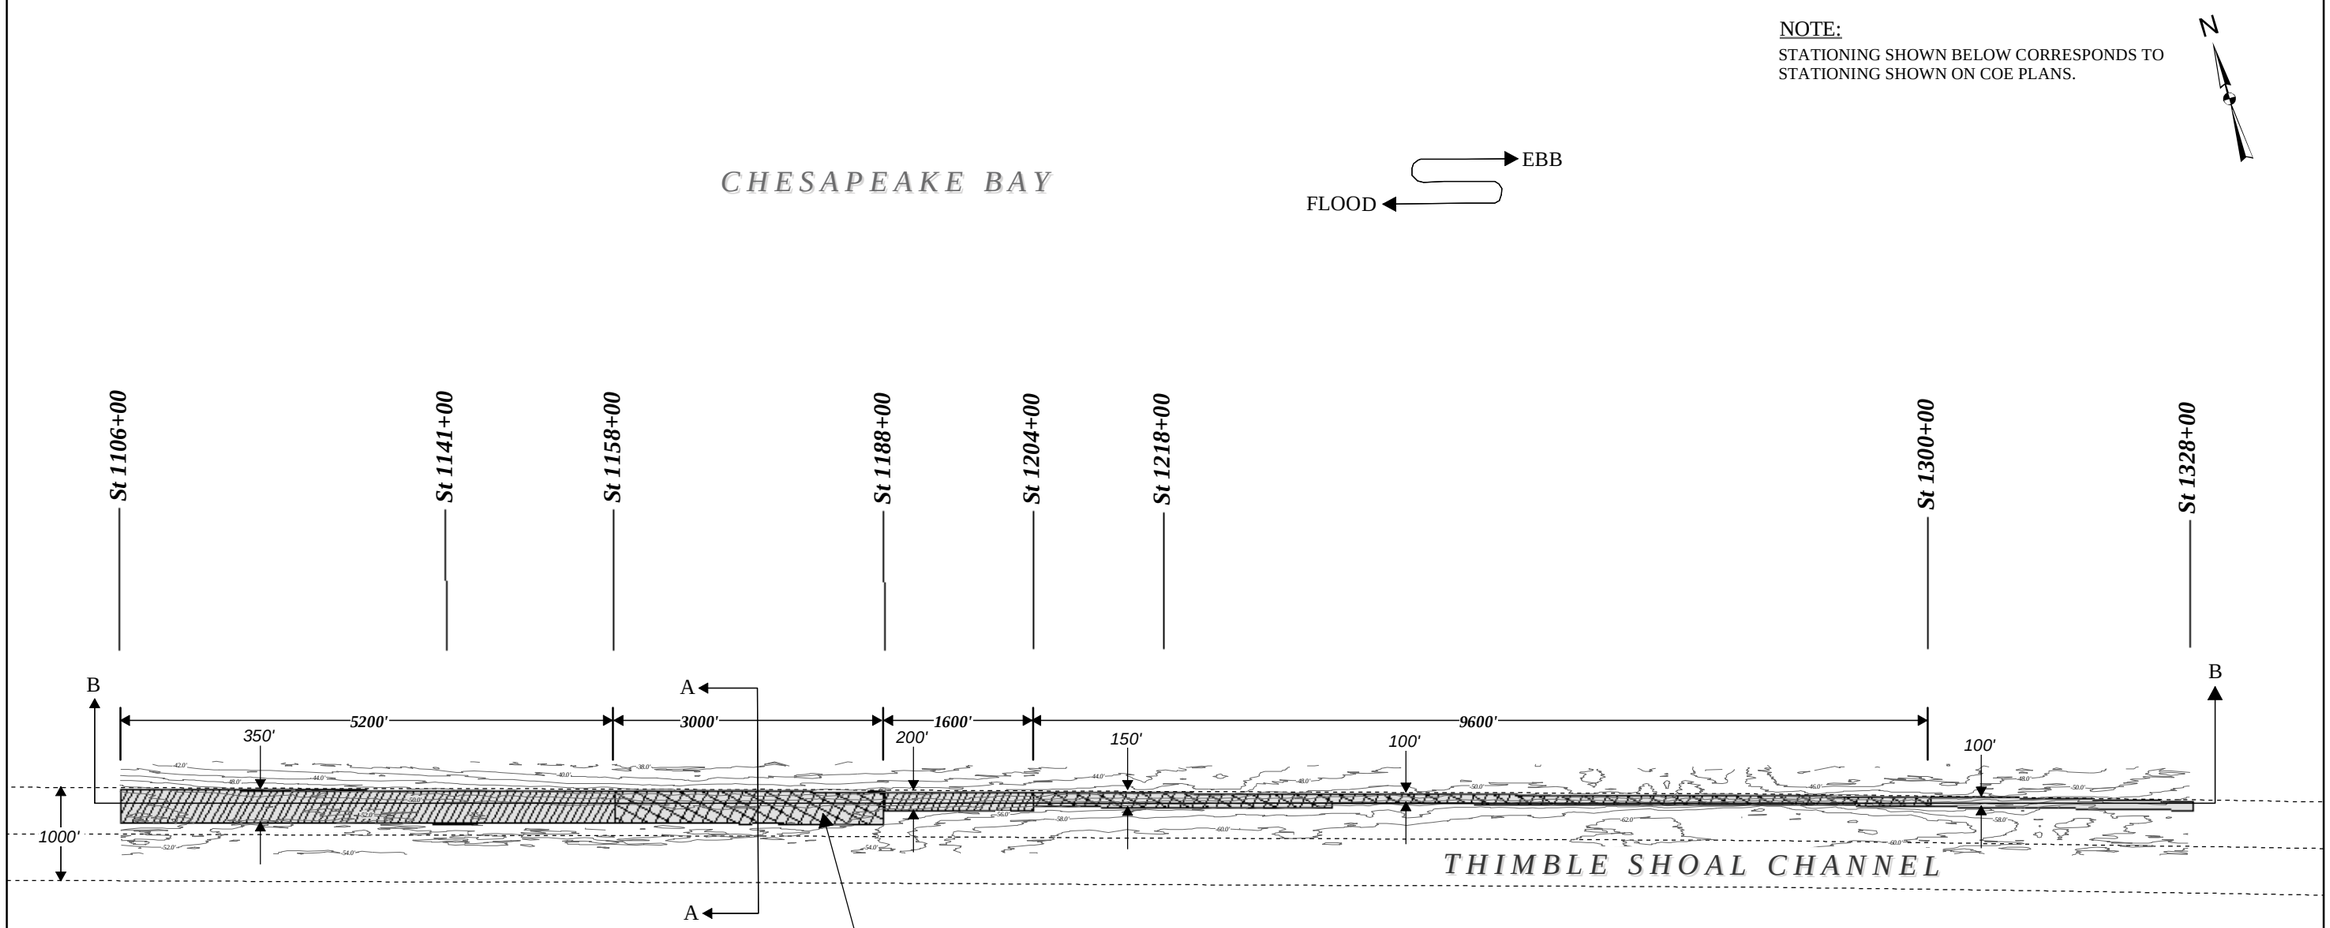

PROPOSED DREDGE ELEVATIONS WILL RANGE FROM -52 FT TO -58 FT MLLW DEPENDING ON MATERIAL ENCOUNTERED.

CONTRACTOR WILL CONCENTRATE IN PRIMARY BORROW AREAS SHOWN ABOVE.

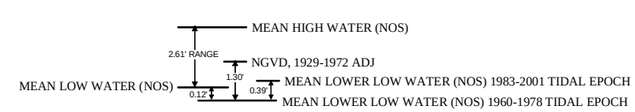

DATUM DIAGRAM
PLANE OF REFERENCE IS 1960-1978 TIDAL EPOCH
NOT TO SCALE

- LEGEND -

- Channel Boundary
- Dredging Boundary
- Primary Borrow Areas
- Secondary Borrow Areas

0 500 1,000 2,000 Feet

FIGURE 2 - DETAILED DREDGING PLAN VIEW