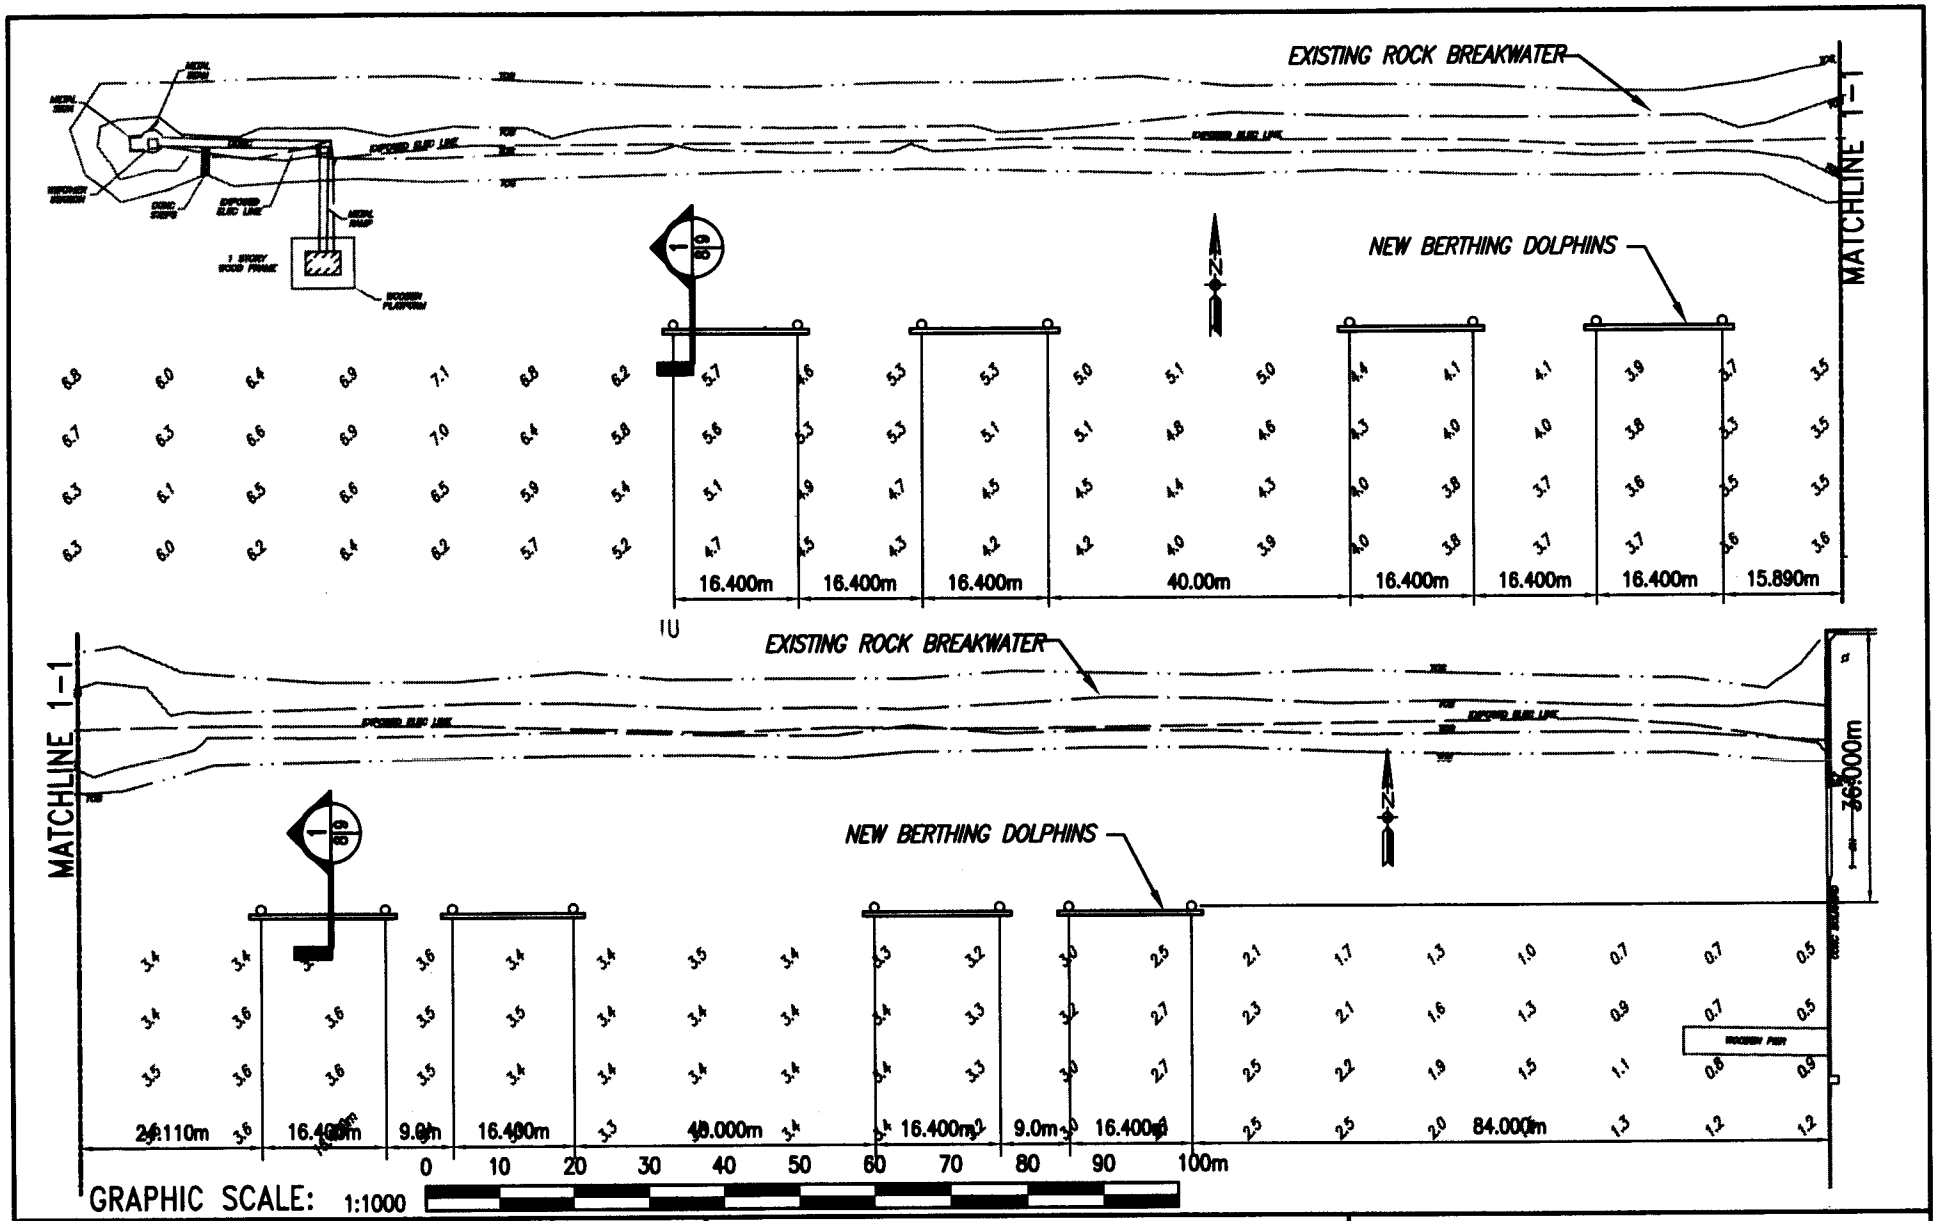

PROPOSE:
5T BASIN IMPROVEMENTS
DATUM: STATION LOW WATER = 0.00
ADJACENT PROPERTY OWNER
(1) U.S. NAVY

EXISTING
NORTH BREAKWATER
NEW
BERTHING DOLPHINS

PROPOSED 5T BASIN
IN: ELIZABETH RIVER
AT: NORFOLK NAVAL BASE
CITY: NORFOLK STATE: VIRGINIA
APPLICATION BY: ATLANTIC DIVISION
NAVAL FACILITY ENGR. COMM.
SHEET 8 OF 10 DATE: 6-15-2003