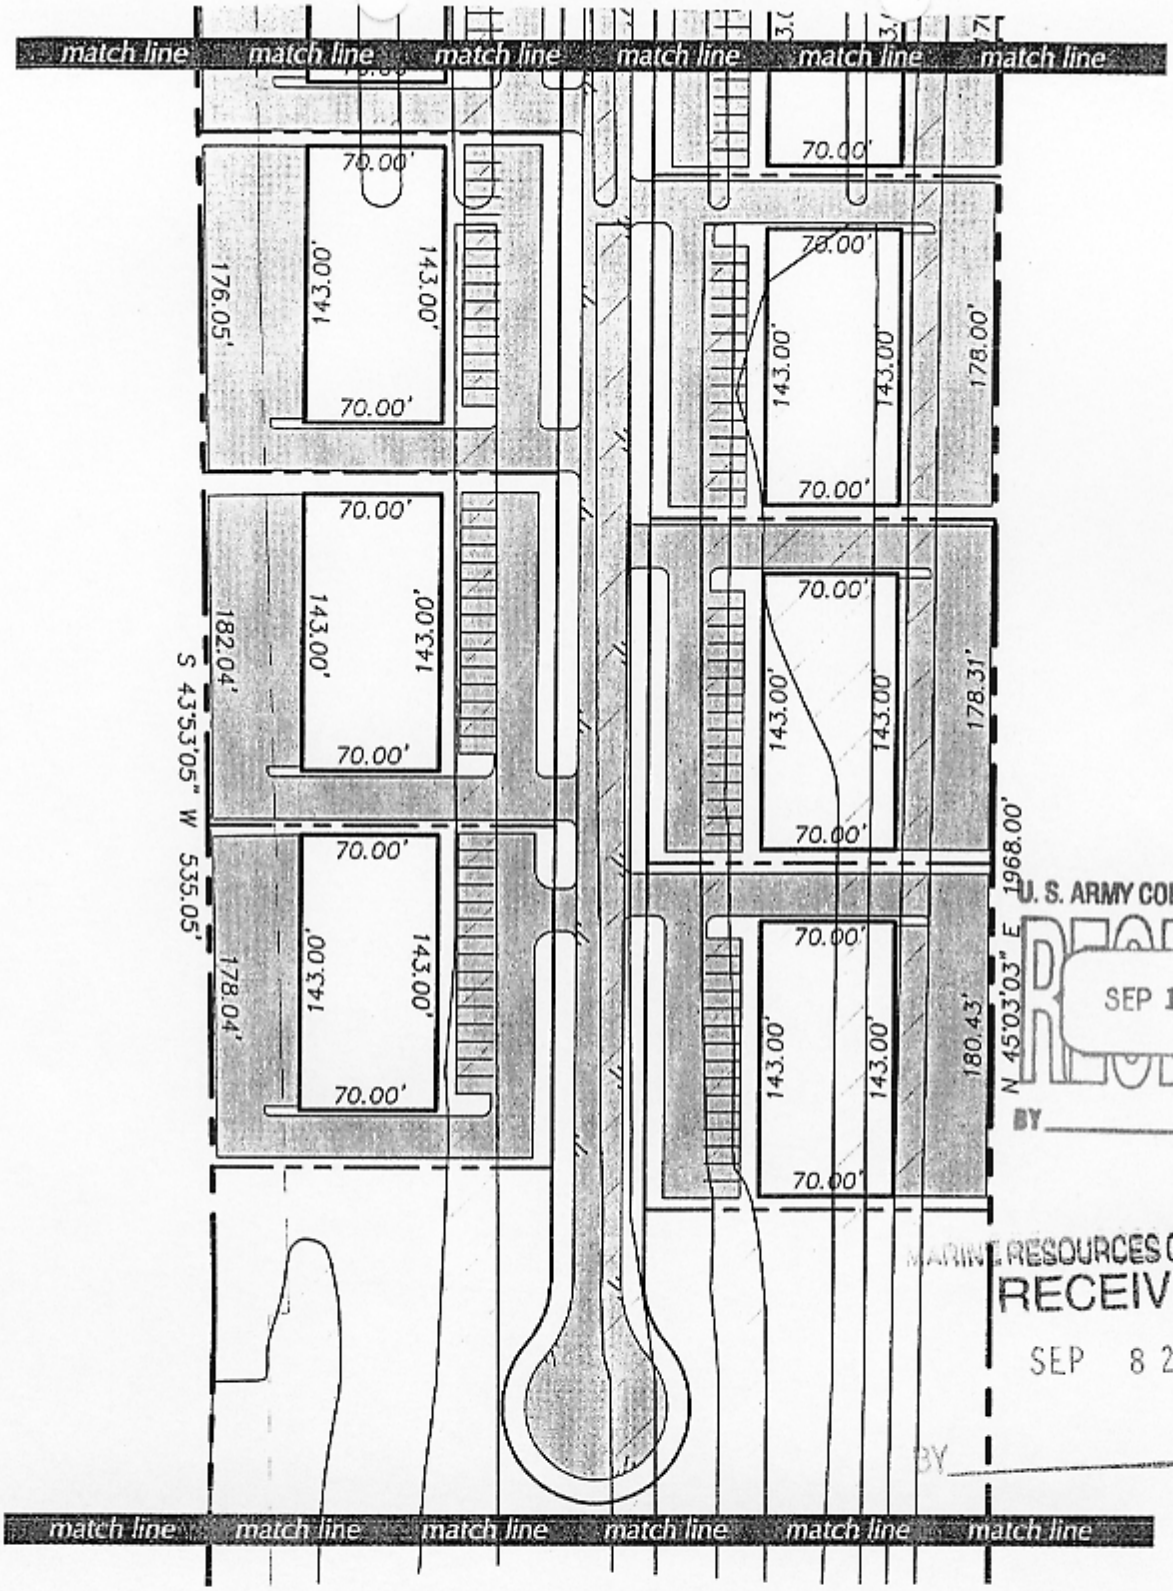

U. S. ARMY CORPS OF ENGINEERS
RECEIVED
SEP 16 2003
BY

MARINE RESOURCES COMMISSION
RECEIVED
SEP 8 2003
BY

PROJECT #V03057 | 28 AUGUST, 2003 | SHEET 3 OF 8

Adjacent Property Owners:

1. Viola C. Carrington, Est. et al
2. Shirley A. Buckner, a/t etc.
3. City of Virginia Beach

JOINT PERMIT APPLICATION
OF
PROPERTY FORMERLY OF JOHN WALTER CARRINGTON (M.B. 67, P. 47) & PROPERTY FORMERLY OF CECILE HEWITT SAWYER (O.B. 2447, P. 903)
FOR
NORTH LANDING DEV. CORP.
4536 OCEAN VIEW AVENUE
VIRGINIA BEACH, VA 23455

KELLAM–GERWITZ ENGINEERING, INC.
ENGINEERING–SURVEYING–PLANNING
500 CENTRAL DRIVE
SUITE 113
VIRGINIA BEACH, VIRGINIA 23454
(757) 340–0828
FAX (757) 340–1603