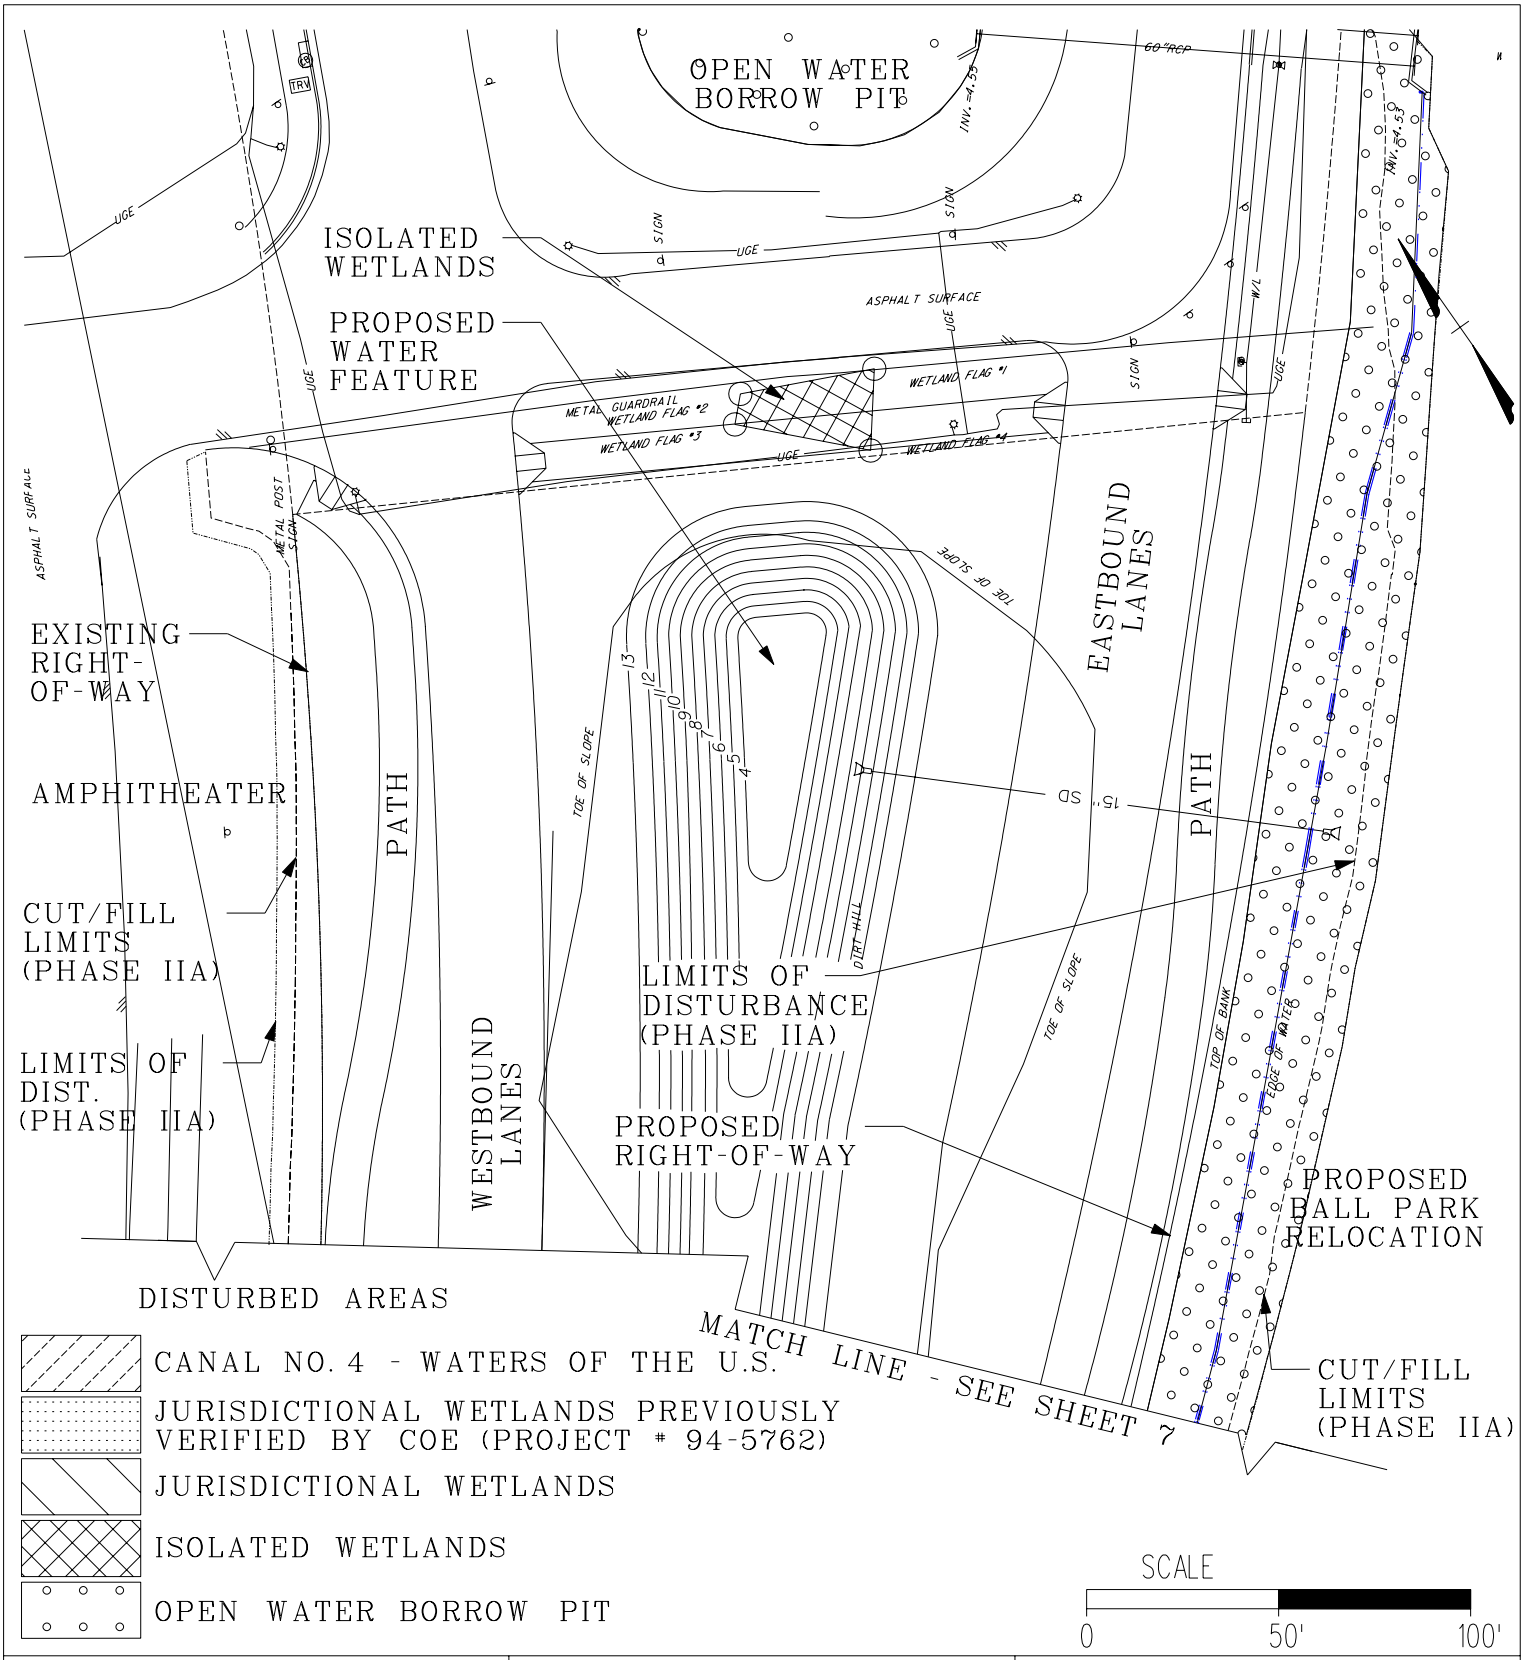

CANAL NO. 4 - WATERS OF THE U.S.

JURISDICTIONAL WETLANDS PREVIOUSLY VERIFIED BY COE (PROJECT # 94-5762)

JURISDICTIONAL WETLANDS

ISOLATED WETLANDS

OPEN WATER BORROW PIT

SCALE

0 50' 100'

DATUM: NAVD 29

ADJACENT PROPERTY OWNERS: SEE ATTACHED

APPLICANT: CITY OF VIRGINIA BEACH

ELBOW ROAD

PLAN AT AMPHITHEATER PROPERTY

CLARK • NEXSEN
Architecture & Engineering
6160 KEMPSVILLE CIRCLE, SUITE 200A NORFOLK, VIRGINIA

IN: NORTH LANDING RIVER WATERSHED - HYDROLOGIC UNIT CODE # 03010205

CITY: VIRGINIA BEACH

DATE: FEBRUARY 18, 2004

SHEET 8 OF 9

...\1697\Cad\Sketches\permit08.dgn 3/2/2004 1:36:57 PM