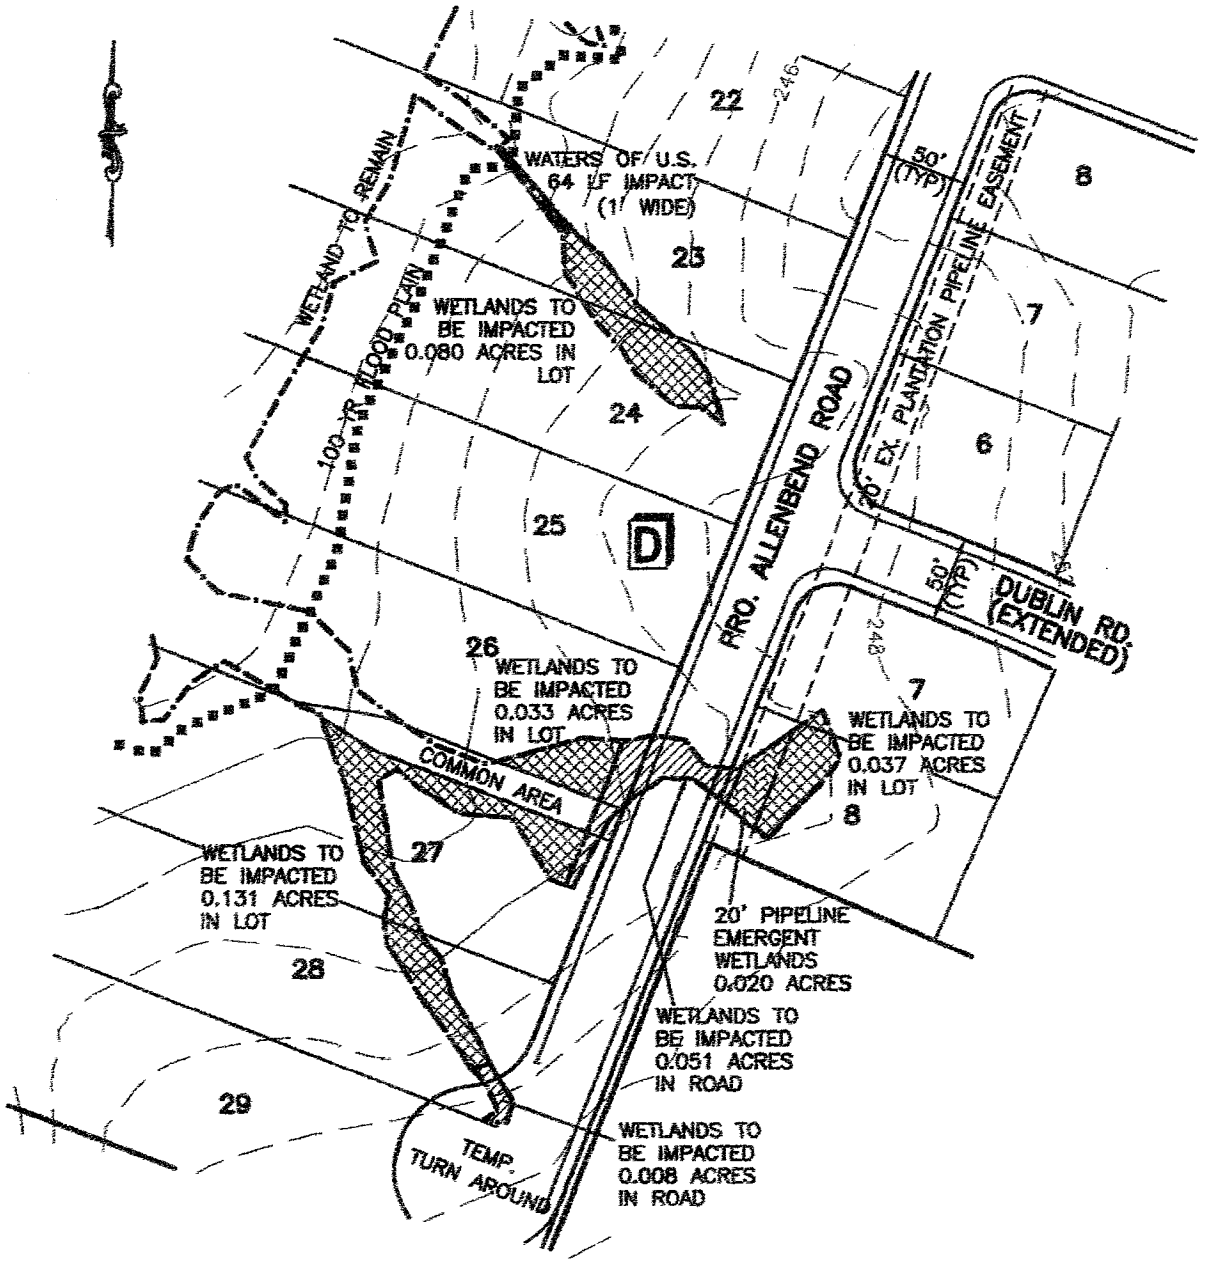

PROPOSED
GREENBROOKE SUBDIVISION
WETLAND IMPACT

THREE CHOPT DISTRICT HENRICO COUNTY, VIRGINIA

YOUNGBLOOD, TYLER & ASSOCIATES, P.C. CIVIL ENGINEERS, PLANNERS & LAND SURVEYORS 7309 HANOVER GREEN DRIVE P.O. BOX 517 MECHANICSVILLE, VA 23111	
DATE: 03-17-04	SCALE: 1" = 100'
CAD FILE:	DRAWN BY: AWT
CHECKED BY: AWT	
JOB No.: 868-23.100	