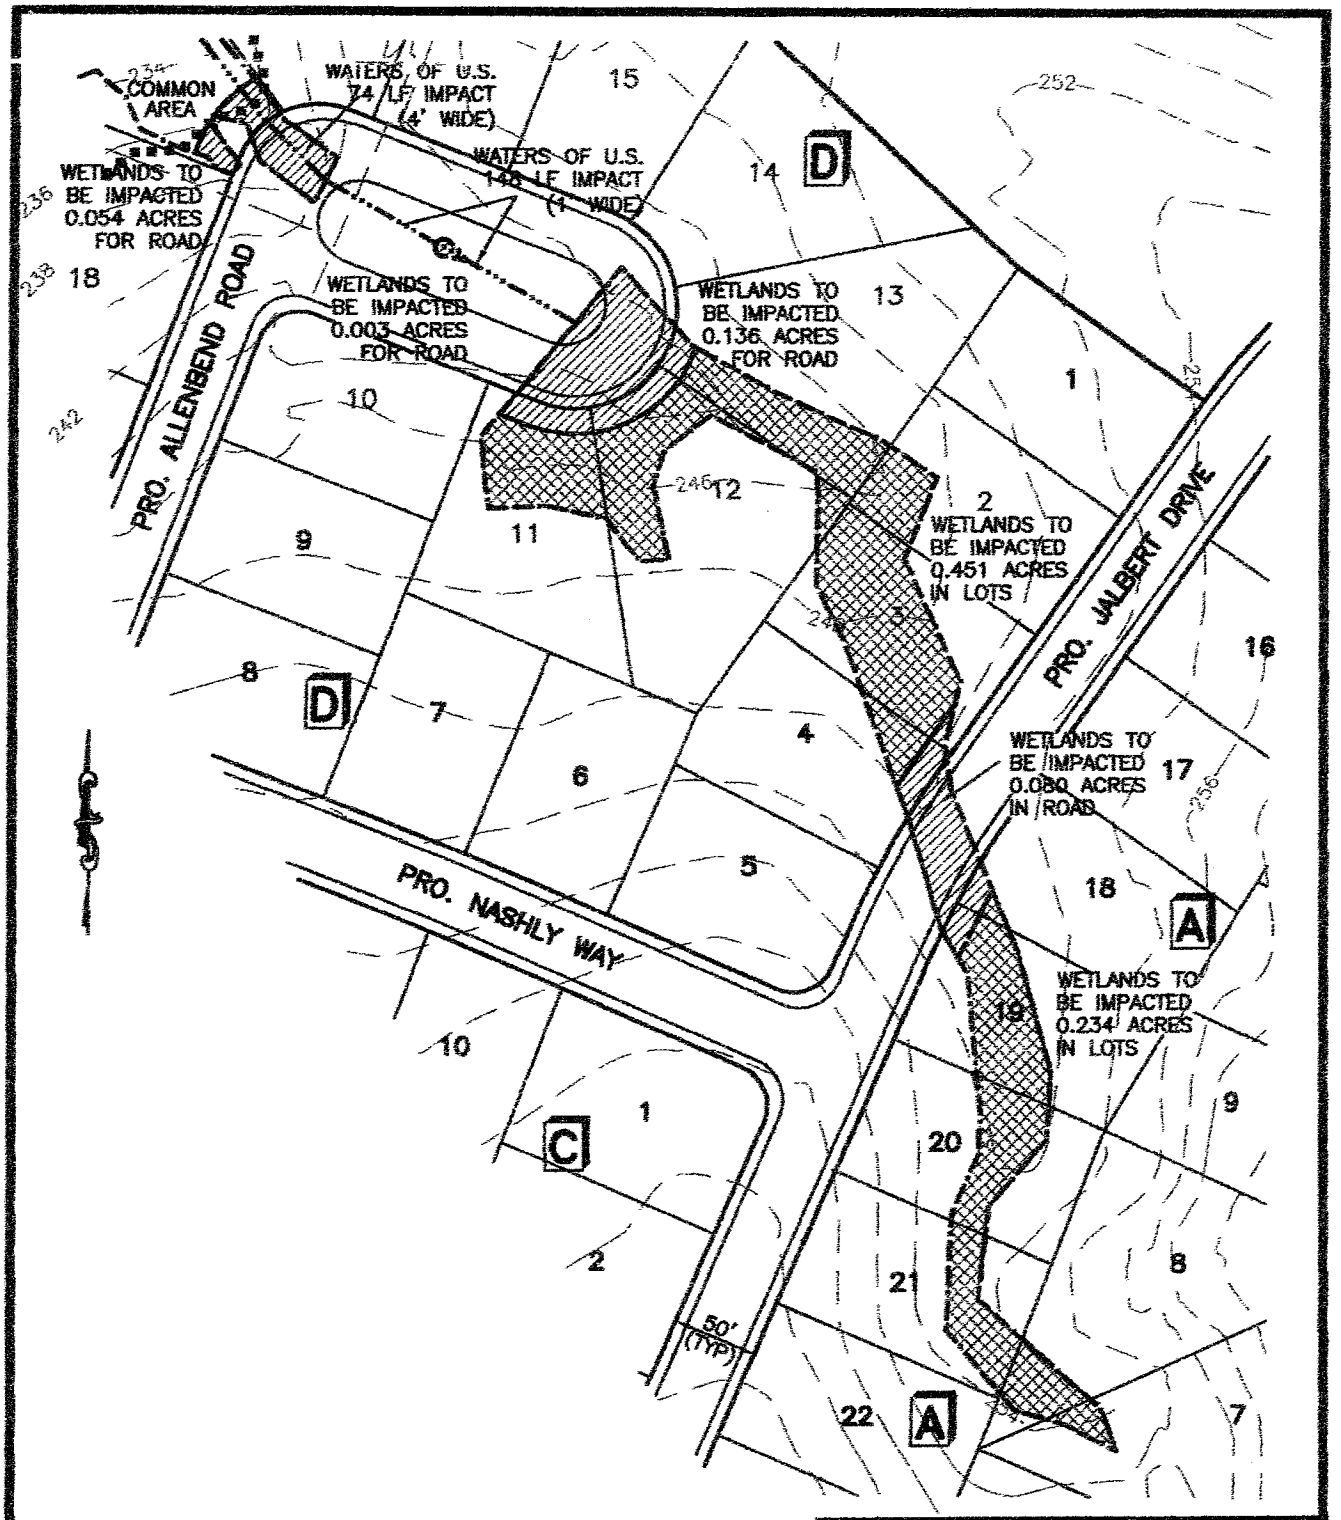

PROPOSED GREENBROOKE SUBDIVISION WETLAND IMPACT

THREE CHOPT DISTRICT HENRICO COUNTY, VIRGINIA

YOUNGBLOOD, TYLER & ASSOCIATES, P.C.
CIVIL ENGINEERS, PLANNERS
& LAND SURVEYORS
7309 HANOVER GREEN DRIVE
P.O. BOX 517 MECHANICSVILLE, VA 23111

DATE: 03-17-04	SCALE: 1" = 100'
CAD FILE:	DRAWN BY: AWT
CHECKED BY: AWT	
JOB No.: 868-23.100	