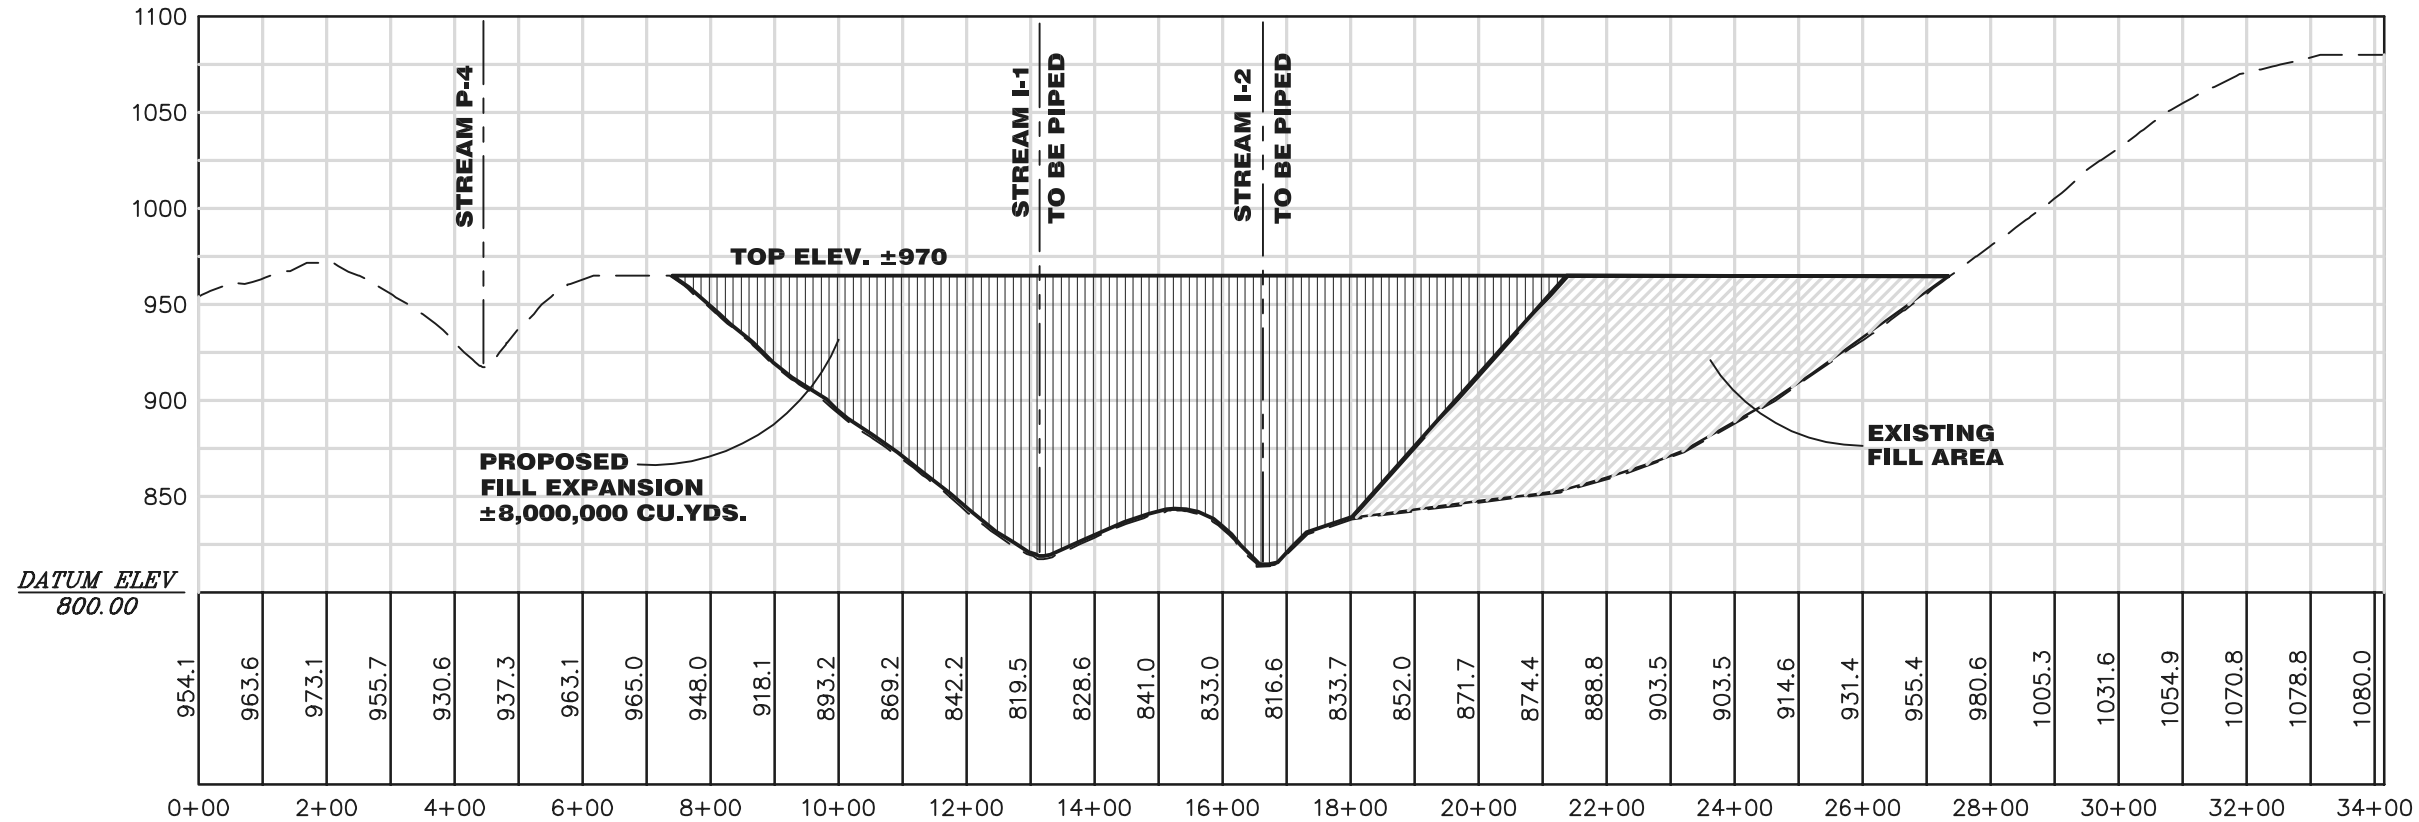

CROSS – SECTION A–A'

SCALE 1"= 300' HORIZONTAL
1"= 100' VERTICAL

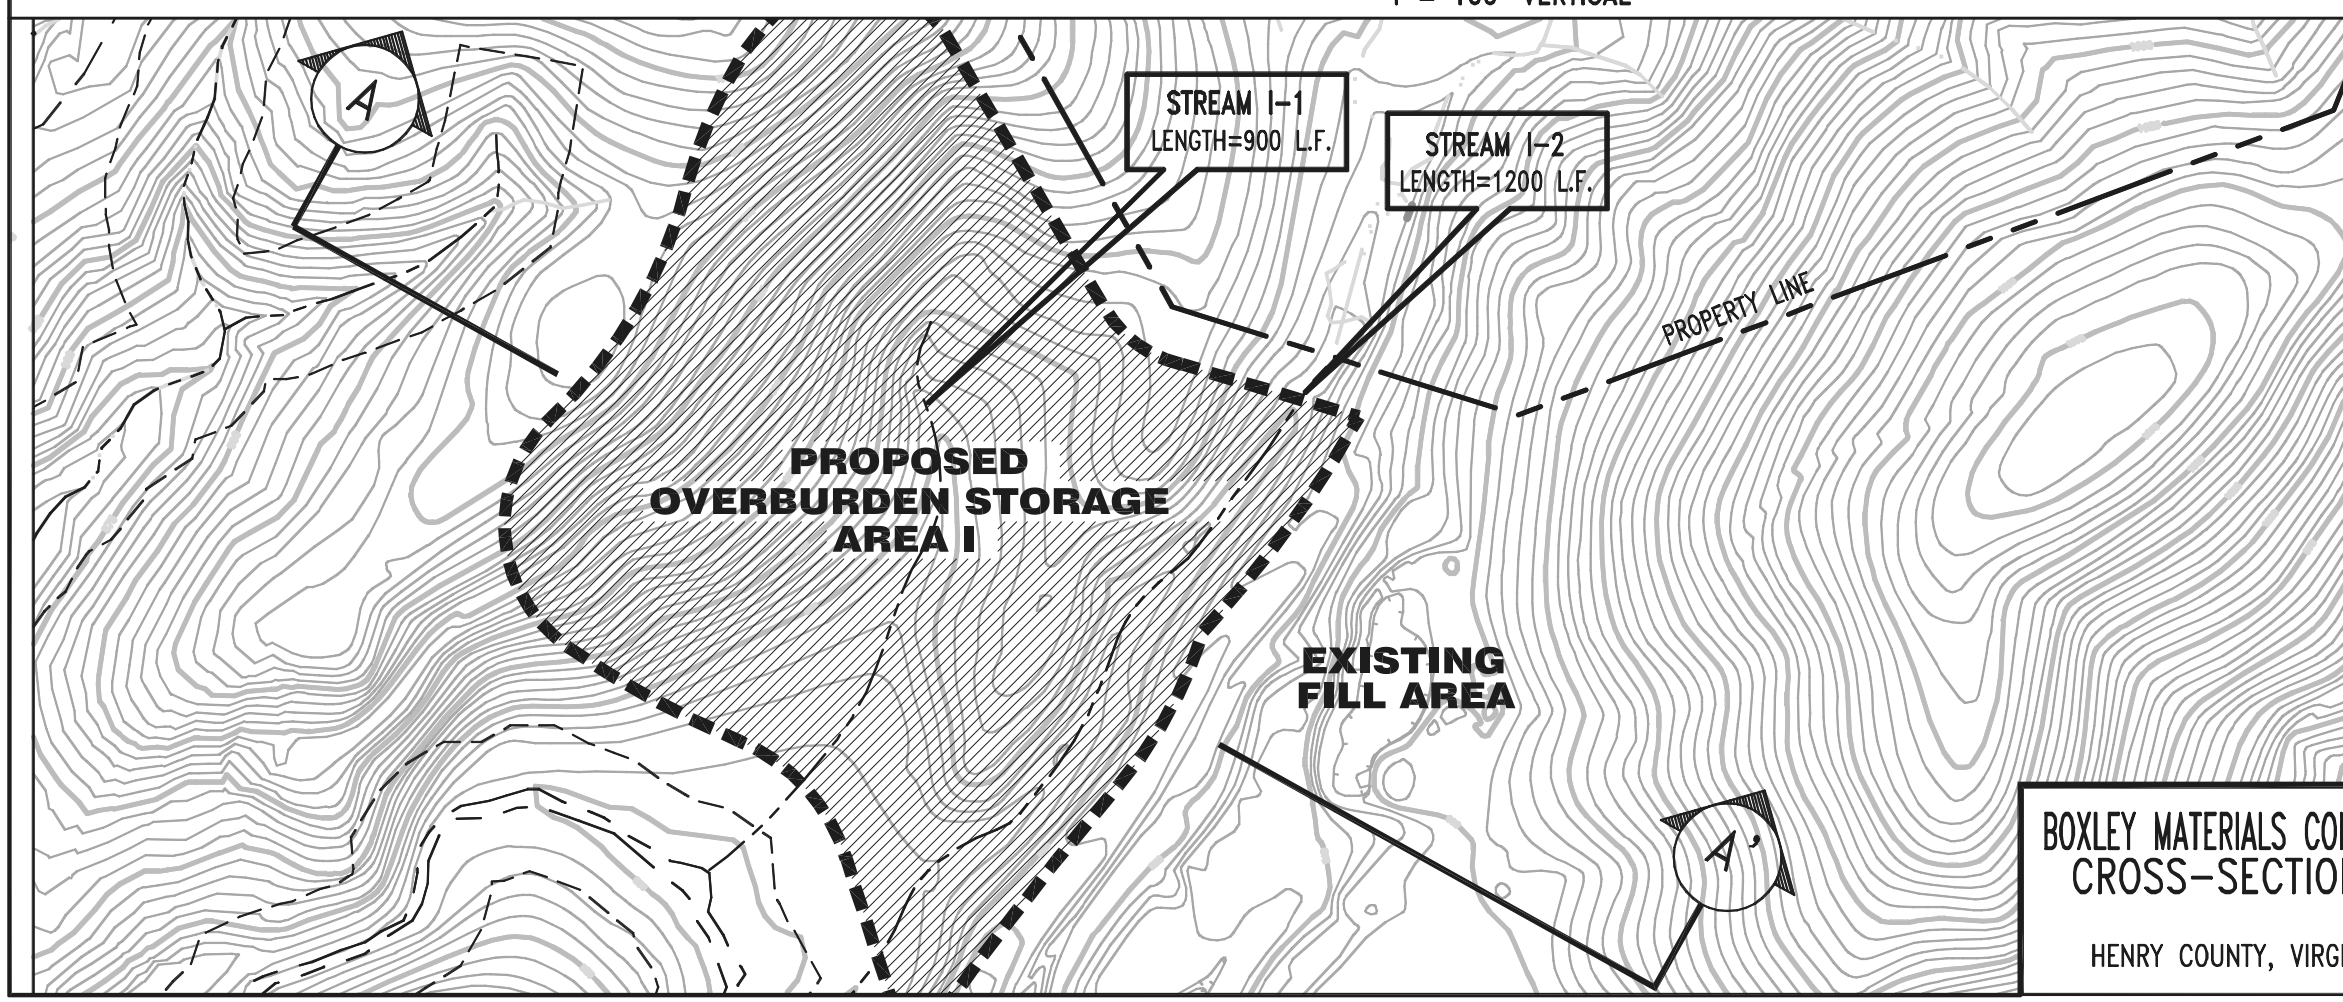

NORTH

FINAL FILL AREA PLAN VIEW

SCALE 1"= 300'

BOXLEY MATERIALS COMPANY CROSS–SECTION HENRY COUNTY, VIRGINIA	IMPACT AREA FIELDALE QUARRY A–A' FIGURE 3A	HIGHLAND ENGINEERING, INC. ONE DUNWOODY PARK, SUITE 205 ATLANTA, GA 30338 PHONE: 770-225-2121 FAX: 770-225-2222