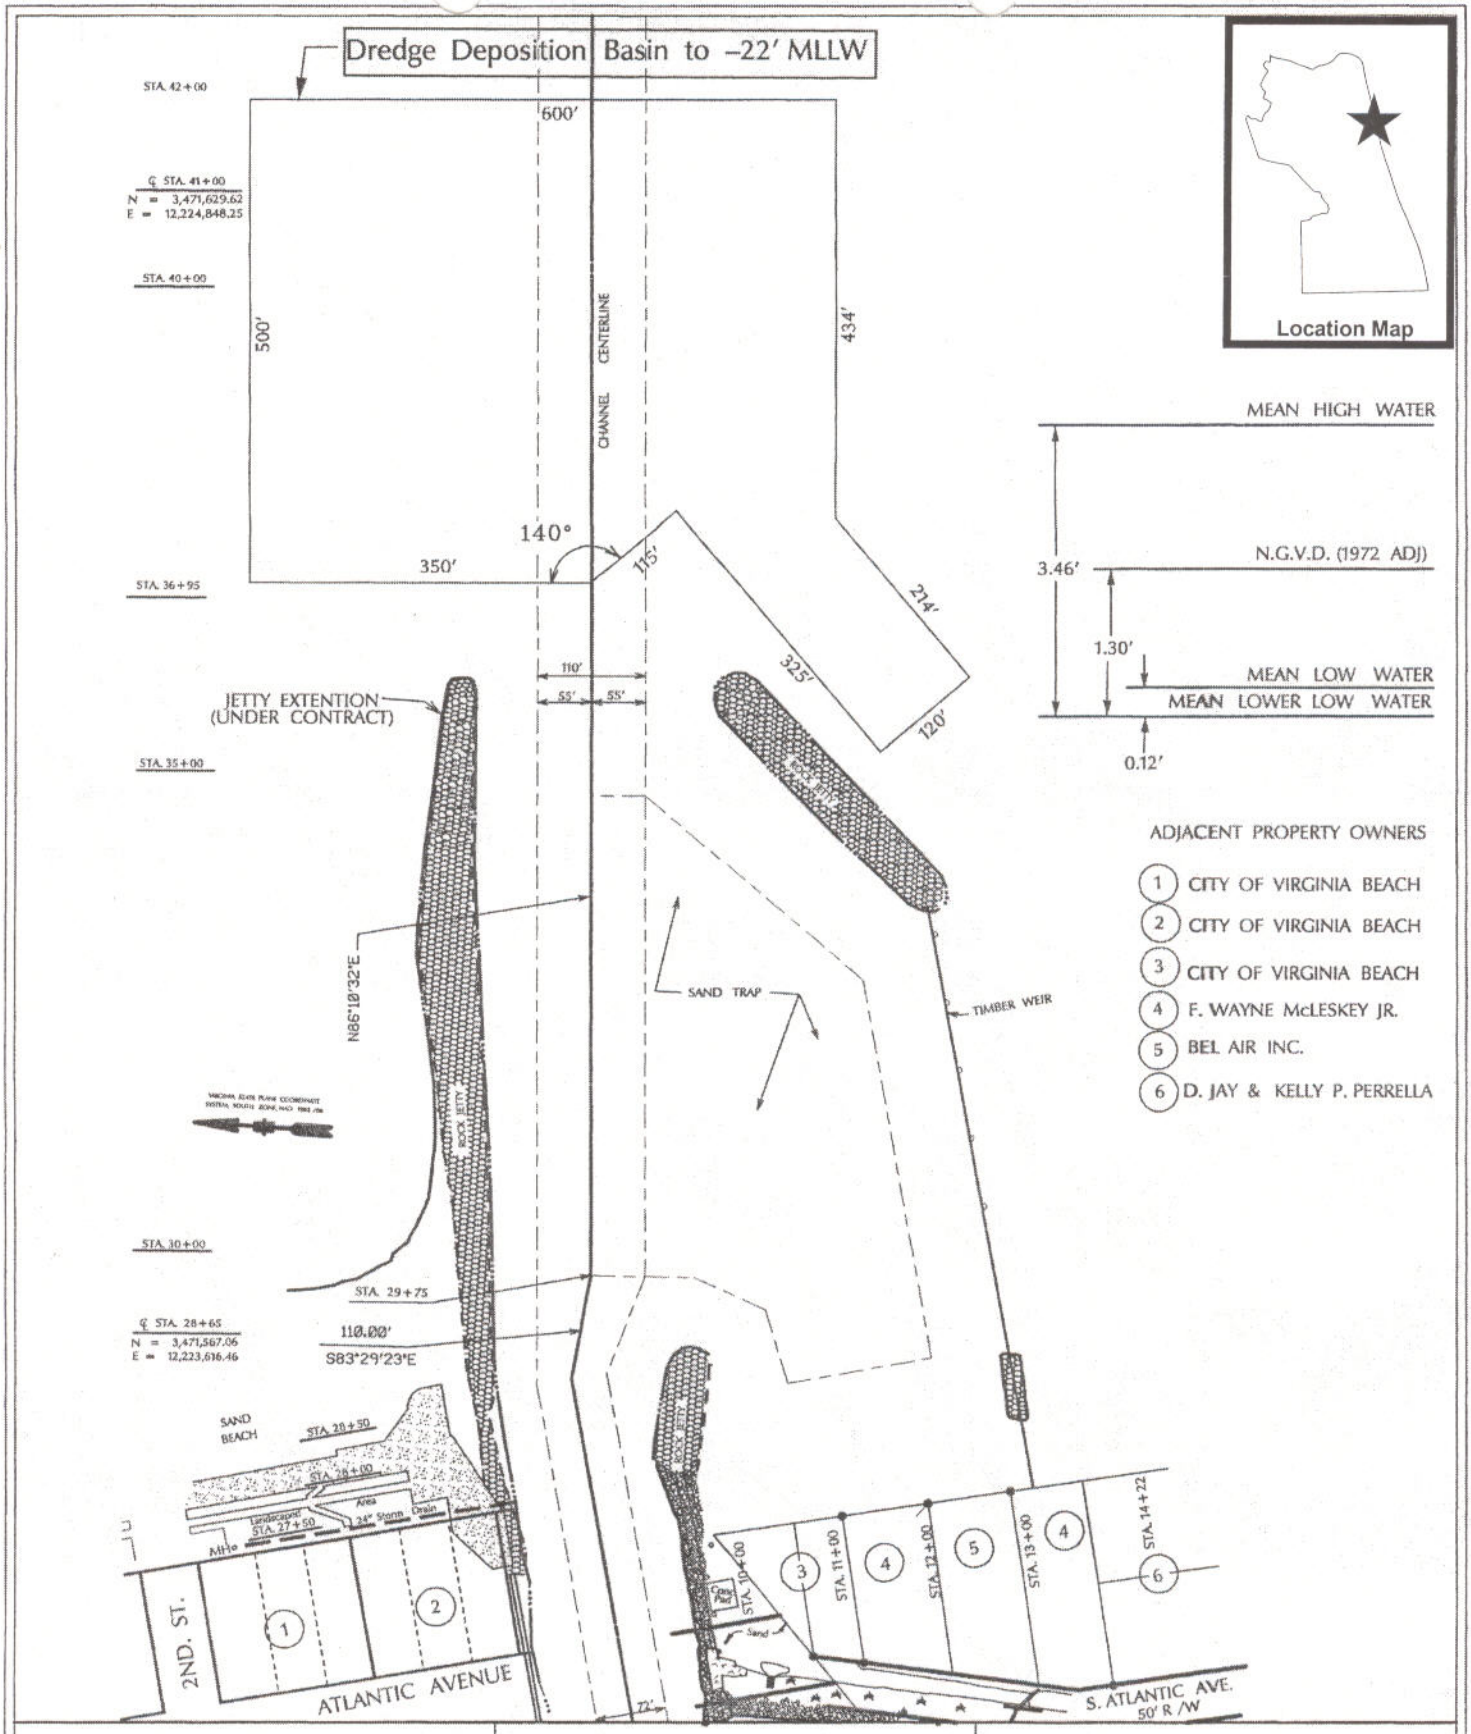

Purpose: Maintenance Dredging
Datum: MLW
Depth in feet

Rudee Inlet

Outer Channel Deposition Basin
1″ = 200′

IN: Virginia Beach
AT: Rudee Inlet
State: VA
Application by: City of Va Beach
MAY 2004

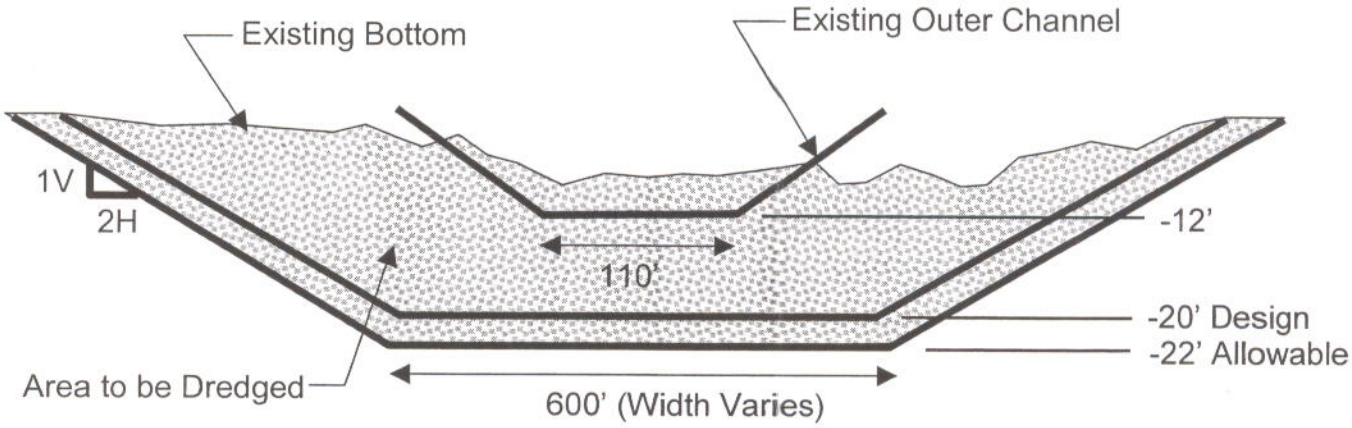

Outer Channel Cross-Section

Not to Scale

Purpose: Maintenance Dredging Datum: MLW Depth in feet	**Rudee Inlet** Outer Channel Deposition Basin Cross-Section Not to Scale	IN: Virginia Beach AT: Rudee Inlet State: VA Application by: City of Va Beach May 2004 Page 2 of 4

Purpose: Maintenance Dredging
Datum: MLW
Depth in feet

Rudee Inlet

Dredged Material Placement Area
Rudee Inlet to 14th Street
Not to Scale

IN: Virginia Beach
AT: Rudee Inlet
State: VA
Application by: City of Va Beach
May 2004

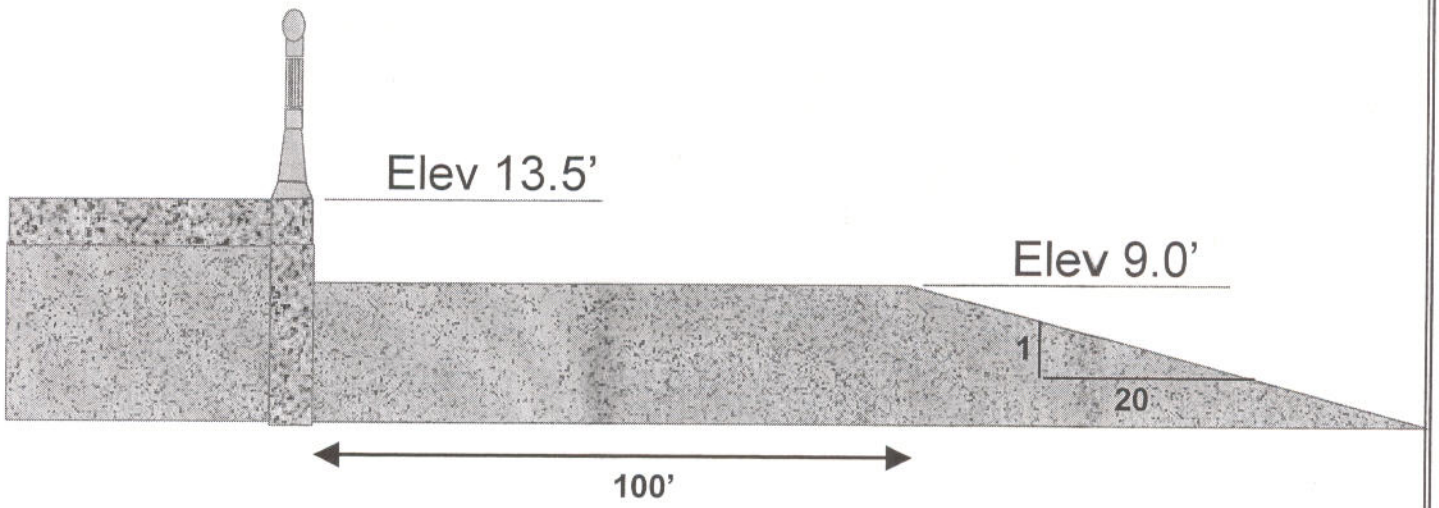

Dredged Material Placement Area
Oceanfront Beach
Cross-Section
Not to Scale

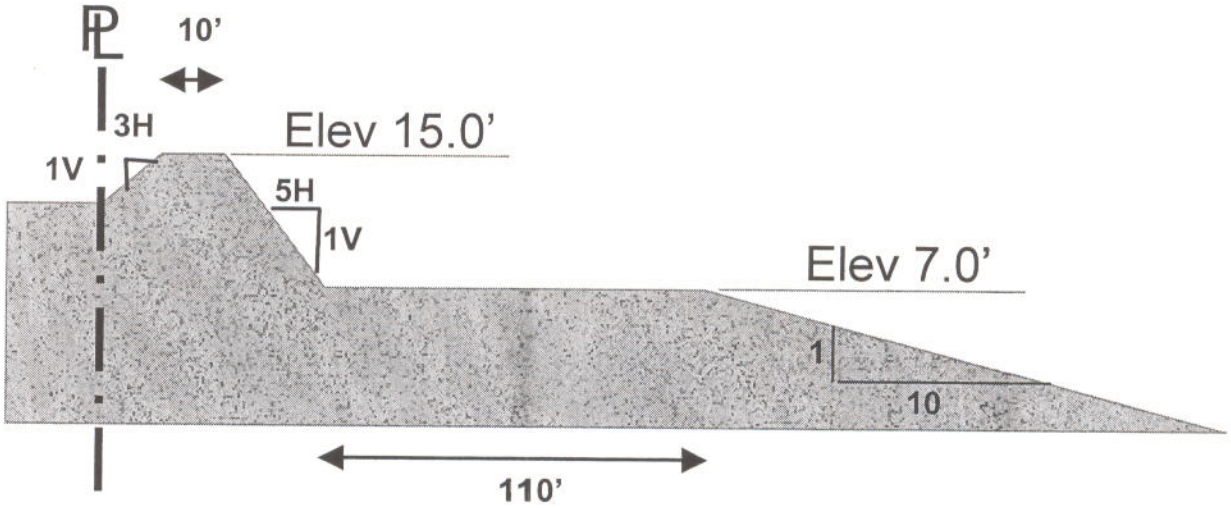

Dredged Material Placement Area
Croatan Beach
Cross-Section
Not to Scale

Purpose: Maintenance Dredging Datum: MLW Depth in feet	Rudee Inlet Dredged Material Placement Area Cross-Section Not to Scale	IN: Virginia Beach AT: Rudee Inlet State: VA Application by: City of Va Beach May 2004