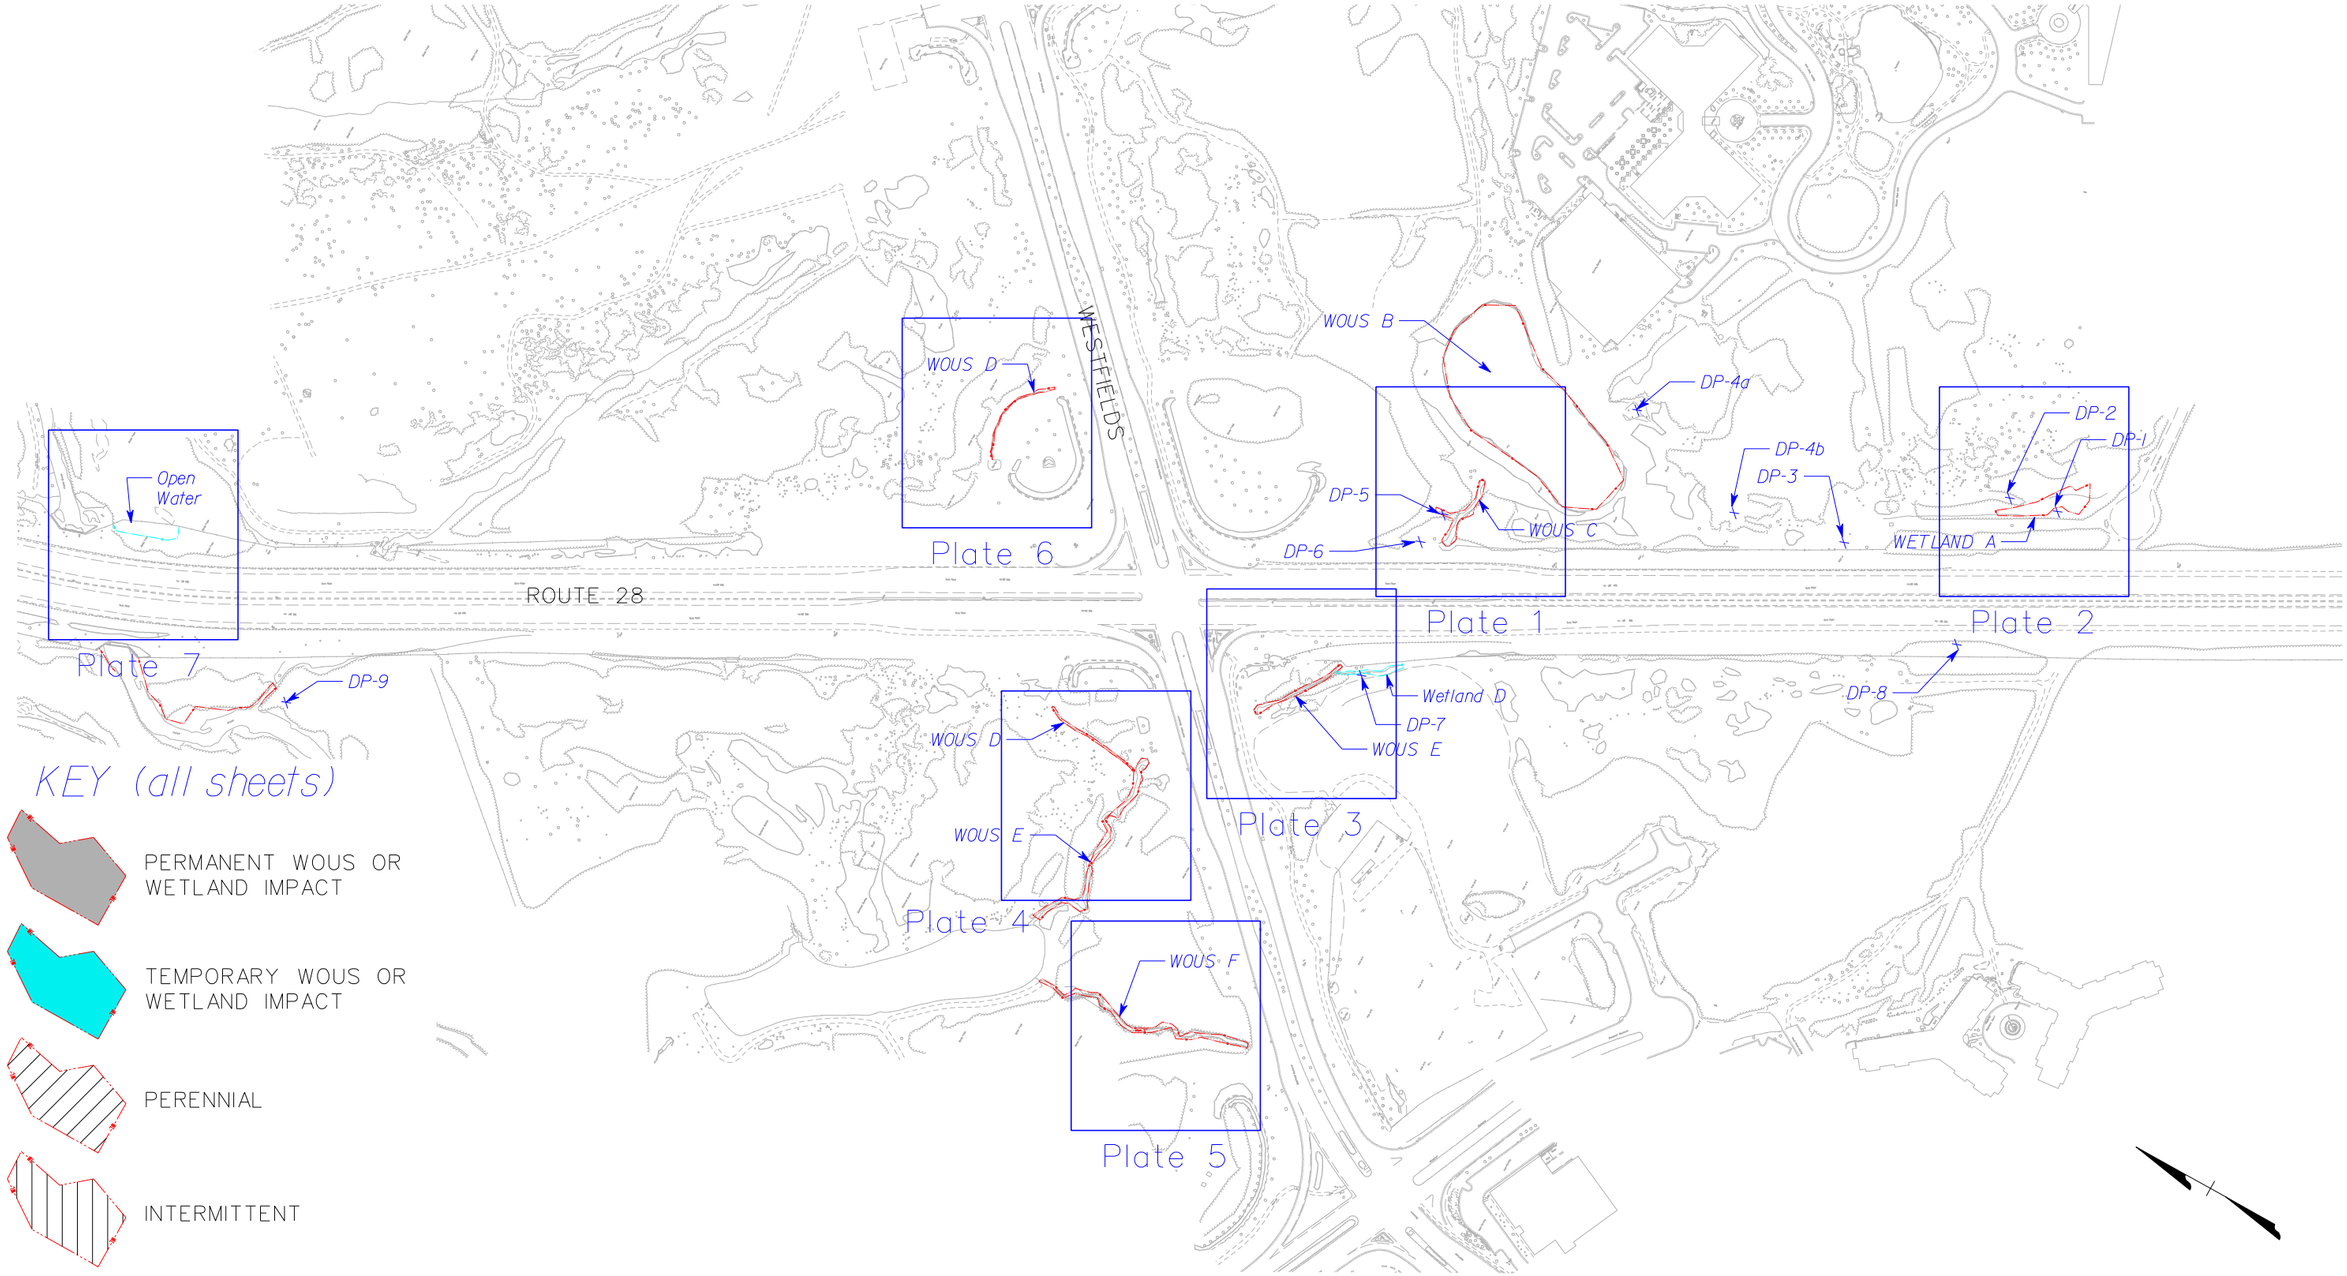

ROUTE 28
PUBLIC/PRIVATE PARTNERSHIP
VHB CLARK SHIRLEY

Route 28 / Westfields Interchange
Wetland Impacts
Overall View

SHEET 1 OF 8

SCALE 1"=300'

0 300 ft 600 ft