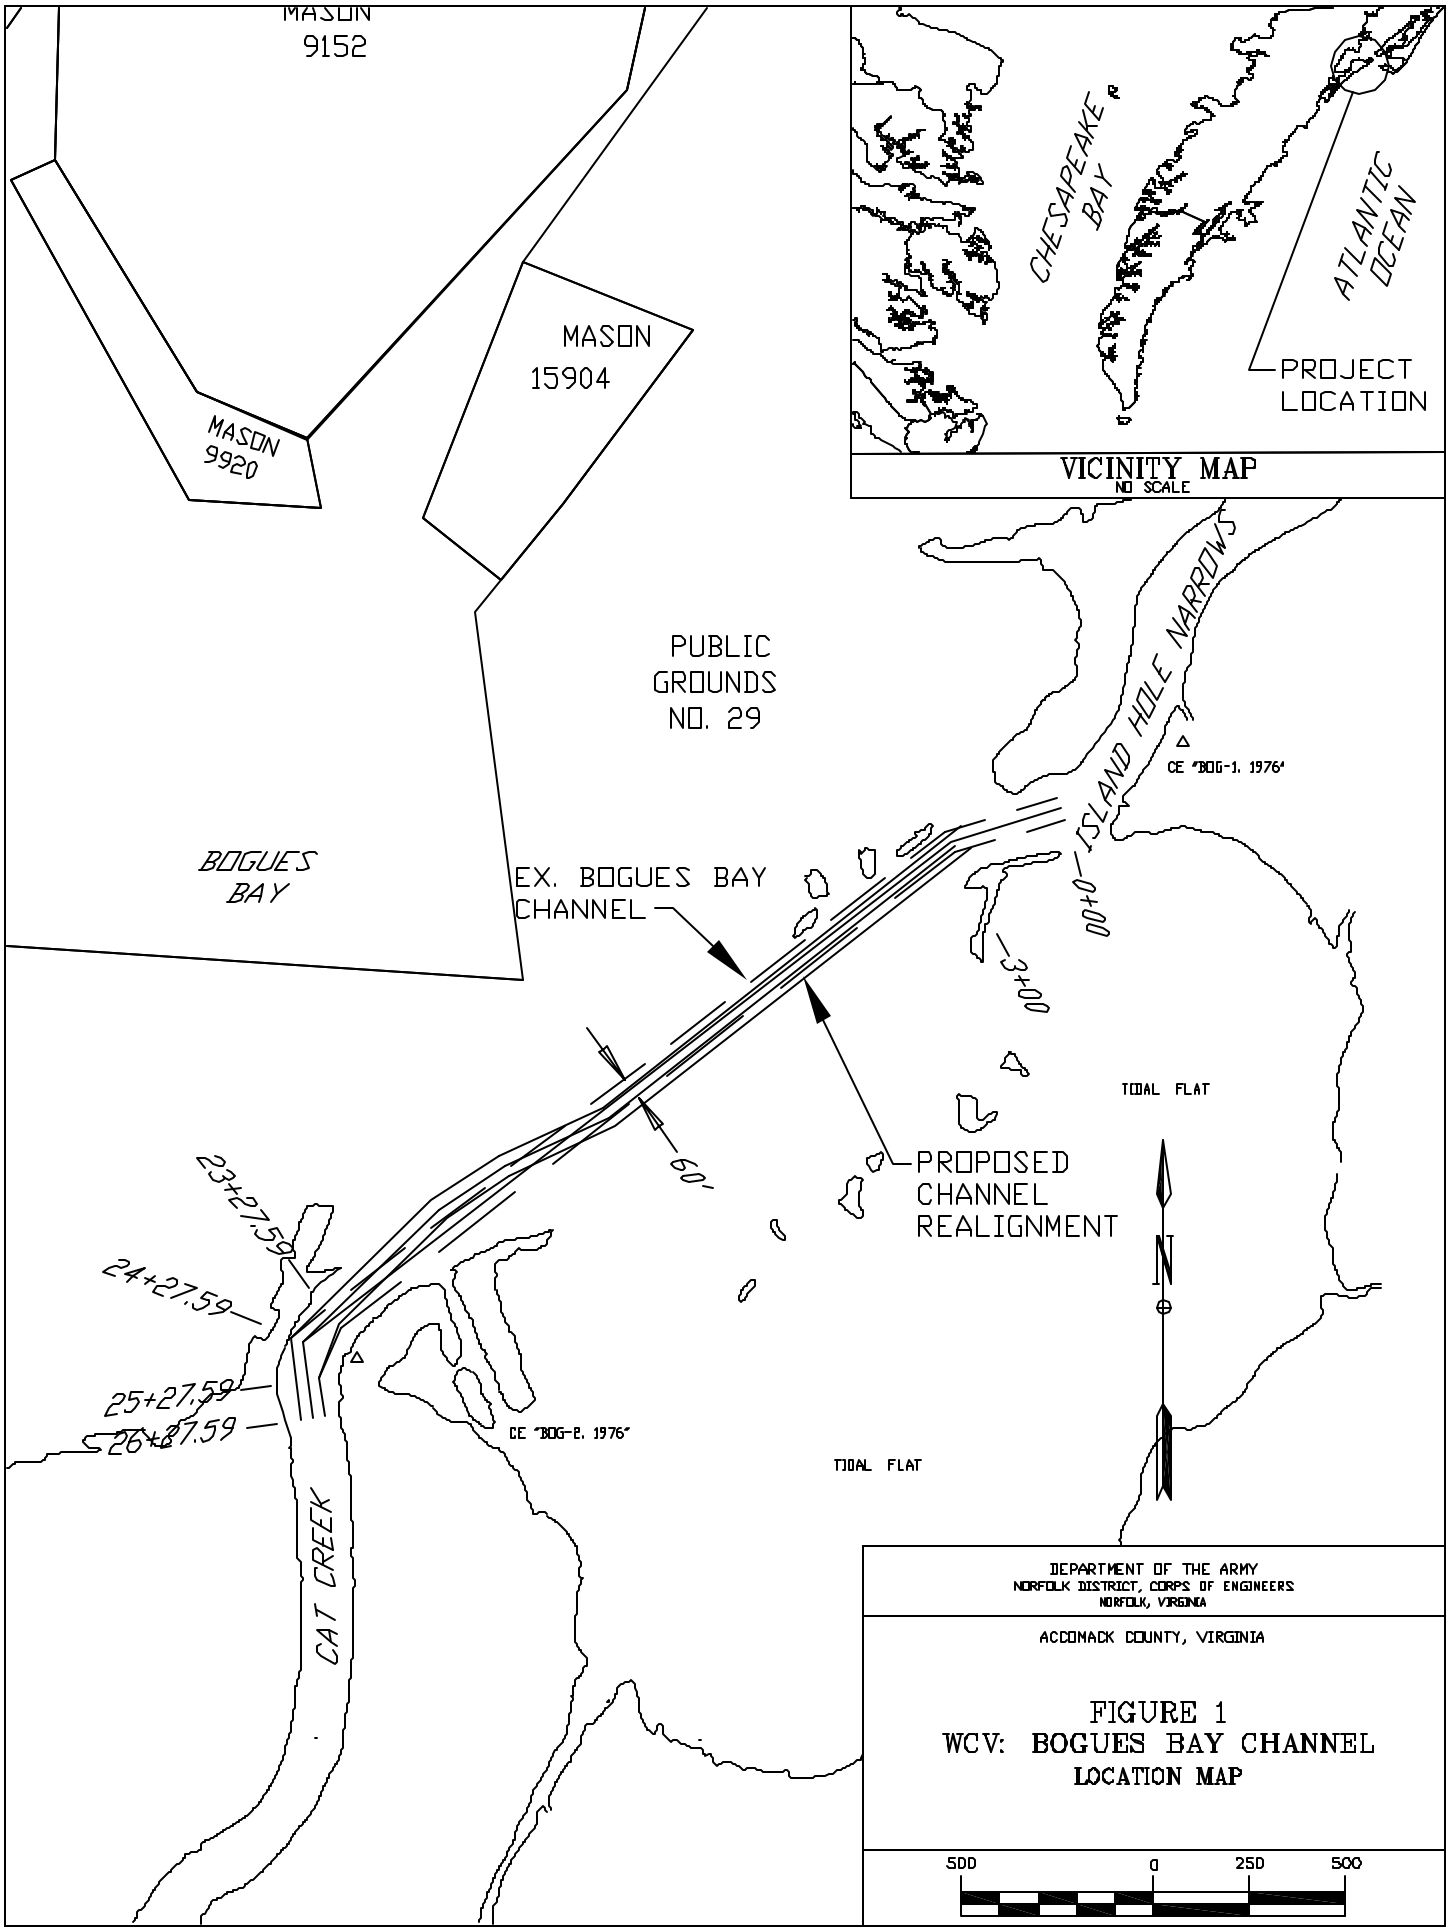
MASON
9152
MASON
15904
MASON
9920
PUBLIC
GROUNDS
NO. 29
BOGUES
BAY
EX. BOGUES BAY
CHANNEL
PROPOSED
CHANNEL
REALIGNMENT
60'
23+27.59
24+27.59
25+27.59
26+27.59
CAT CREEK
CE "BOG-2, 1976"
TIDAL FLAT
TIDAL FLAT
CE "BOG-1, 1976"
ISLAND HOLE NARROWS
0+00
3+00
N
CHESAPEAKE
BAY
ATLANTIC
OCEAN
PROJECT
LOCATION
VICINITY MAP
NO SCALE
DEPARTMENT OF THE ARMY
NORFOLK DISTRICT, CORPS OF ENGINEERS
NORFOLK, VIRGINIA
ACCOMACK COUNTY, VIRGINIA
FIGURE 1
WCV: BOGUES BAY CHANNEL
LOCATION MAP
500
0
250
500