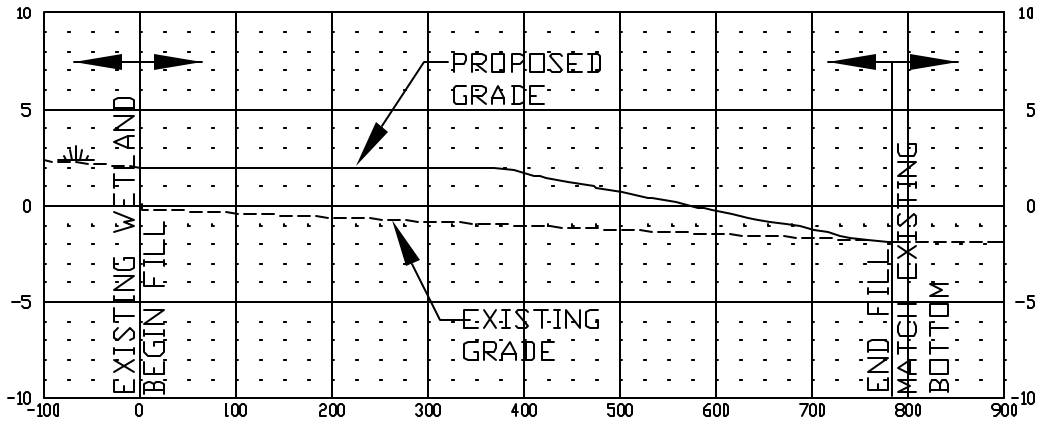

PROPOSED LONG-TERM PLACEMENT SITE
TYPICAL CROSS-SECTION A-A

VERTICAL 5 0 2.5 5

HORIZONTAL 200 0 100 200

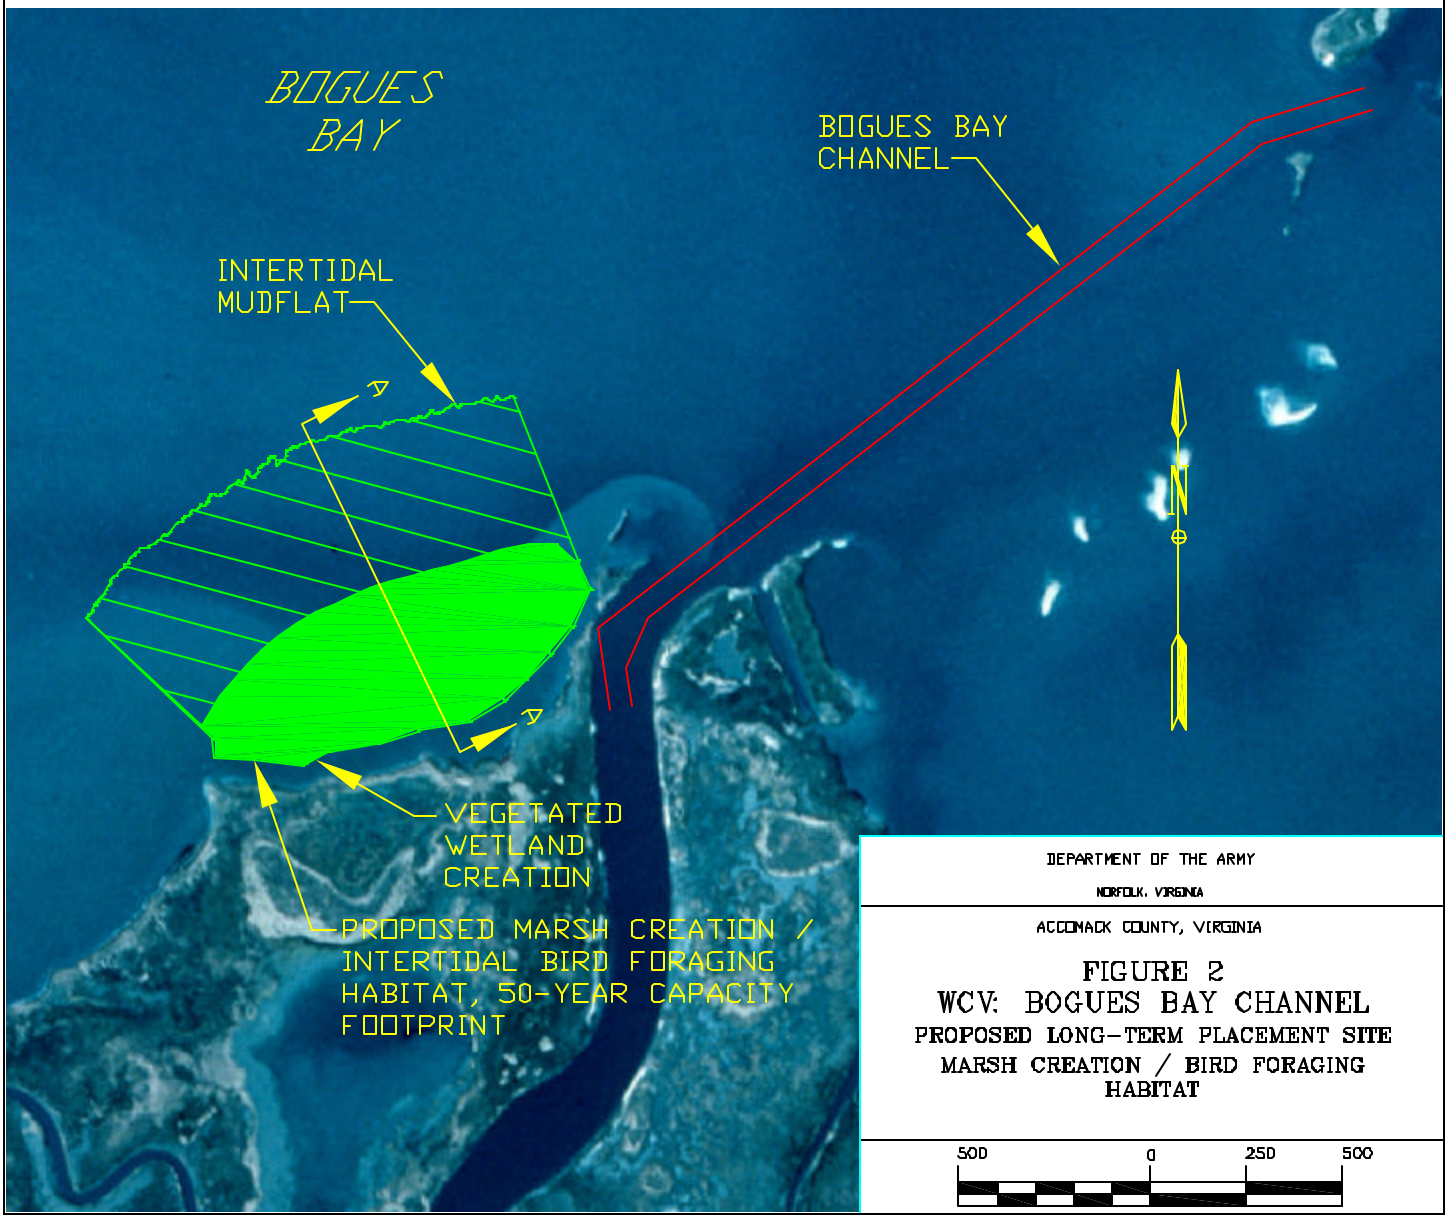

DEPARTMENT OF THE ARMY

NORFOLK, VIRGINIA

ACCOMACK COUNTY, VIRGINIA

FIGURE 2
WCV: BOGUES BAY CHANNEL
PROPOSED LONG-TERM PLACEMENT SITE
MARSH CREATION / BIRD FORAGING HABITAT

500 0 250 500