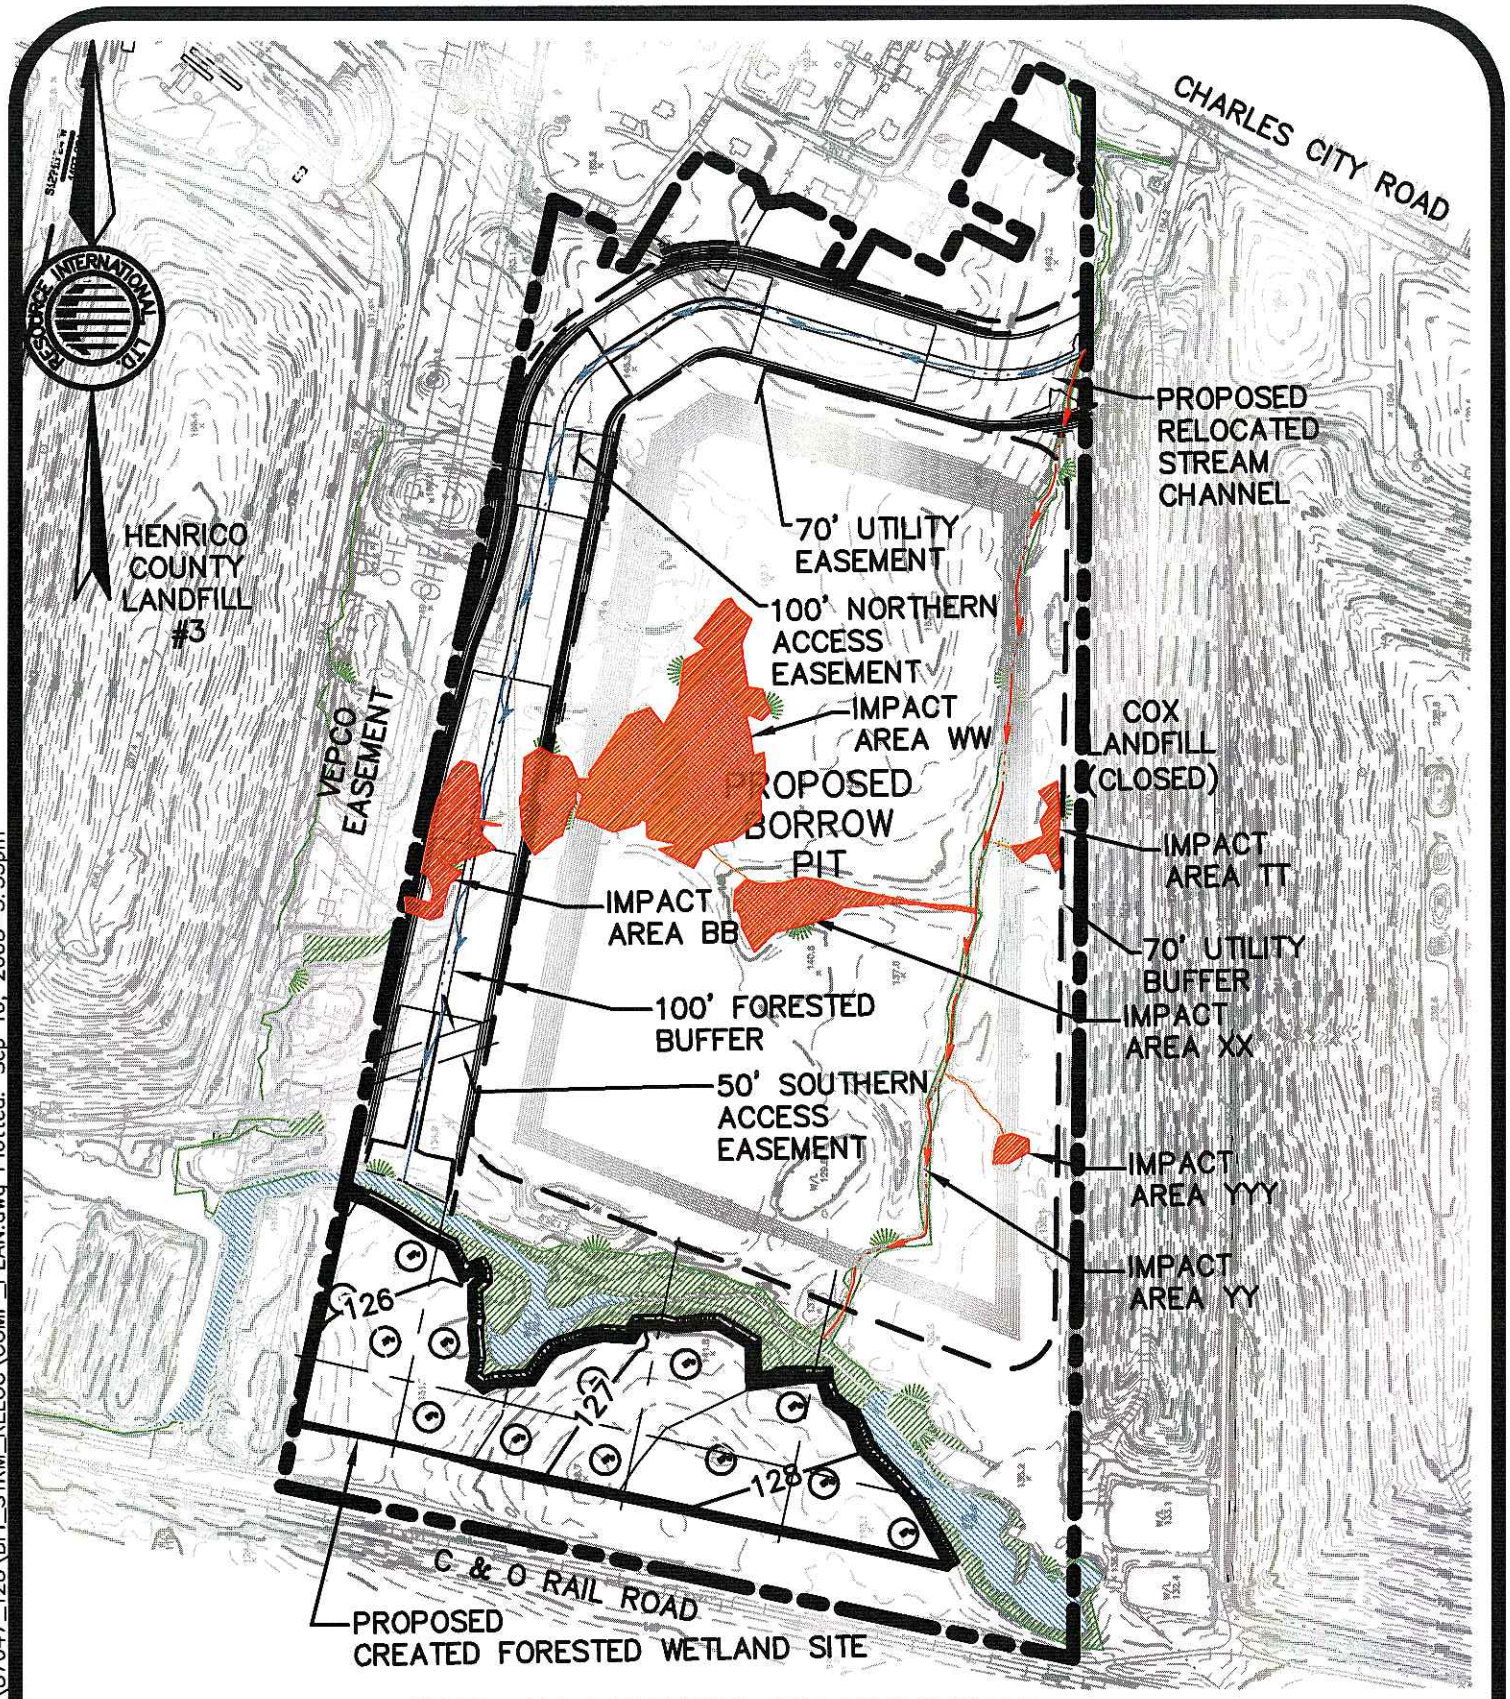

NOTE: ALL LOCATIONS ARE APPROXIMATE.

FIGURE 2
OVERVIEW & ENLARGEMENT KEY
BFI WASTE SYSTEMS OF VIRGINIA, LLC
PROPOSED BORROW PIT PROJECT
HENRICO COUNTY, VIRGINIA
SCALE: 1"=400'

RESOURCE INTERNATIONAL, LTD.
ENGINEERS ◦ SCIENTISTS ◦ SURVEYORS ◦ PLANNERS
P.O. BOX 6160 ◦ 9560 KINGS CHARTER DRIVE ◦ ASHLAND, VA 23005
(804) 550-9200 FAX (804) 550-9259

C:\Civil 3D Projects\87047_128\BFI_STRM_RELOC\COMP_PLAN.dwg Plotted: Sep 16, 2008-3:35pm