I:\1900s\1993-Premier Properties\Ecology\Impacts\1993 - Impacts Map working 12-06-07 selected alternative.dwg

SITE DATA:	
PROJECT LIMITS	238.53 ACRES ±

JURISDICTIONAL AREAS:

WETLANDS	30.03 ACRES ±
OPEN WATERS	5.09 ACRES ±
STREAM CHANNELS	1.22 ACRES± (13,326 L.F.±)

PERMITTED JURISDICTIONAL AREA IMPACTS:
PERMIT # SPGP-O1C 05-V2126
VWP # WP4-07-0187

PERMANENT ROAD IMPACTS

WETLANDS	0.00 ACRE ±
STREAM CHANNEL	0.07 ACRE± (452 L.F.±)

PERMANENT GRADING IMPACTS

WETLANDS	0.84 ACRES ±
STREAM CHANNEL	0.01 ACRE± (136 L.F.±)

IMPACTS INCREASE FROM PERMIT

PERMANENT ROAD IMPACTS

WETLANDS	0.16 ACRES ±
STREAM CHANNEL	0.004 ACRE± (0 L.F.±)

PERMANENT GRADING IMPACTS

WETLANDS	0.50 ACRES ±
STREAM CHANNEL	0.04 ACRE± (650 L.F.±)

TEMPORARY CONSTRUCTION IMPACTS

WETLANDS	0.74 ACRES ±

MODIFIED JURISDICTIONAL AREA IMPACTS

PERMANENT ROAD IMPACTS

WETLANDS	0.16 ACRES ±
STREAM CHANNEL	0.074 ACRE± (452 L.F.±)

PERMANENT GRADING IMPACTS

WETLANDS	1.34 ACRES ±
STREAM CHANNEL	0.05 ACRE± (786 L.F.±)

TEMPORARY CONSTRUCTION IMPACTS

WETLANDS	0.74 ACRES ±

NOTE: THE LIMITS OF WATERS OF THE U.S., INCLUDING WETLANDS, HAVE BEEN CONFIRMED BY THE U.S. ARMY CORPS OF ENGINEERS ON 08/22/04, CONFIRMATION # 04-R1825

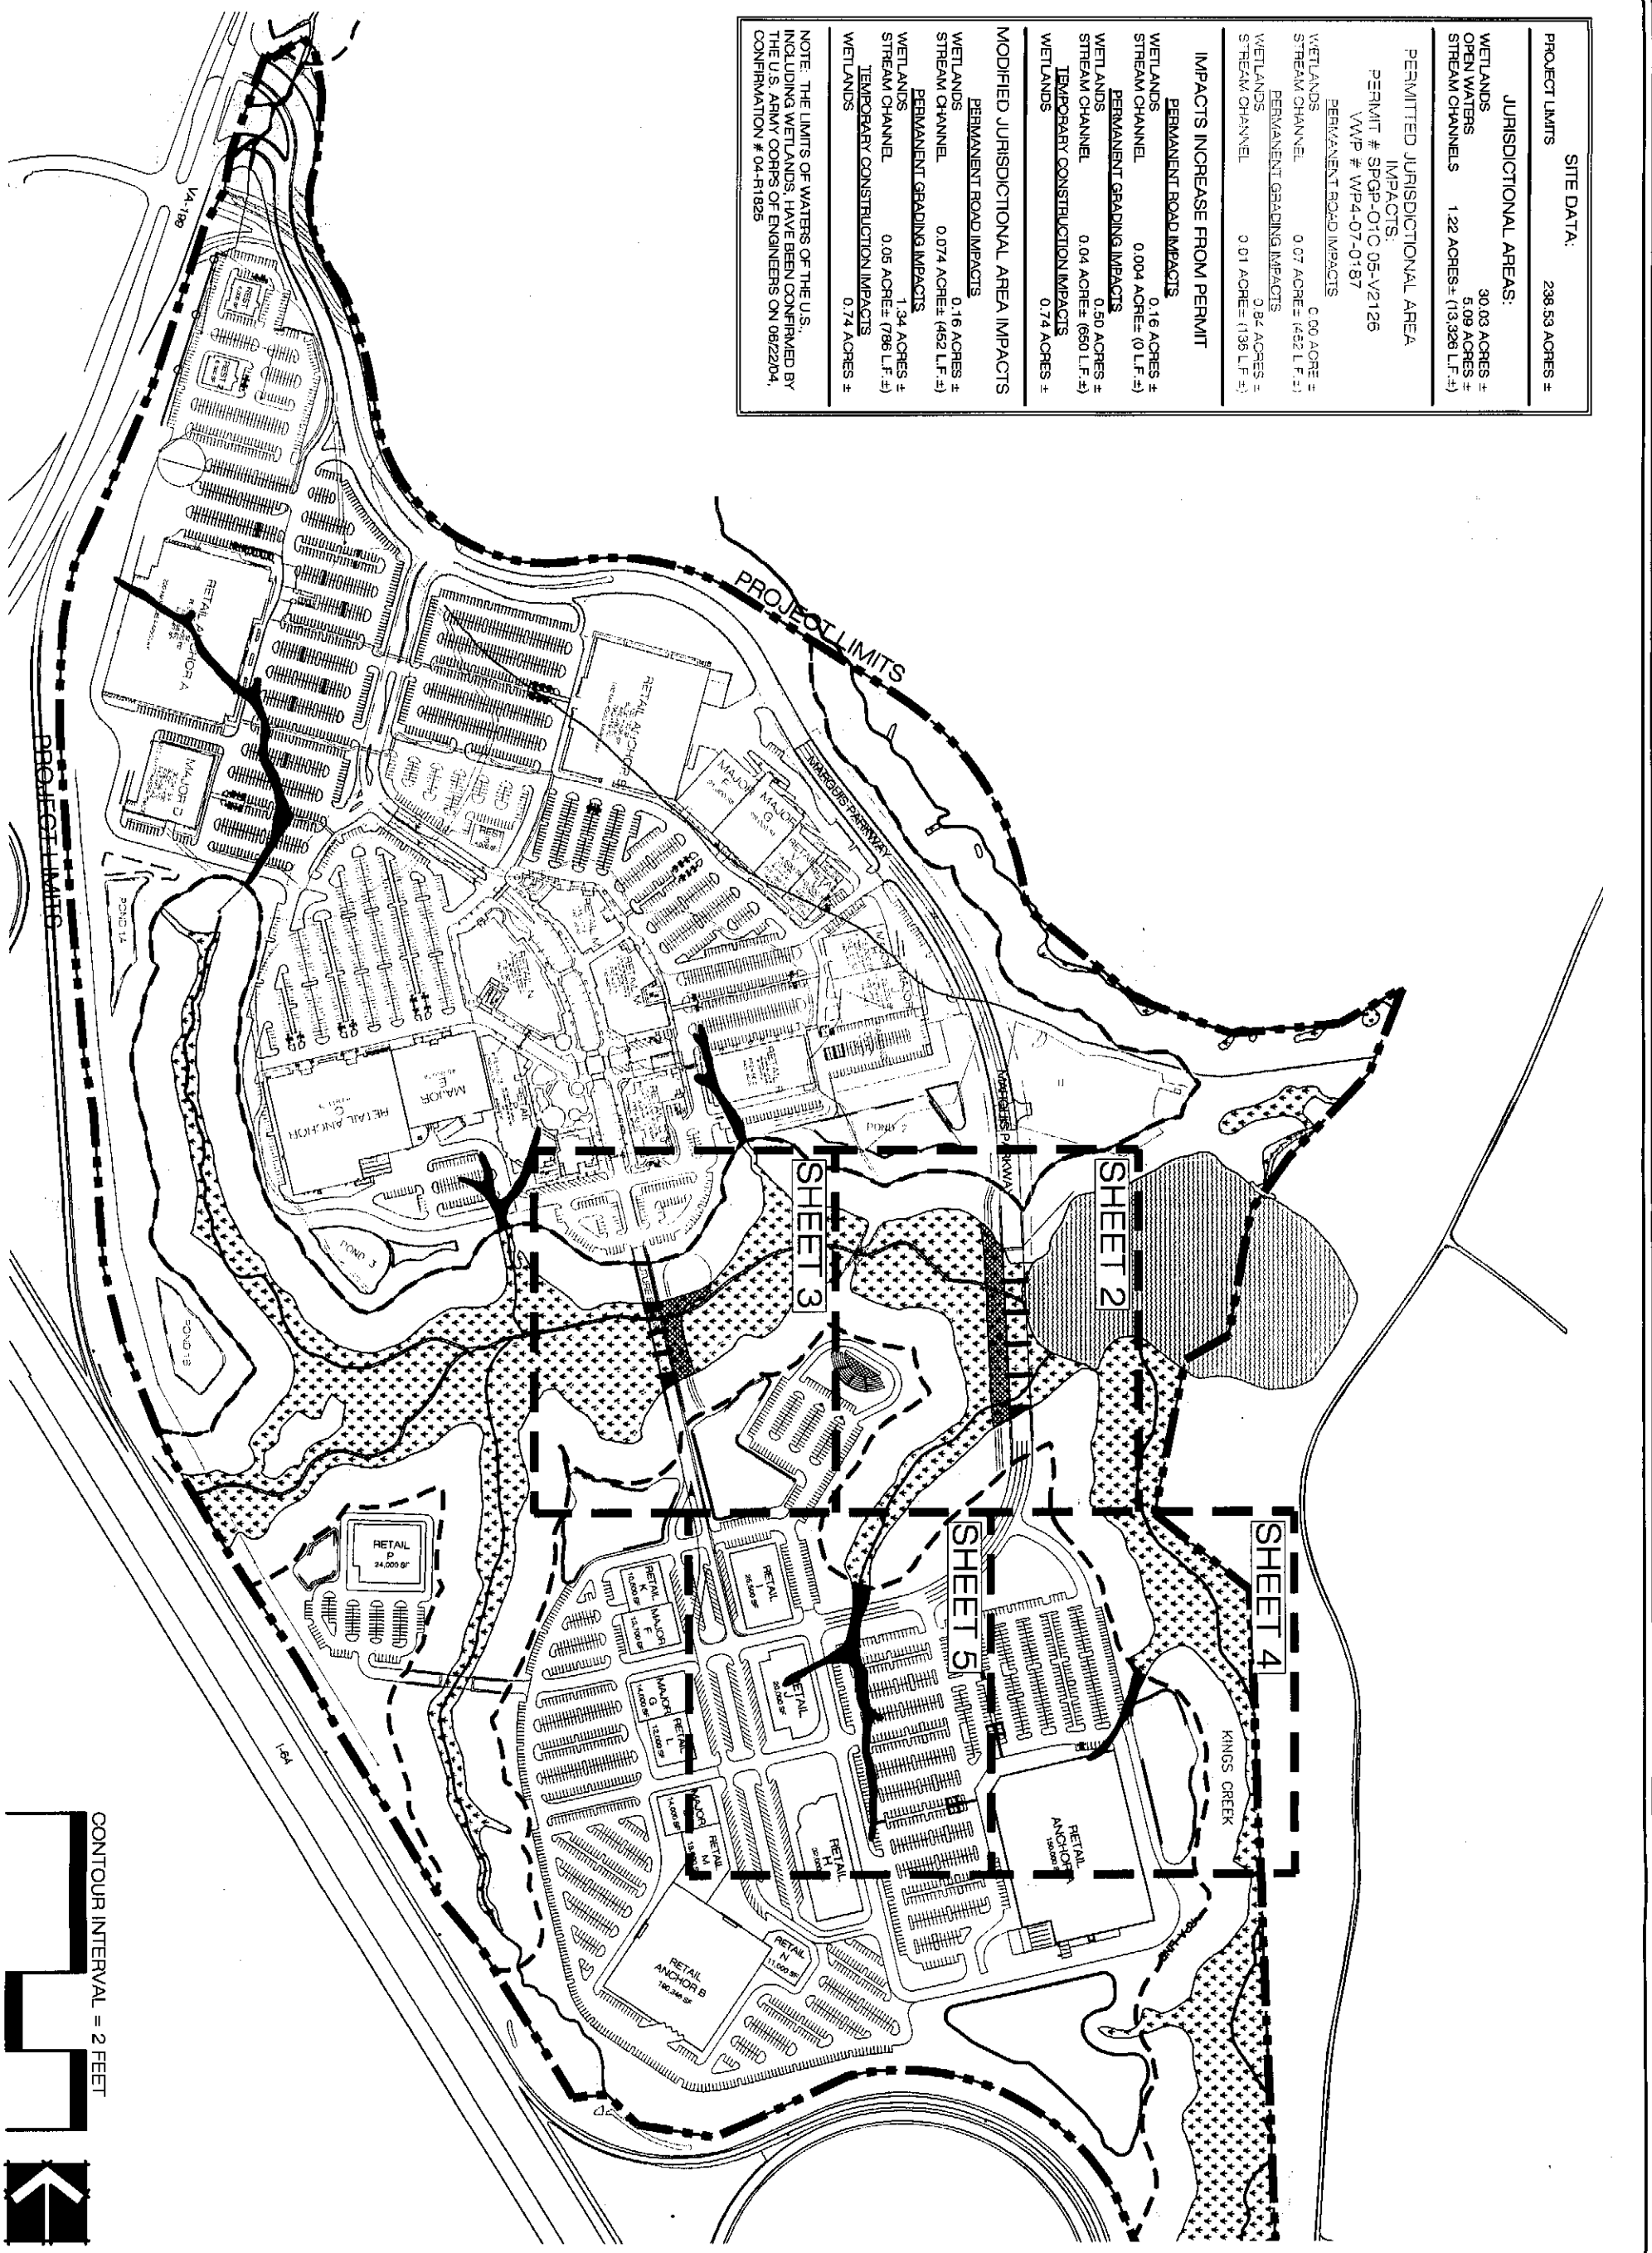

DRAWN BY: PAW
CHECKED BY: SS
DATE: 12/06/07
SCALE: 1 INCH = 400 FEET
SHEET: 1
JOB# 1993

REVISIONS: DATE:

DATE: BASE MAP PROVIDED BY: LANDMARK DESIGN GROUP

JURISDICTIONAL AREA IMPACTS MAP
SHEET INDEX - SHEET 1 OF 5
PREMIER PROPERTY
YORK COUNTY, VIRGINIA

WILLIAMSBURG ENVIRONMENTAL GROUP, INC.
Environmental Consultants

5209 Center Street
Williamsburg, Virginia 23188
(757) 220-5669

7501 Boulders View Drive
Suite 205
Richmond, Virginia 23225
(804) 267-3474

13921 Park Center Road
Suite 160
Herndon, Virginia 20171
(703) 437-3090

5705 Salem Run Blvd.
Suite 105
Fredericksburg, Virginia 22407
(540) 785-5544

I:\1900s\1993-Premier Properties\Ecology\Impacts\1993 - Impacts Map working 12-06-07 selected alternative.dwg

SHEET: 2
JOB# 1993
DRAWN BY: PAW
DATE: 12/06/07
SCALE: 1INCH = 100 FEET
CHECKED BY: SS
REVISIONS: DATE
BASE MAP PROVIDED BY: LANDMARK DESIGN GROUP

JURISDICTIONAL AREA IMPACTS MAP
SHEET 2 OF 5
PREMIER PROPERTY
YORK COUNTY, VIRGINIA

WILLIAMSBURG ENVIRONMENTAL GROUP, INC.
Environmental Consultants

5209 Center Street
Williamsburg, Virginia 23188
(757) 220-6883

7501 Boulders View Drive
Suite 205
Richmond, Virginia 23225
(804) 267-3474

13921 Park Center Road
Suite 160
Herndon, Virginia 20171
(703) 437-3096

5705 Salem Run Blvd.
Suite 105
Fredericksburg, Virginia 22407
(540) 785-5544

I:\1900s\1993-Premier Properties\Ecology\Impacts\1993 - Impacts Map working 12-06-07 selected alternative.dwg

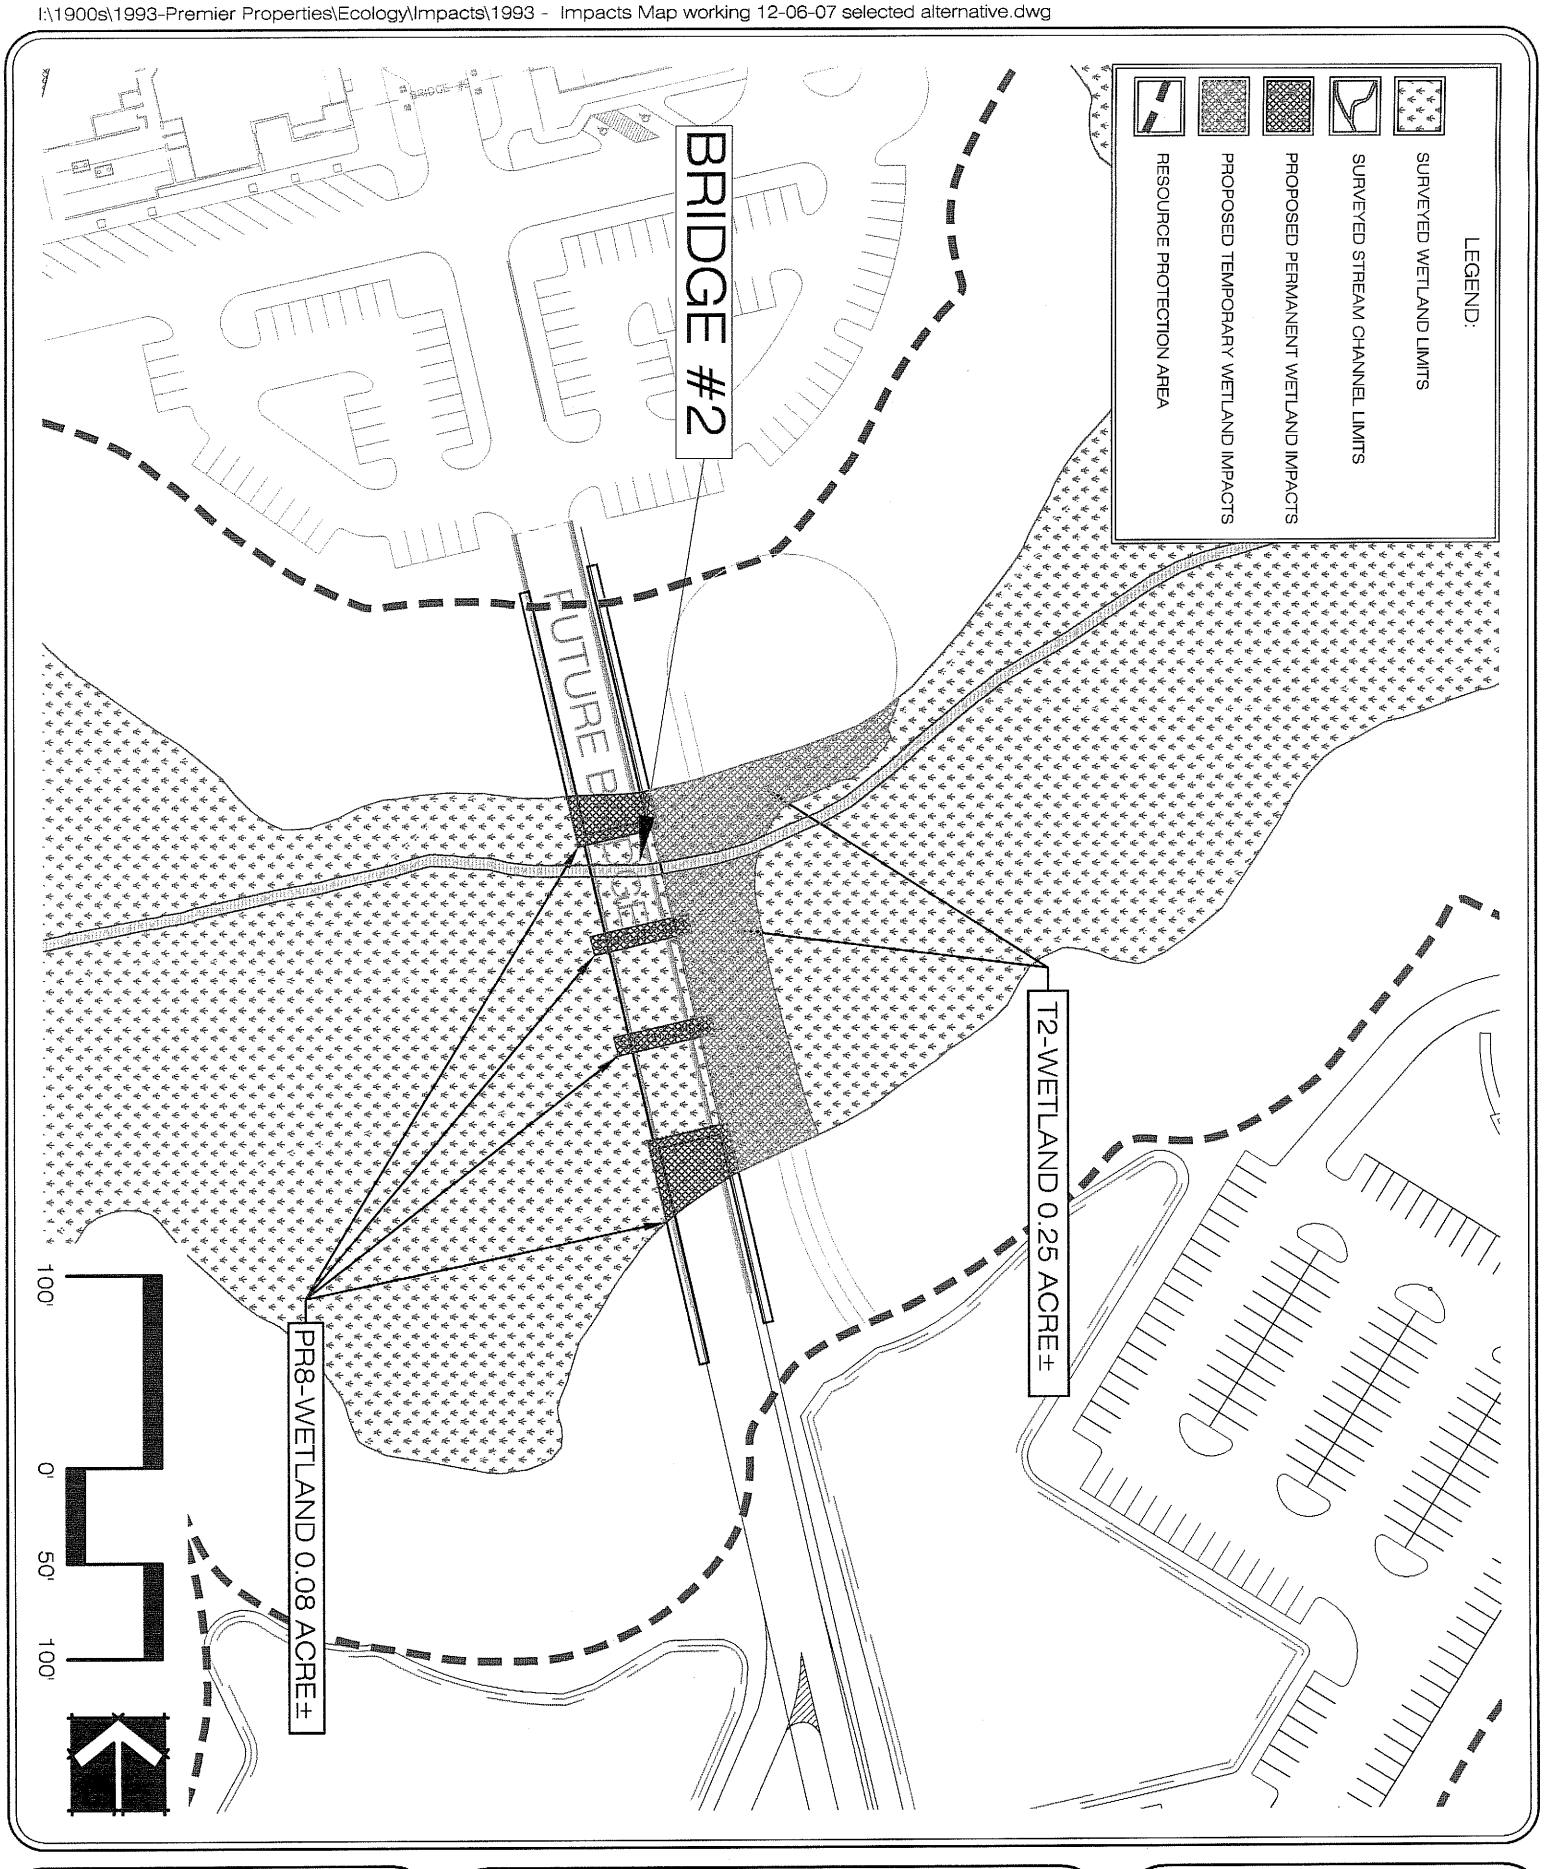

DRAWN BY: XXX
CHECKED BY: XXX
DATE: 11/26/07
SCALE: 1"=50' - 1:00 FEET
JOB #: 1993
SHEET: 3

DATE
REVISIONS:
DATE
BASE MAP PROVIDED BY:
LANDMARK DESIGN GROUP

JURISDICTIONAL AREA IMPACTS MAP
SHEET 3 OF 5
PREMIER PROPERTY
YORK COUNTY, VIRGINIA

WILLIAMSBURG ENVIRONMENTAL GROUP, INC.
Environmental Consultants

5209 Center Street
Williamsburg, Virginia 23188
(757) 220-6868

7501 Boulders View Drive
Suite 205
Richmond, Virginia 23225
(804) 267-3474

13921 Park Center Road
Suite 160
Herndon, Virginia 20171
(703) 437-3096

5705 Salem Run Blvd.
Suite 105
Fredericksburg, Virginia 22407
(540) 785-5544

I:\1900s\1993-Premier Properties\Ecology\Impacts\1993 - Impacts Map working 12-06-07 selected alternative.dwg

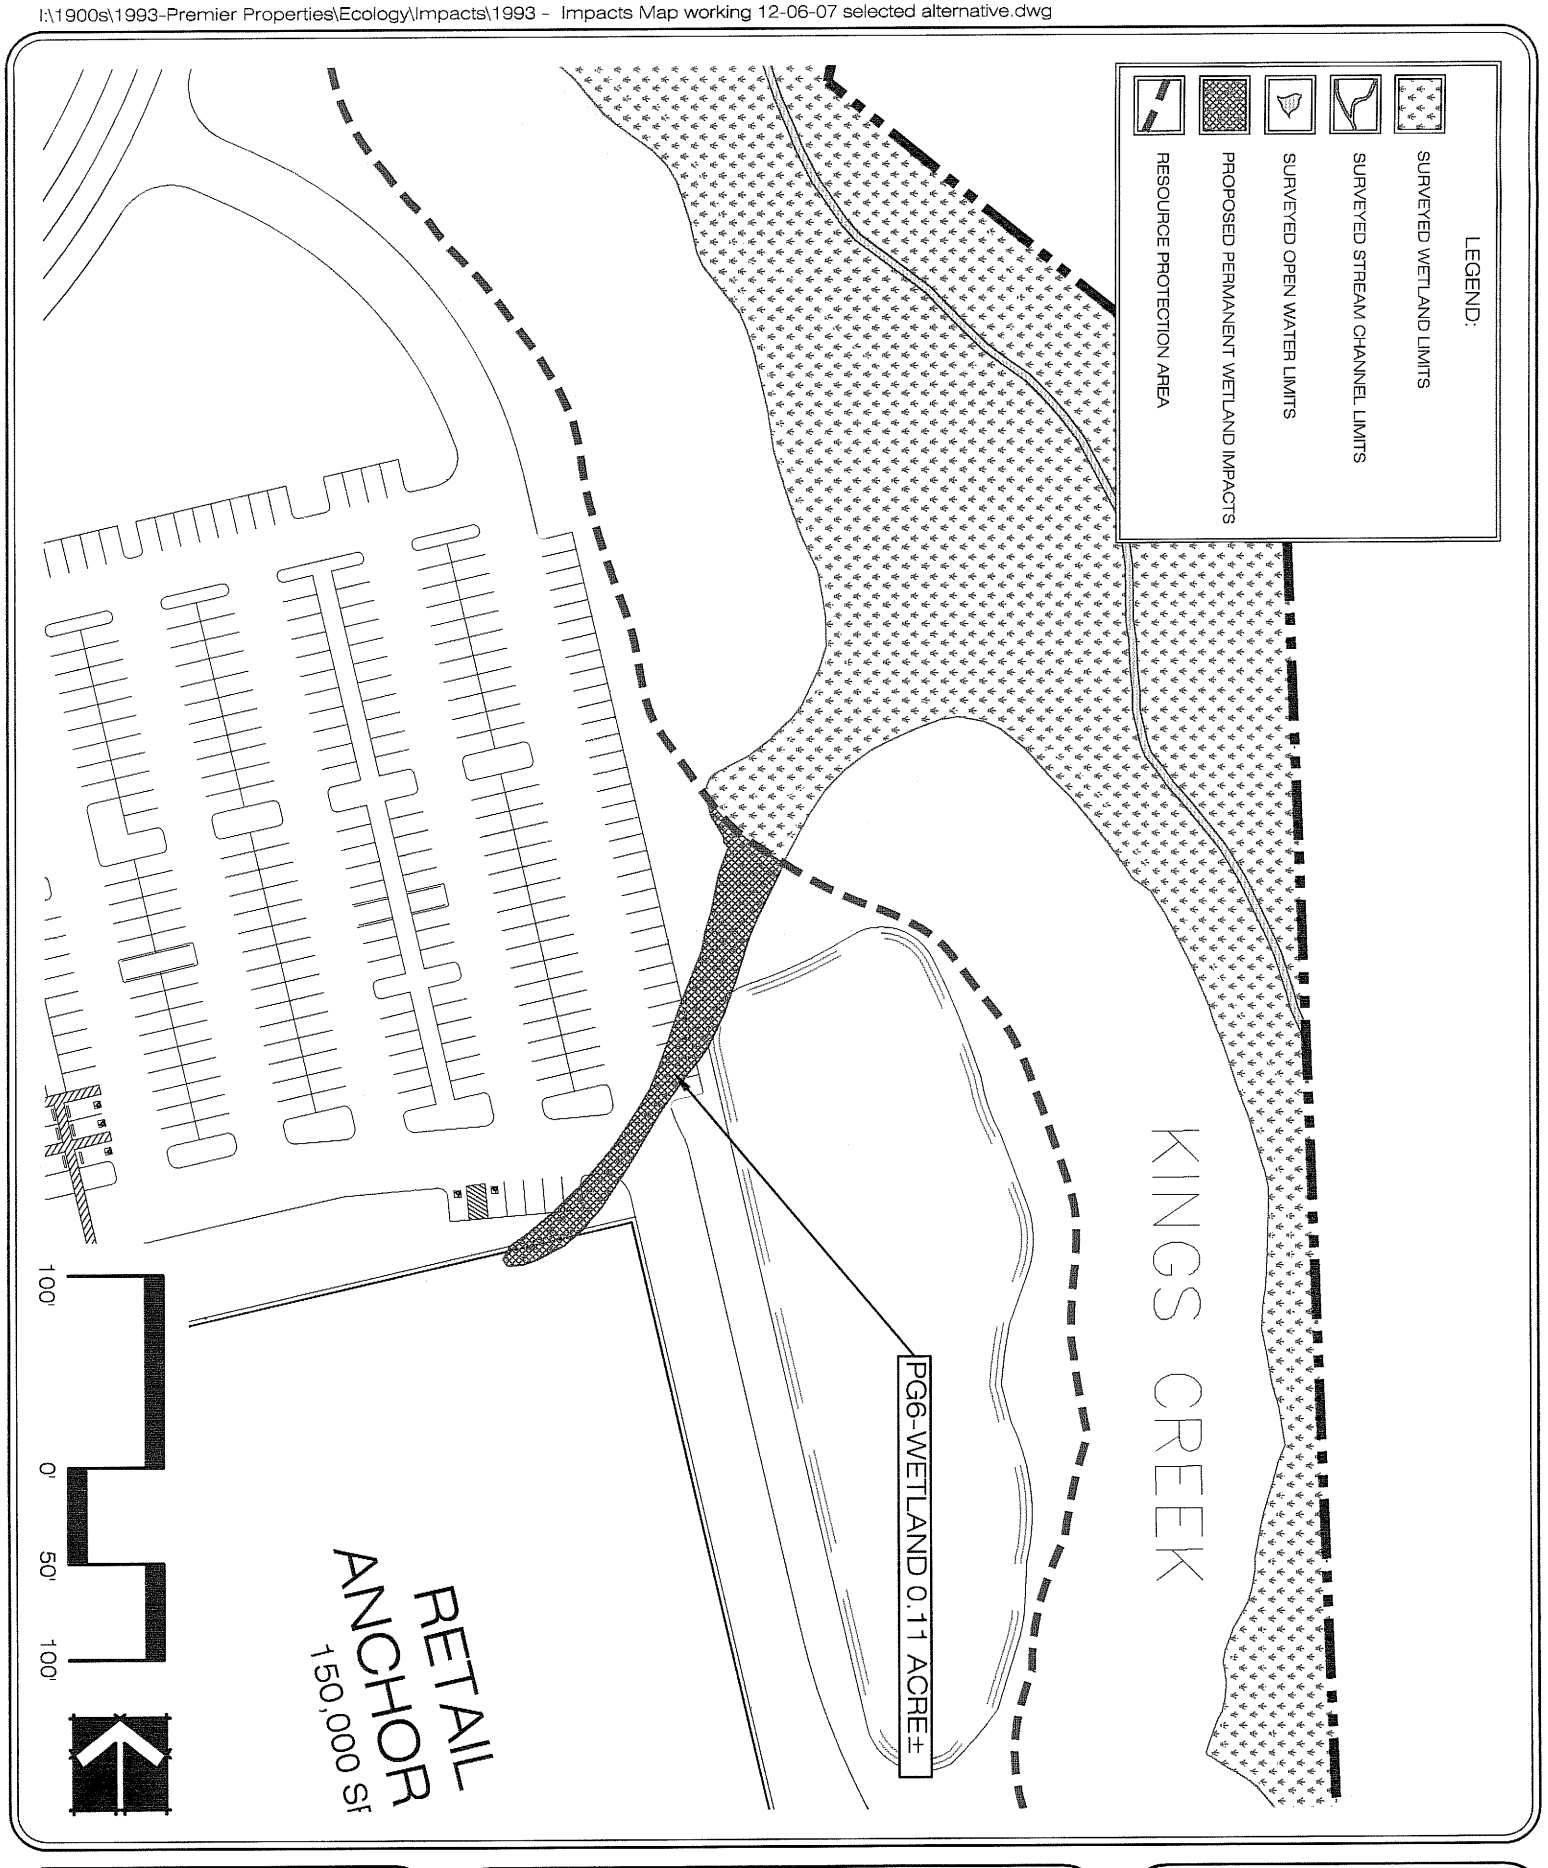

DRAWN BY: MW
DATE: 12/06/07
SCALE: 1 INCH = 100 FEET
CHECKED BY: BS
SHEET: 4
JOB# 1993

REVISIONS: DATE

BASE MAP PROVIDED BY: LANDMARK DESIGN GROUP DATE

JURISDICTIONAL AREA IMPACTS MAP
SHEET 4 OF 5
PREMIER PROPERTY
YORK COUNTY, VIRGINIA

WILLIAMSBURG ENVIRONMENTAL GROUP, INC.

5209 Center Street
Williamsburg, Virginia 23188
(757) 220-6669

7501 Boulders View Drive
Suite 205
Richmond, Virginia 23225
(804) 267-3474

13921 Park Center Road
Suite 190
Herndon, Virginia 20171
(703) 437-3096

5705 Salem Run Blvd.
Suite 105
Fredericksburg, Virginia 22407
(540) 785-5544

Environmental Consultants

I:\1900s\1993-Premier Properties\Ecology\Impacts\1993 - Impacts Map working 12-06-07 selected alternative.dwg

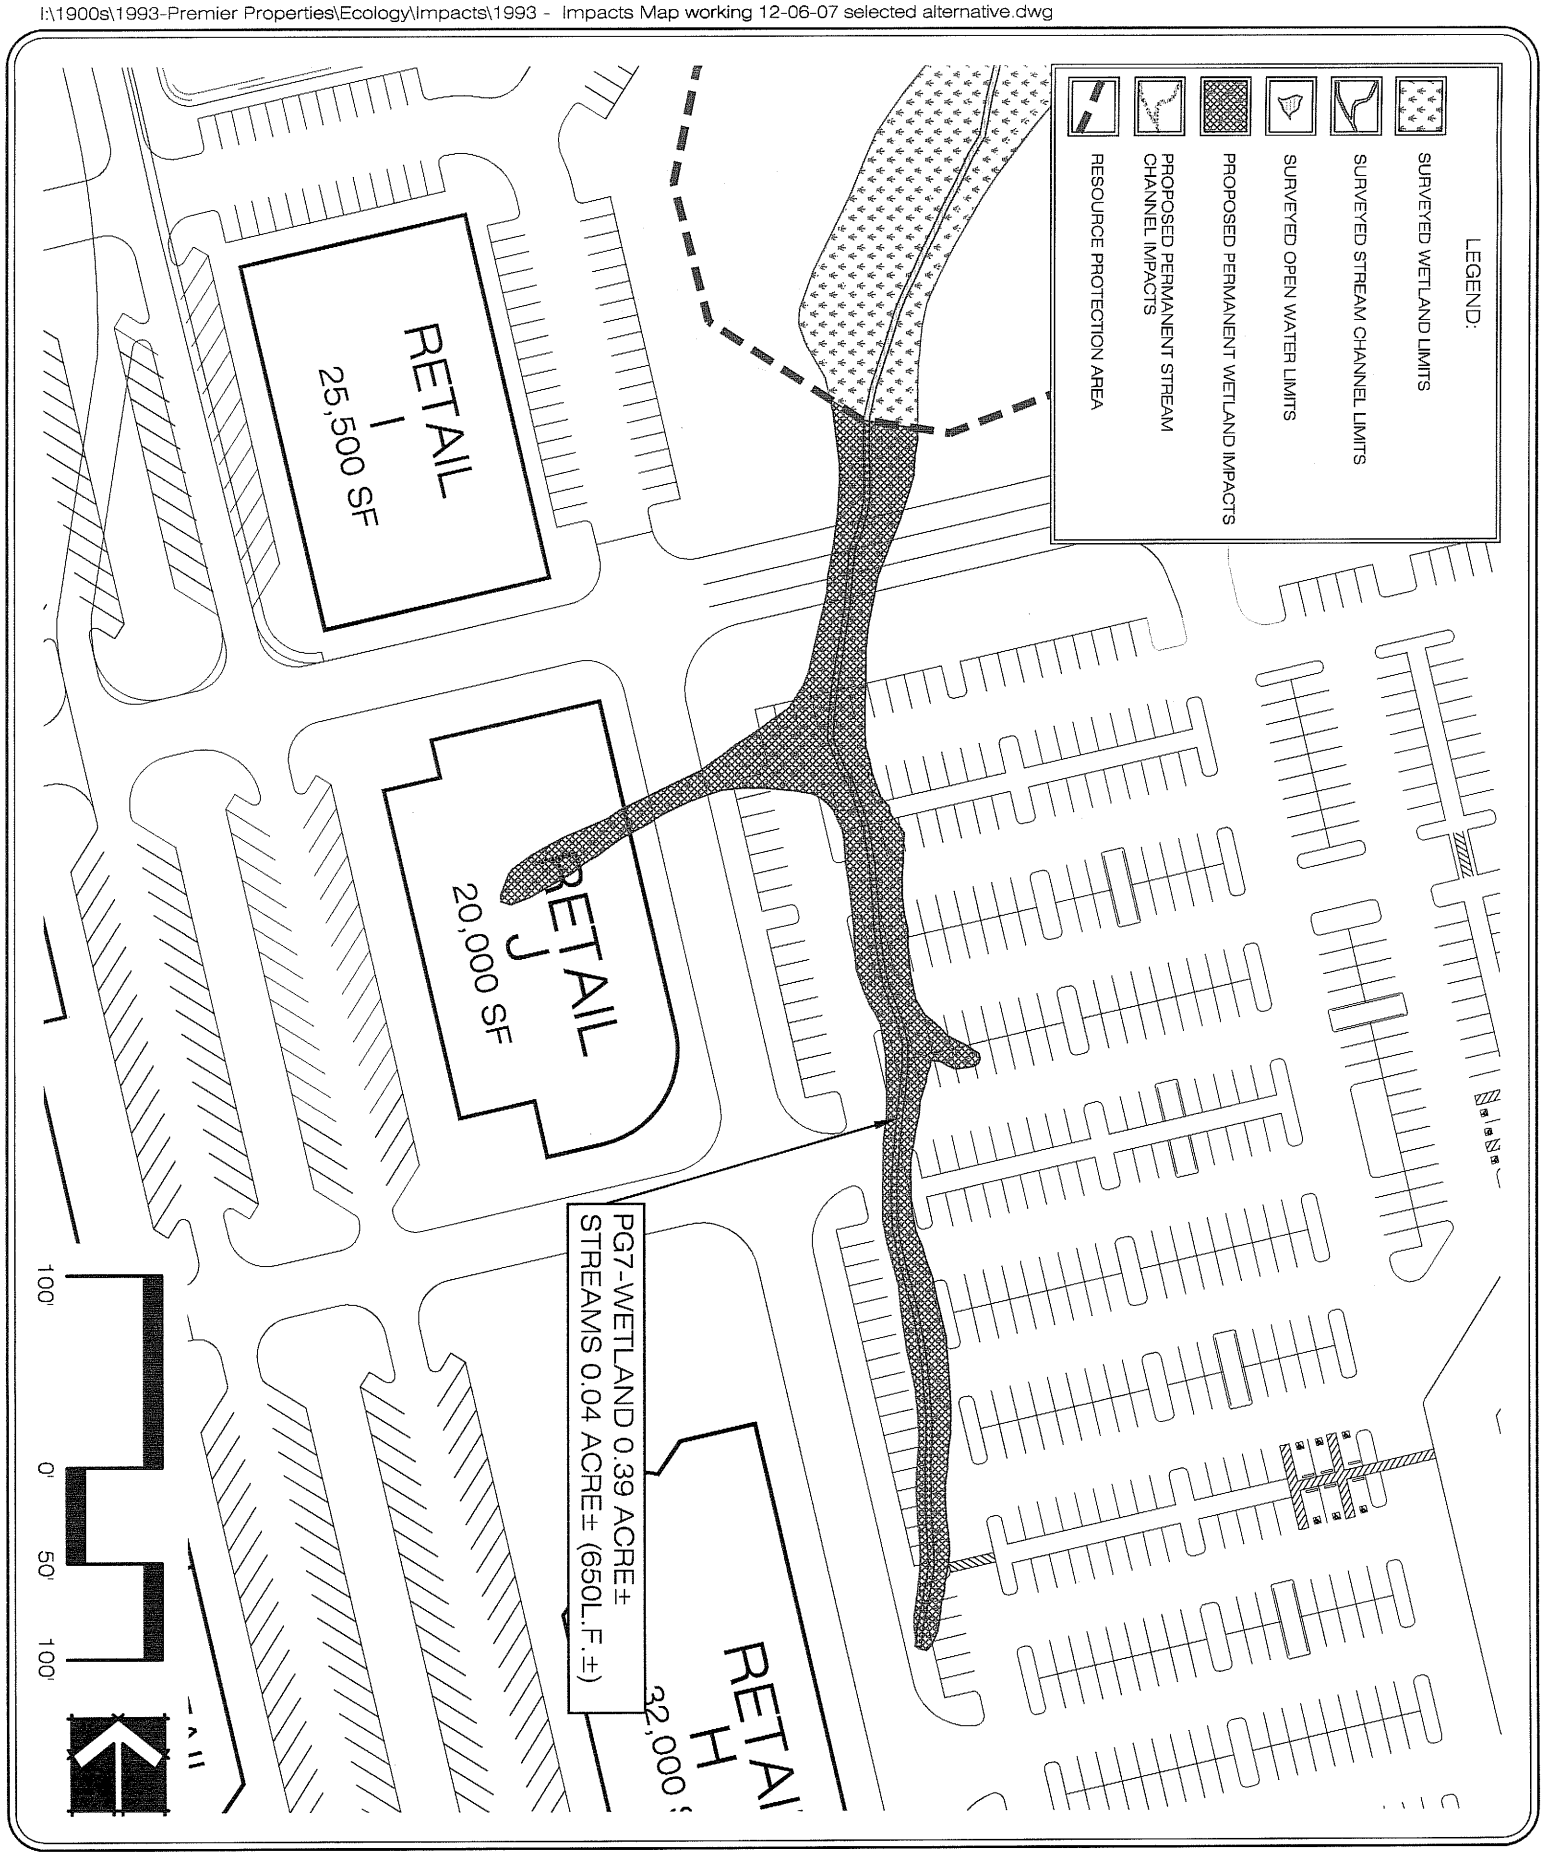

DRAWN BY: RWV
CHECKED BY: BB
DATE: 12/06/07
SCALE: 1 INCH = 100 FEET
SHEET: 5
JOB# 1993

REVISIONS DATE

DATE
BASE MAP PROVIDED BY: LANDMARK DESIGN GROUP

JURISDICTIONAL AREA IMPACTS MAP
SHEET 5 OF 5
PREMIER PROPERTY
YORK COUNTY, VIRGINIA

WILLIAMSBURG ENVIRONMENTAL GROUP, INC.
Environmental Consultants

5239 Center Street
Williamsburg, Virginia 23188
(757) 220-6869

7501 Boulders View Drive
Suite 205
Richmond, Virginia 23225
(804) 267-3474

13921 Park Center Road
Suite 160
Herndon, Virginia 20171
(703) 437 3096

5705 Salem Run Blvd.
Suite 105
Fredericksburg, Virginia 22407
(540) 785-5544