I:\1900s\1993-Premier Properties\Ecology\Impacts\1993 - Impacts Section View 1-22-08.dwg

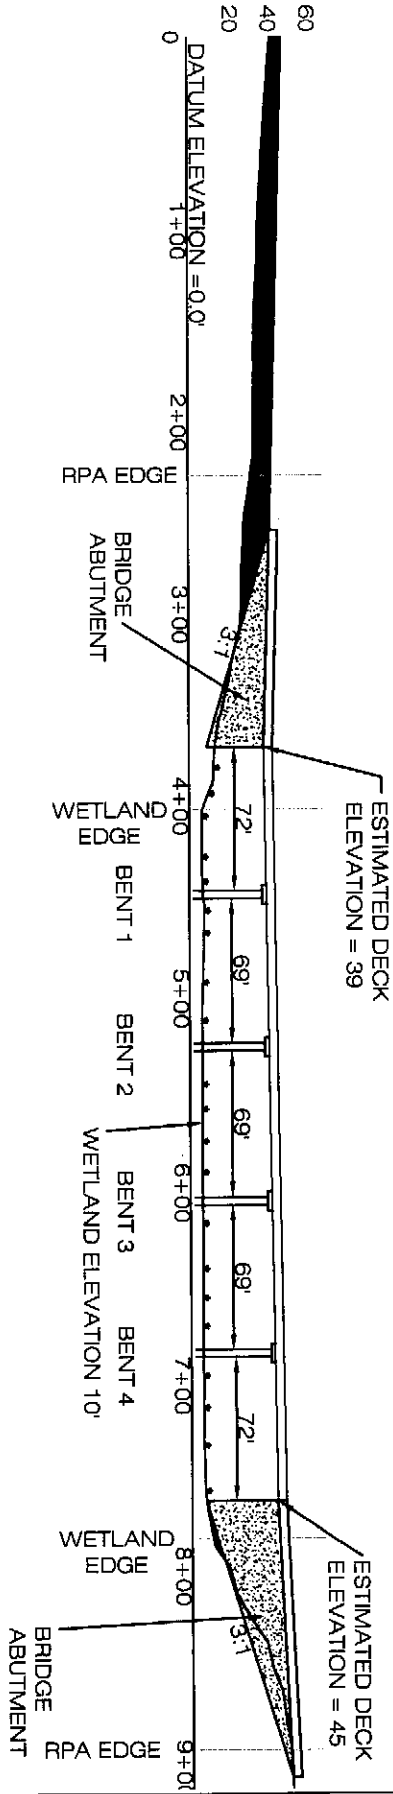

U.S. ARMY CORPS OF ENGINEERS
RECEIVED
JAN 23 2008
BY

DATE: JANUARY, 22 2008
JOB NUMBER: 1993
SCALE: SCALE: NTS
SOURCE: BASE MAP PROVIDED BY: LANDMARK DESIGN GROUP

BRIDGE DETAIL - BRIDGE #1

PREMIER PROPERTIES

THE MARQUIS - SOUTH POD

YORK COUNTY, VIRGINIA

WILLIAMSBURG ENVIRONMENTAL GROUP, INC.
5309 Center Street
Williamsburg, Virginia 23188
(757) 220 6859
13921 Park Center Road
Suite 150
Herndon, Virginia 20171
(703) 437-3085
7801 Boulders View Drive
Suite 205
Richmond, Virginia 23225
(804) 267-3474
5705 Salem Run Blvd.
Suite 105
Fredericksburg, Virginia 22407
(540) 785-5544
Environmental Consultants

I:\1900s\1993-Premier Properties\Ecology\Impacts\1993 - Impacts Section View 1-22-08.dwg

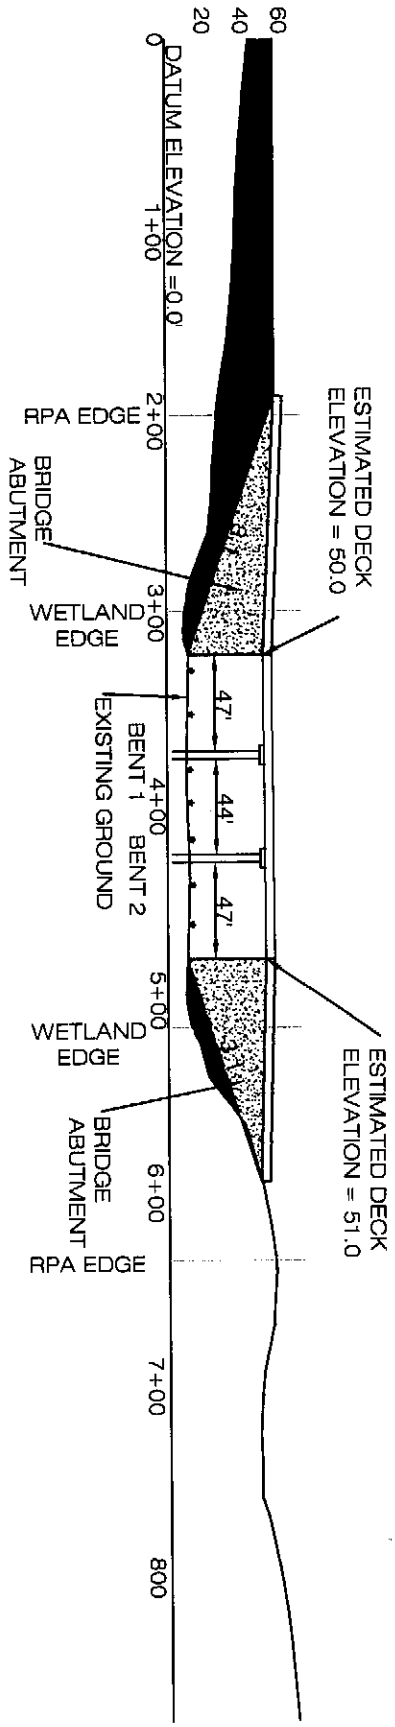

U. S. ARMY CORPS OF ENGINEERS
RECEIVED
JAN 23 2008
BY

DATE: JANUARY, 22 2008
JOB NUMBER: 1993
SCALE: SCALE: NTS
SOURCE: BASE MAP PROVIDED BY: LANDMARK DESIGN GROUP

BRIDGE DETAIL - BRIDGE #2

PREMIER PROPERTIES

THE MARQUIS - SOUTH POD

YORK COUNTY, VIRGINIA

WILLIAMSBURG ENVIRONMENTAL GROUP, INC.
5208 Center Street
Williamsburg, Virginia 23188
(757) 220-8991
7501 Boulders View Drive
Suite 208
Richmond, Virginia 23225
(804) 297-3474
13921 Park Center Road
Suite 180
Herndon, Virginia 20171
(703) 437-3086
5705 Salem Run Blvd.
Suite 105
Fredericksburg, Virginia 22407
(540)785-5044
Environmental Constraints